




Existing Side Elevation 1:100



Proposed Side Elevation 1:100

design.co.uk
architectural services

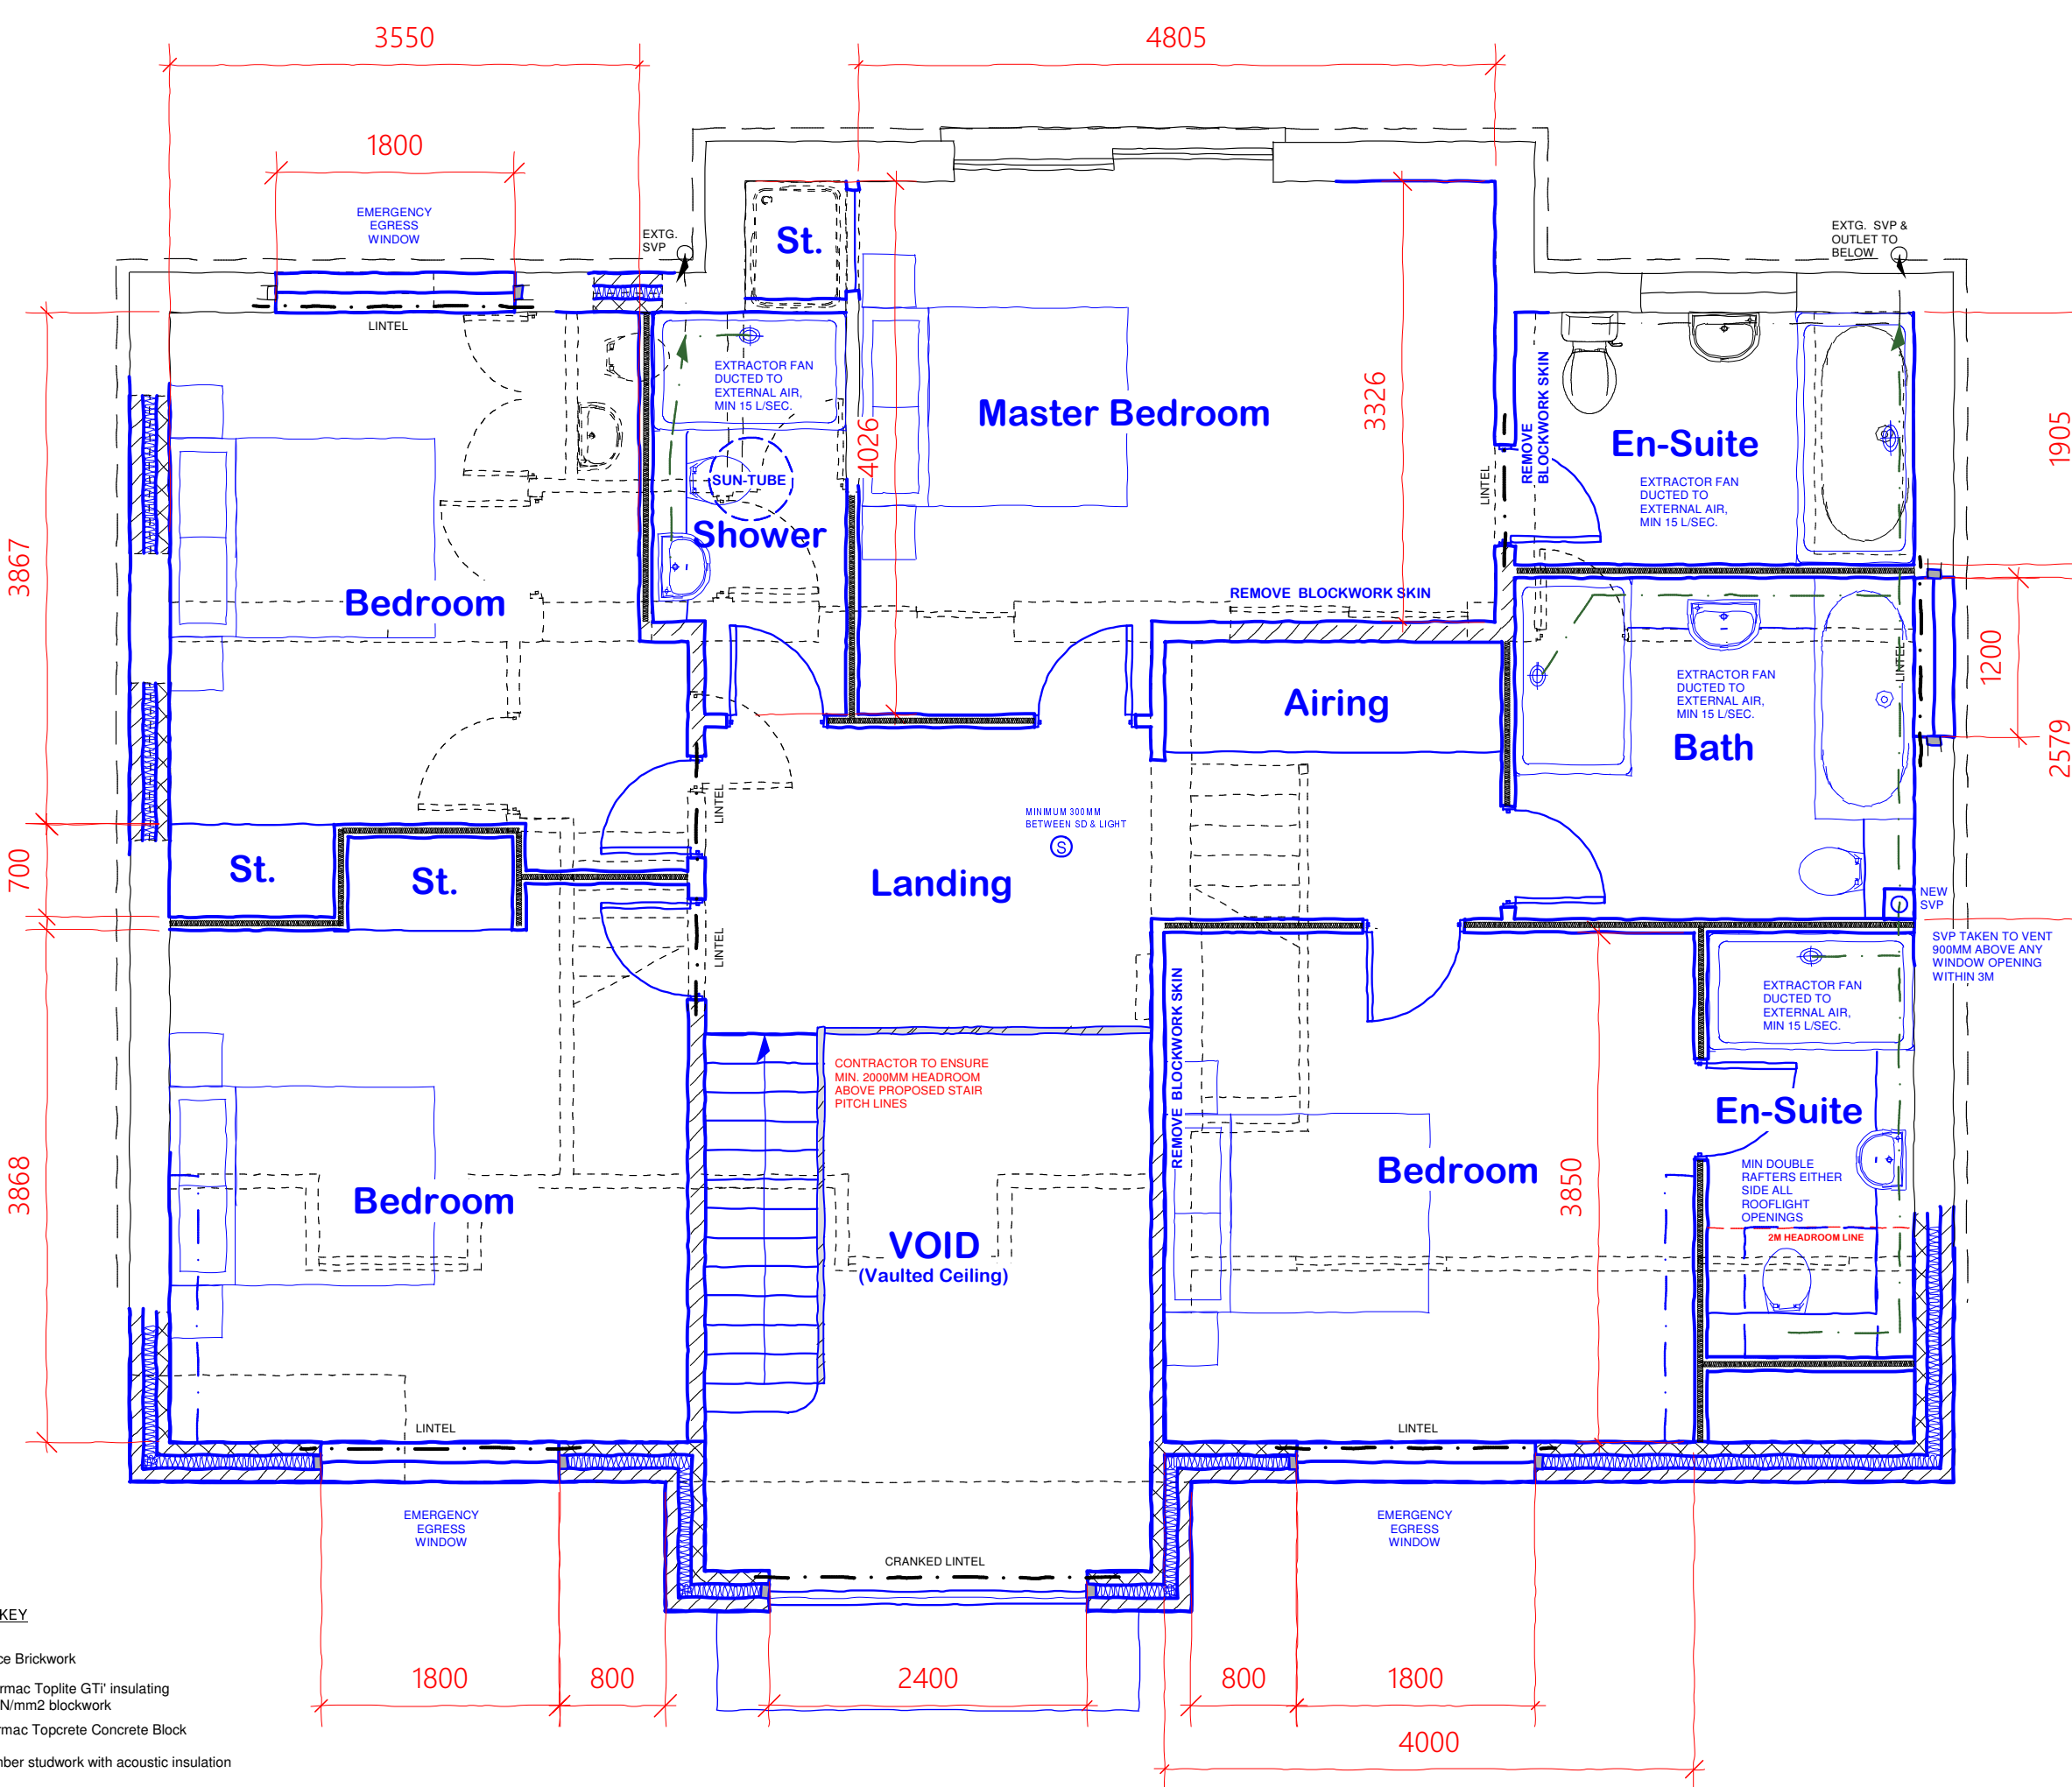

Proposed First Floor Plan 1:100

WALLING KEY

	Face Brickwork
	Tarmac Toplite GT1 Insulating 2.9N/mm2 blockwork
	Tarmac Topcrete Concrete Block
	Timber studwork with acoustic insulation