





Existing Front Elevation 1:100

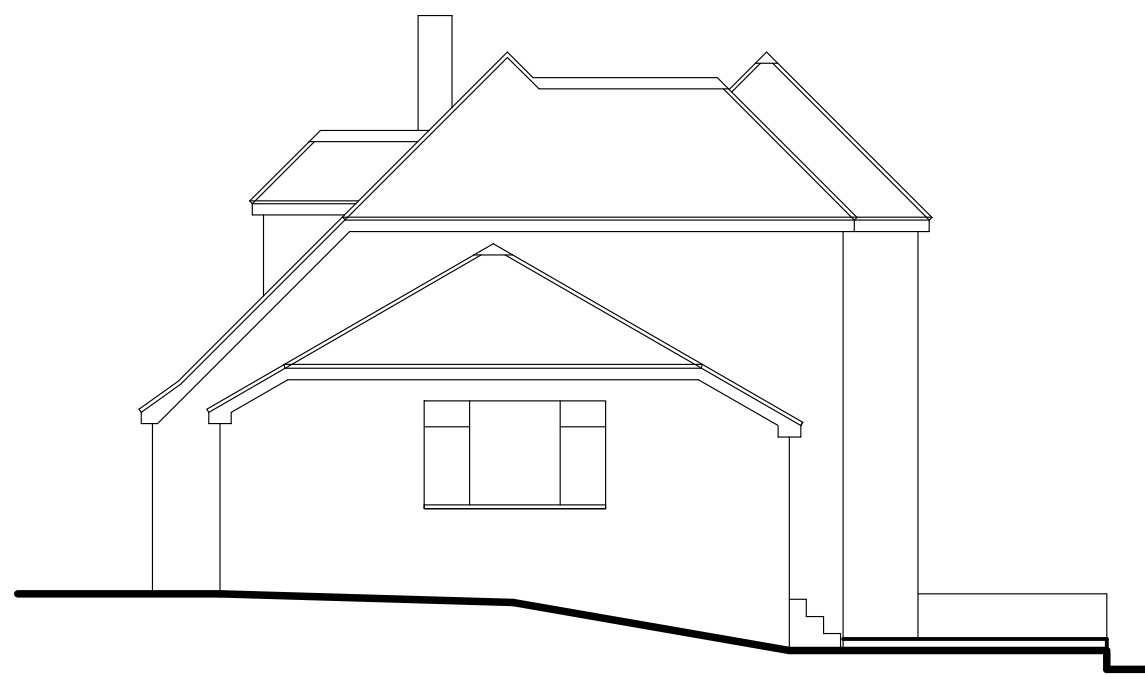


Existing Side Elevation 1:100




Existing Rear Elevation 1:100

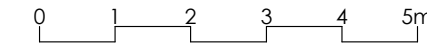

Existing Side Elevation 1:100

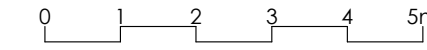



Proposed Front Elevation 1:100

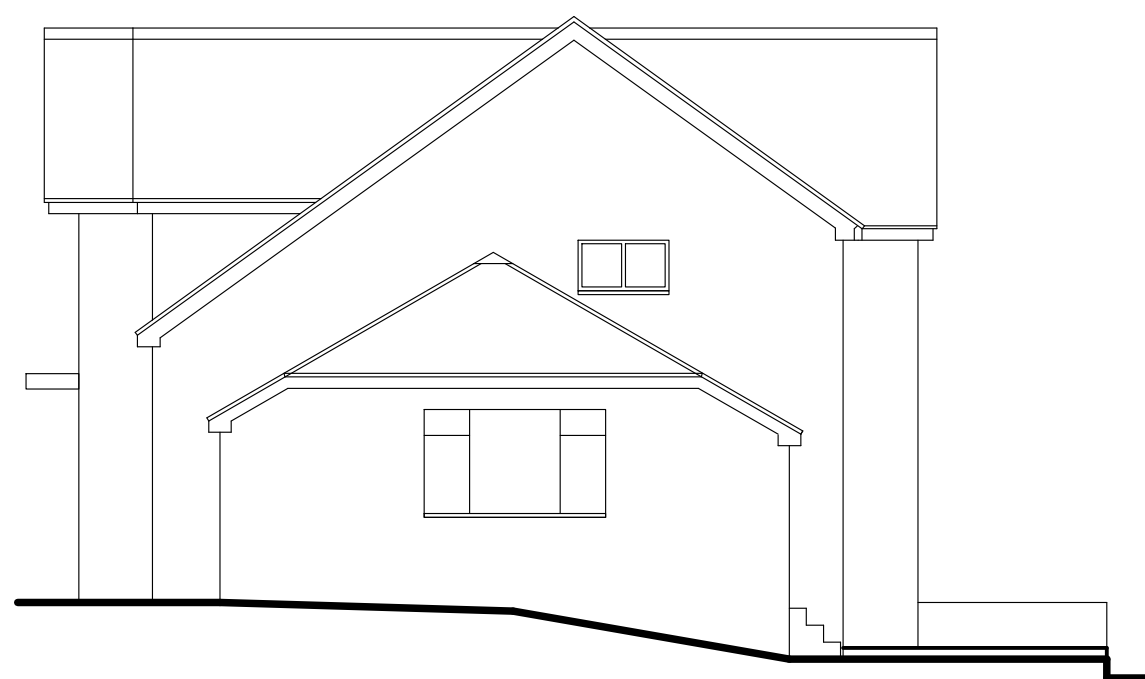



Proposed Side Elevation 1:100





Proposed Rear Elevation 1:100

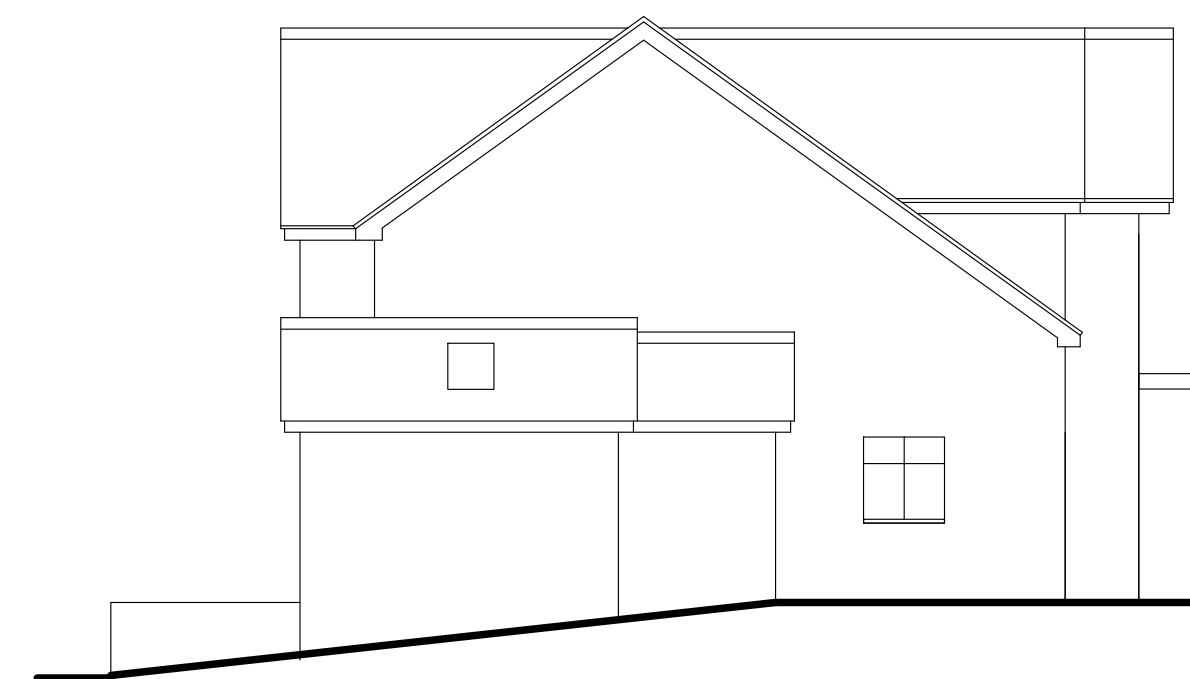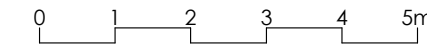



Proposed Side Elevation 1:100

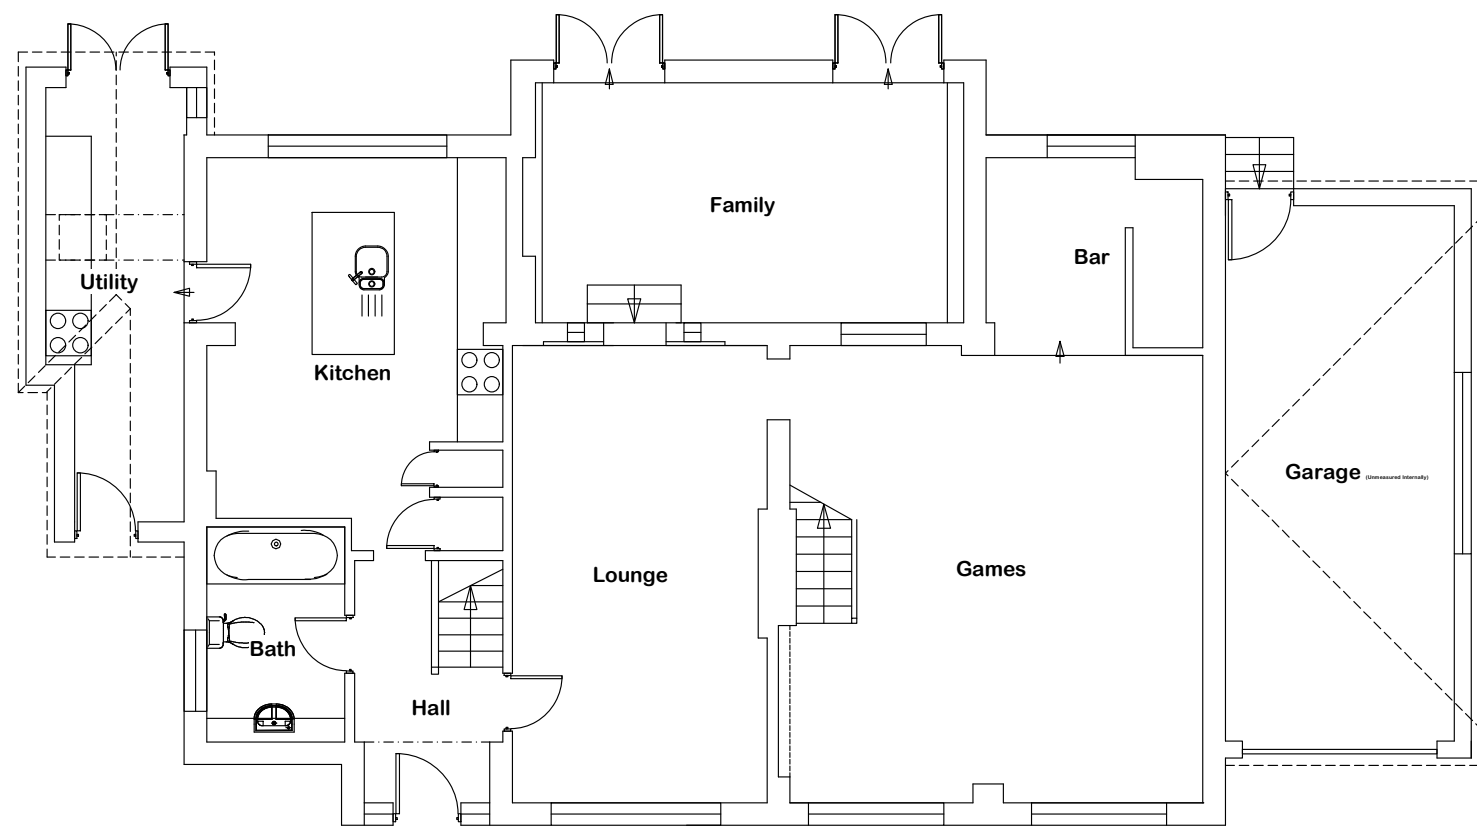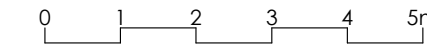



Existing Ground Floor Plan 1:100

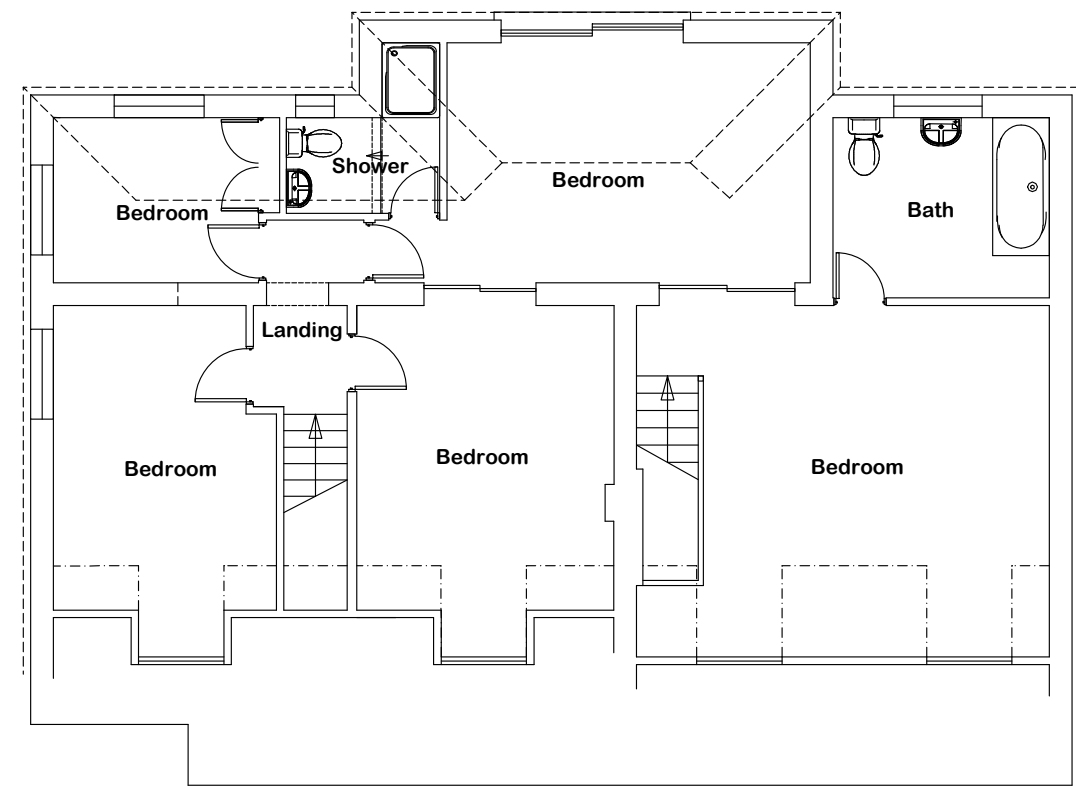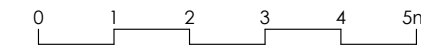



Existing First Floor Plan 1:100

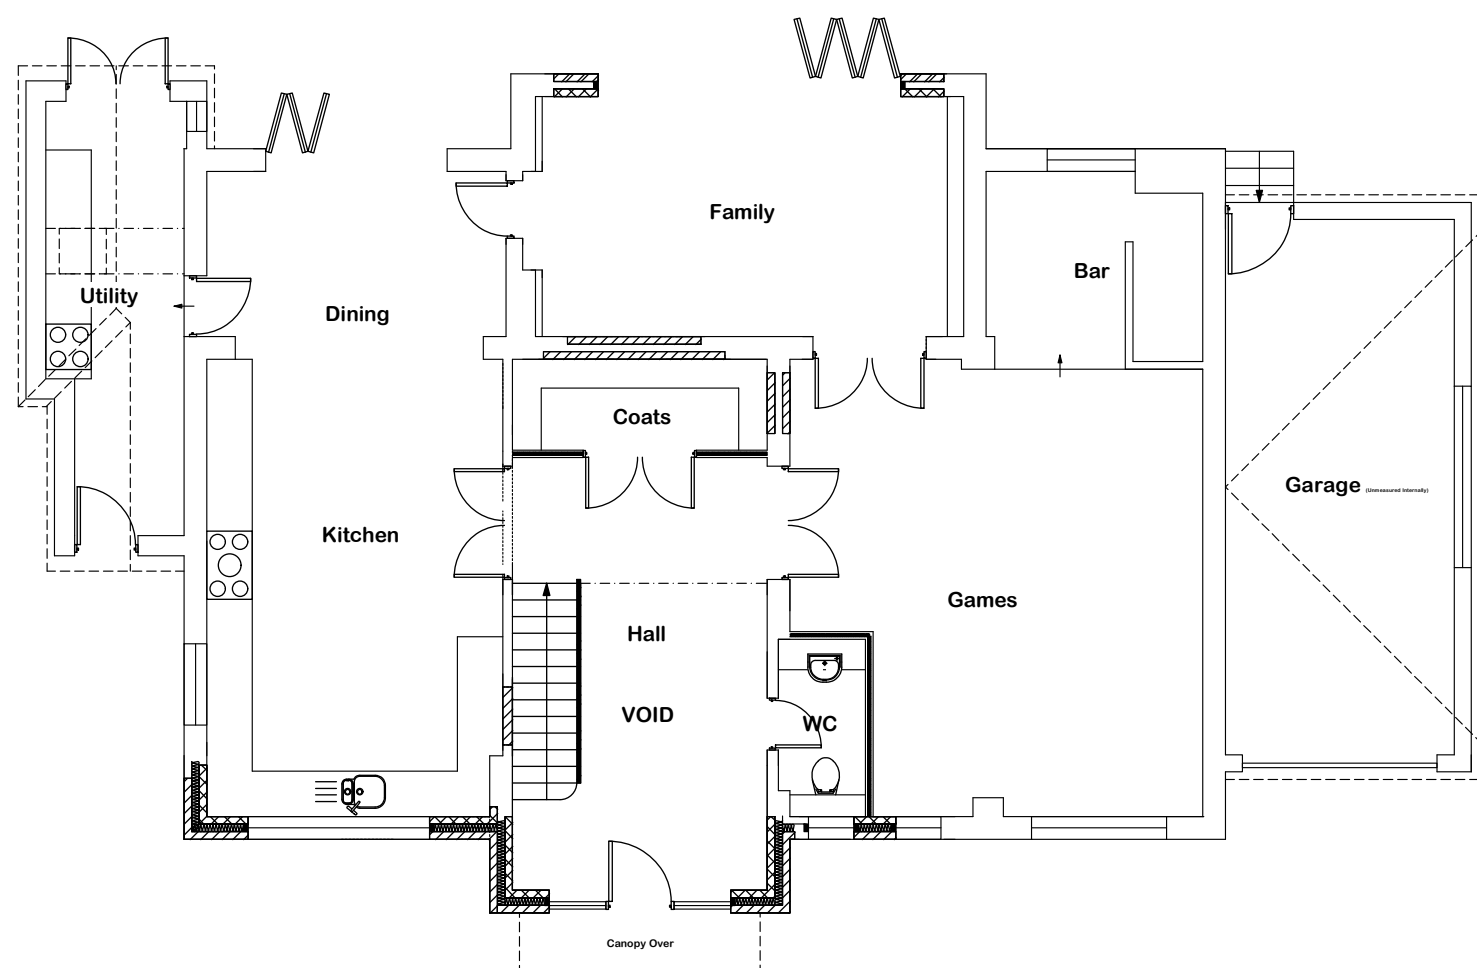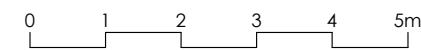



Proposed Ground Floor Plan 1:100

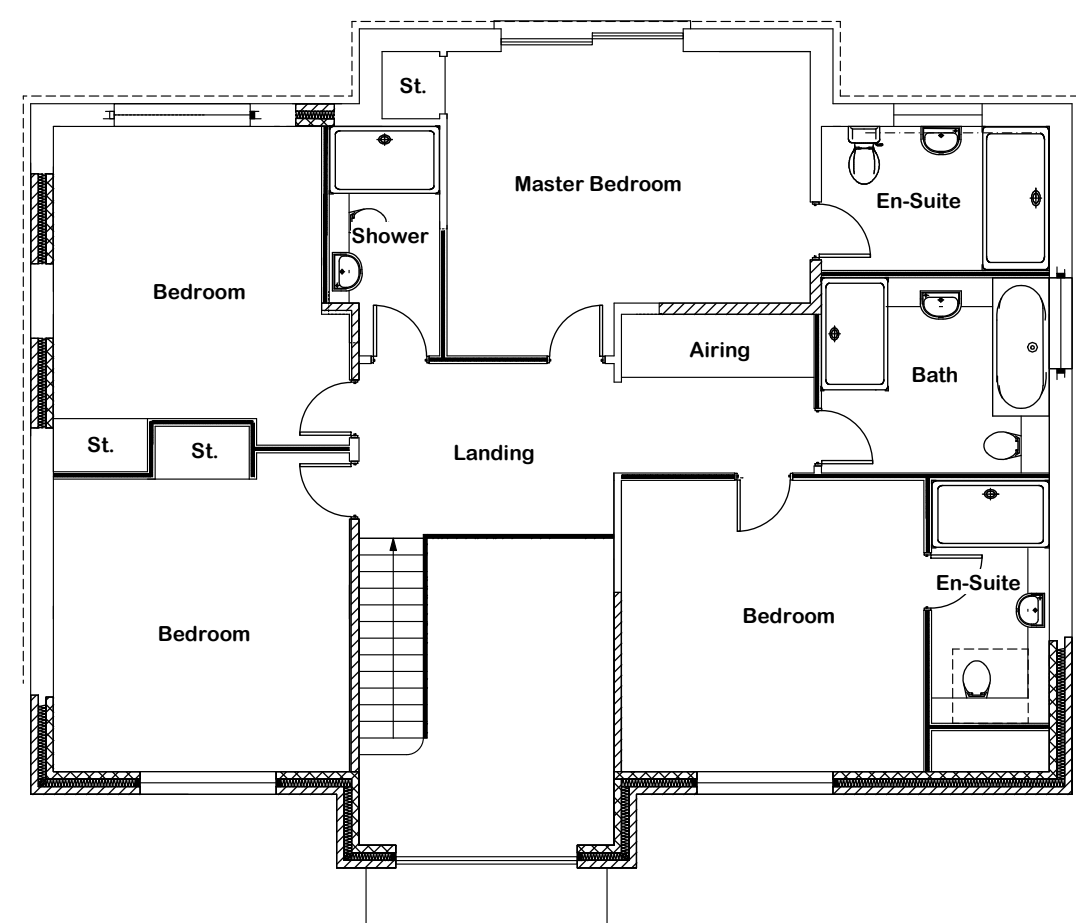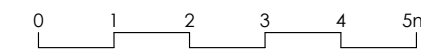


Proposed First Floor Plan 1:100

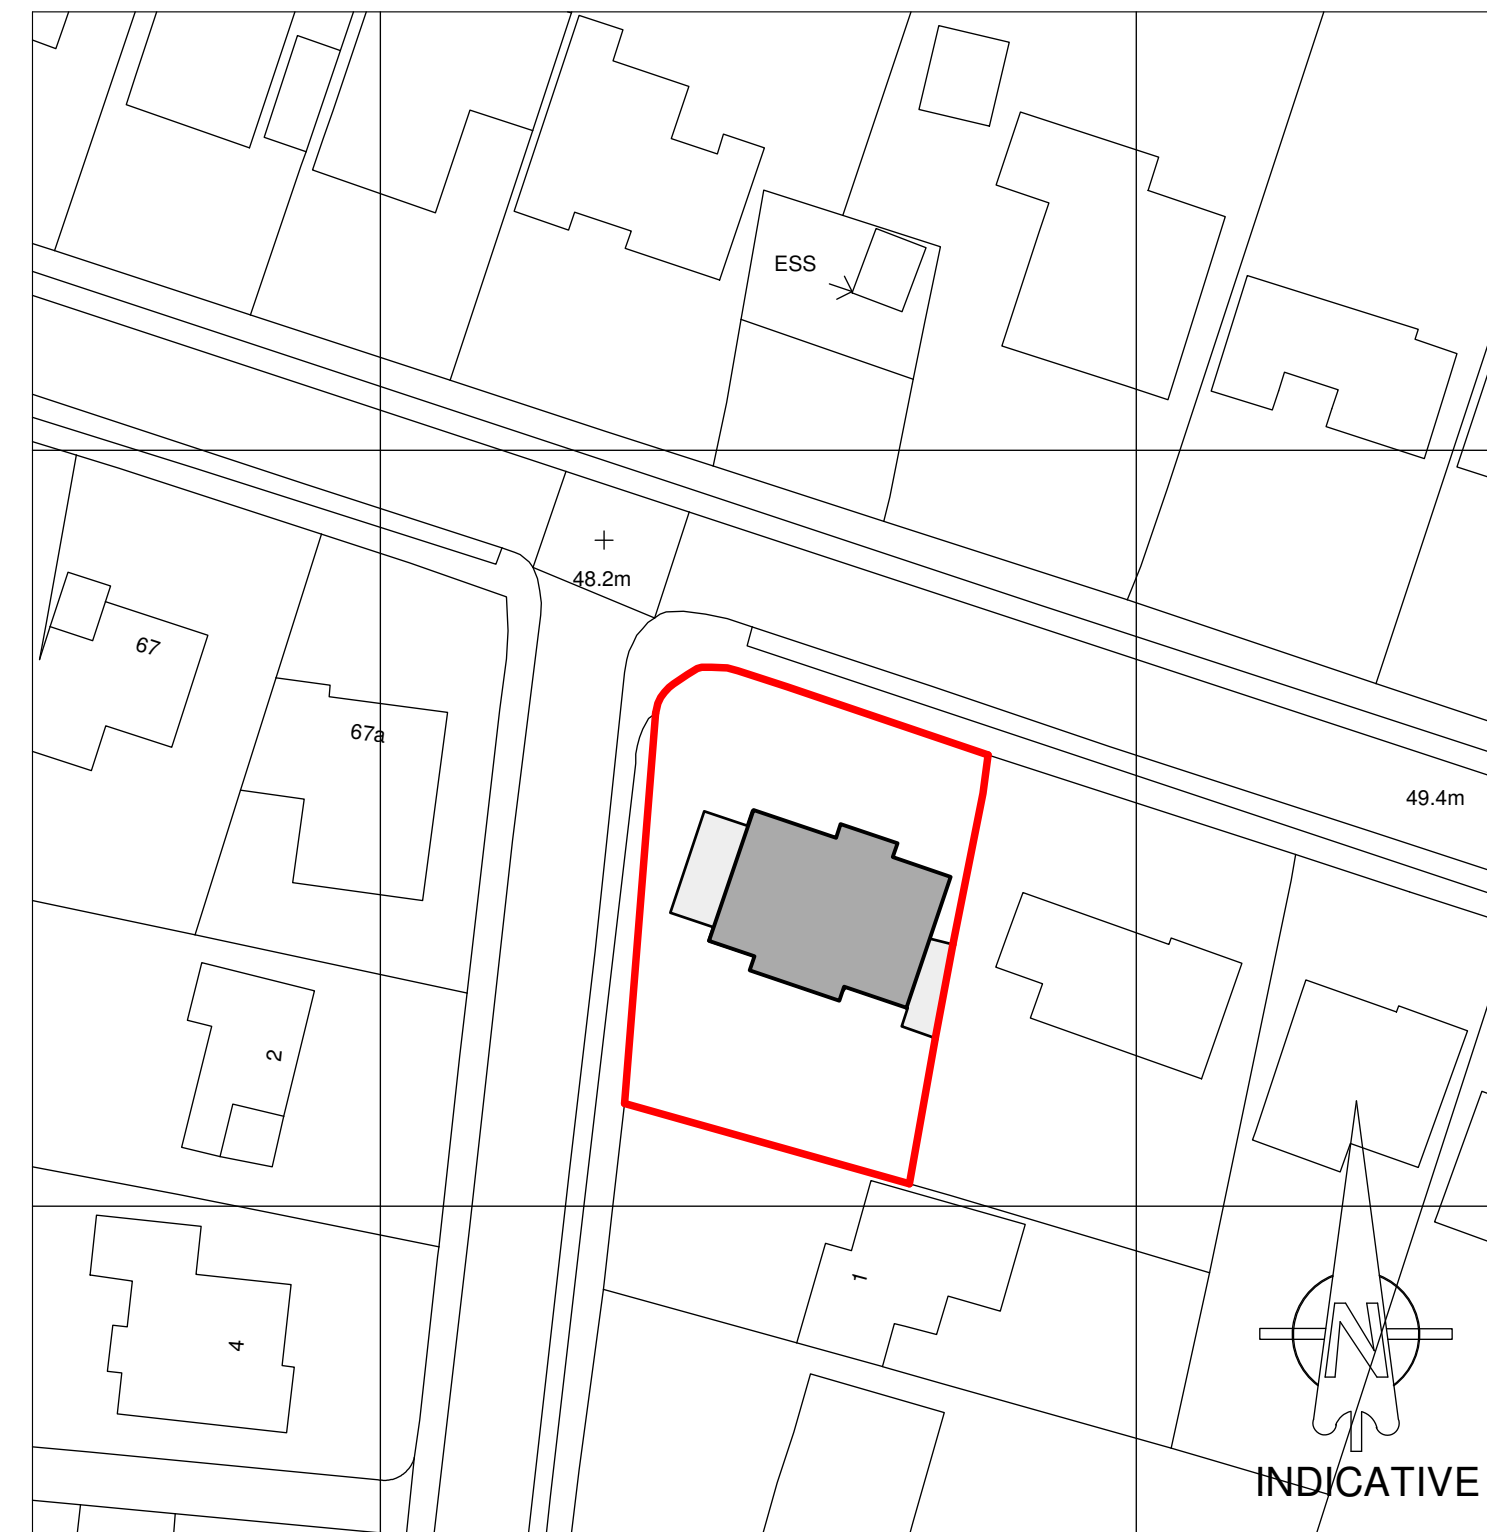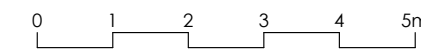

Site Plan 1:500

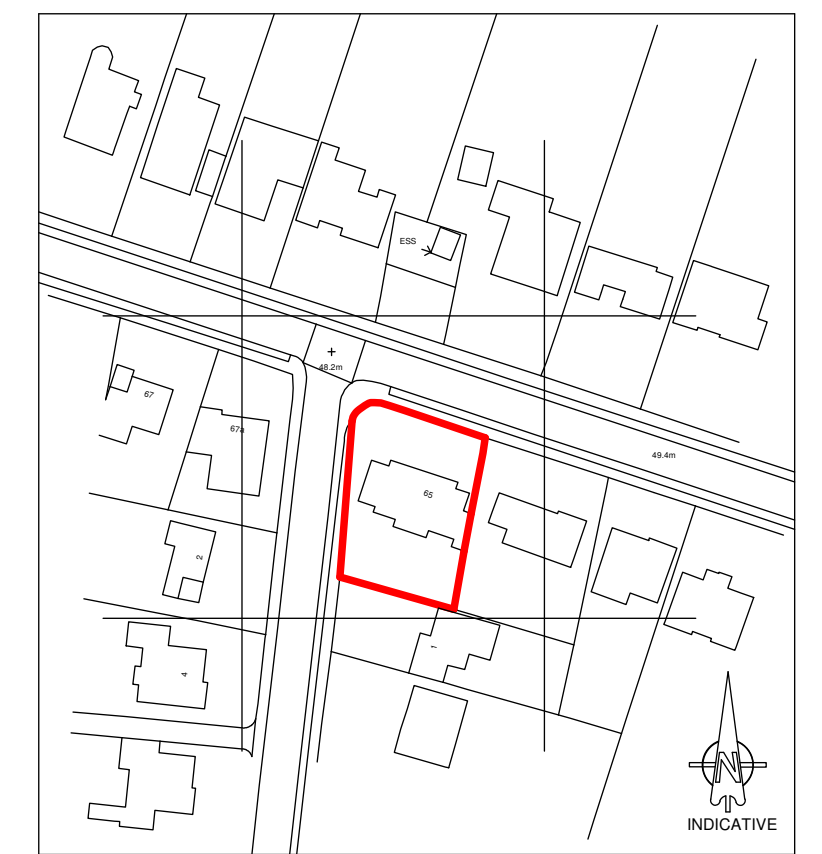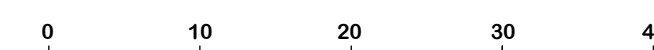

Location Plan 1:1250

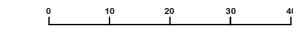

65 Hiltingbury Road,
Chandlers Ford,
Eastleigh,
Hampshire,
SO53 5NU.

Planning Application Purpose Only
Reproduce at ISO A1