

General Notes

Scale from this drawing for planning purposes only.

Contractors are to check all dimensions on site prior to any construction work beginning.

This drawing, and all others associated with it, remain the property of King Architecture & Design and are not to be reproduced or amended without the written consent of King Architecture & Design.

Unauthorised use for any purpose is prohibited.

All work undertaken in collaboration with this drawing is to be undertaken to conform to current building regulations and all current building legislation, if divergencies from statutory requirements are shown on the drawings then these should be reported to King Architecture & Design immediately.

K | A | D
King Architecture & Design

39 Alresford Road
Winchester
SO23 0HG

W: www.kingarchitectureanddesign.co.uk
E: admin@kingarchitectureanddesign.co.uk
T: 079 5574 2966

Proposed Materials

Walls

- White render
- Light grey brick
- Grey moulding at first floor ceiling height

Roof

- Slate tiles
- GRP (fibreglass) flat roof

Windows


- Grey aluminium

Doors

- Grey aluminium

Guttering, Downpipes & Fascias

- Grey

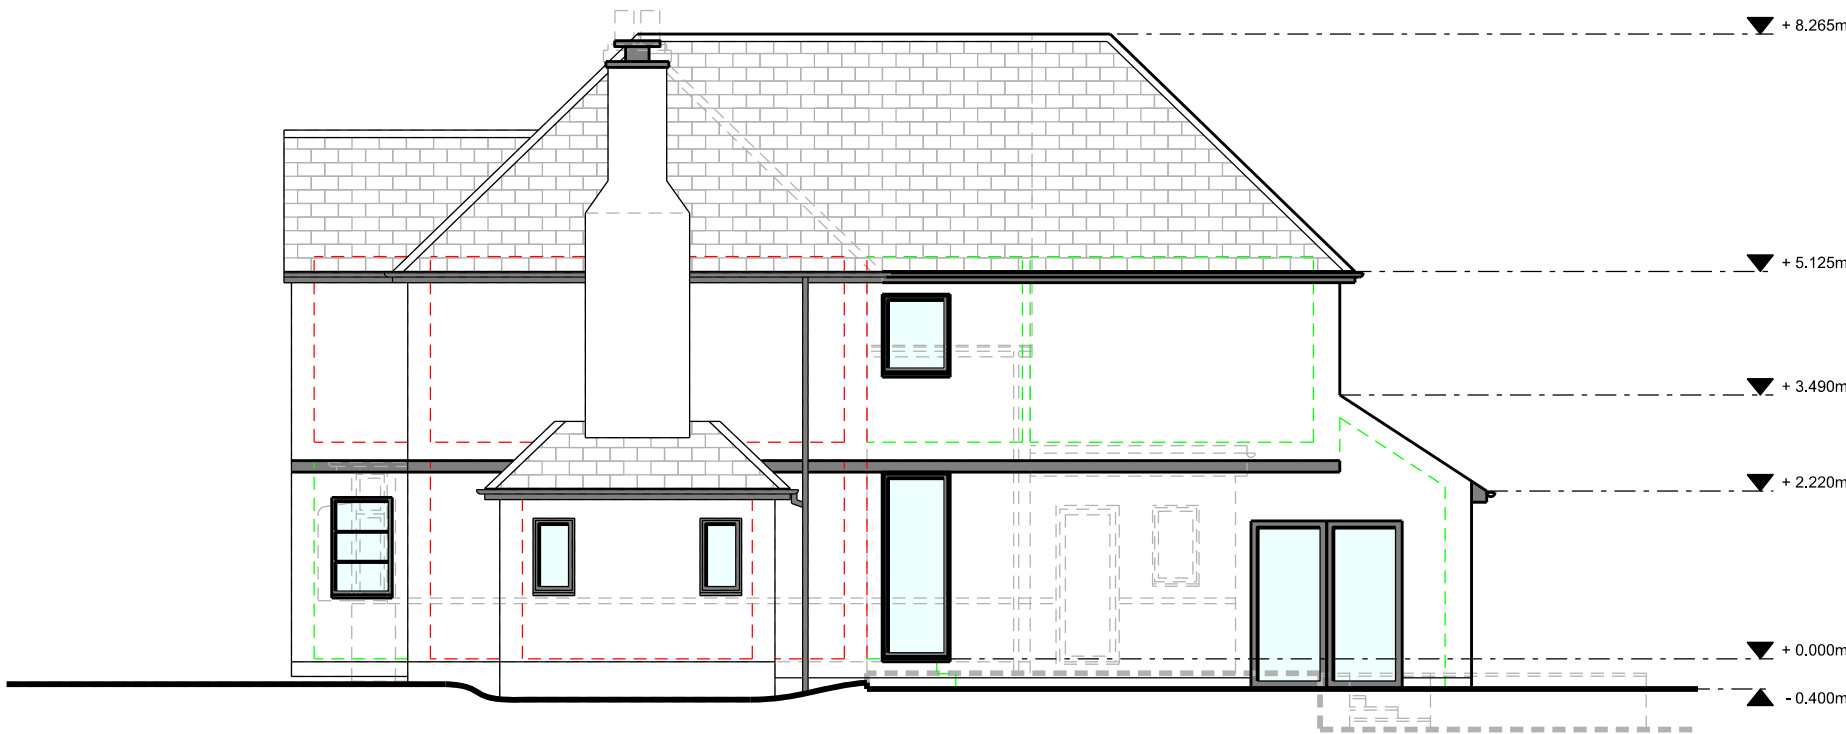

Side Elevation

Page Size

A3

Scale

1:100



Rev	Date	Description
Project Address		Client
68 Lakewood Road, Chandler's Ford, Eastleigh, SO53 5AA		Cam & Sabrina Law
		Local Authority
		Eastleigh Borough Council
Project Status		Drawing Description
Planning		Proposed Elevation
Project No.		Drawing No.
125		P - 202
Date		Revision
09/04/2024		-