
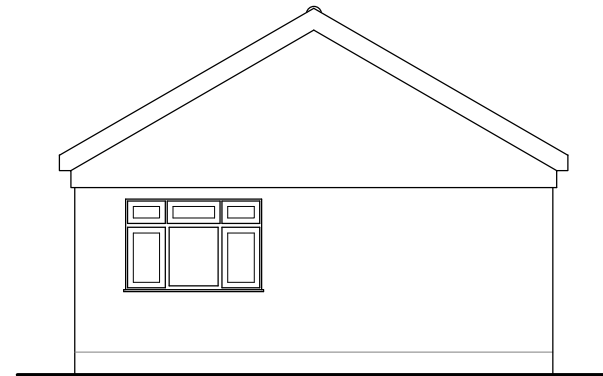
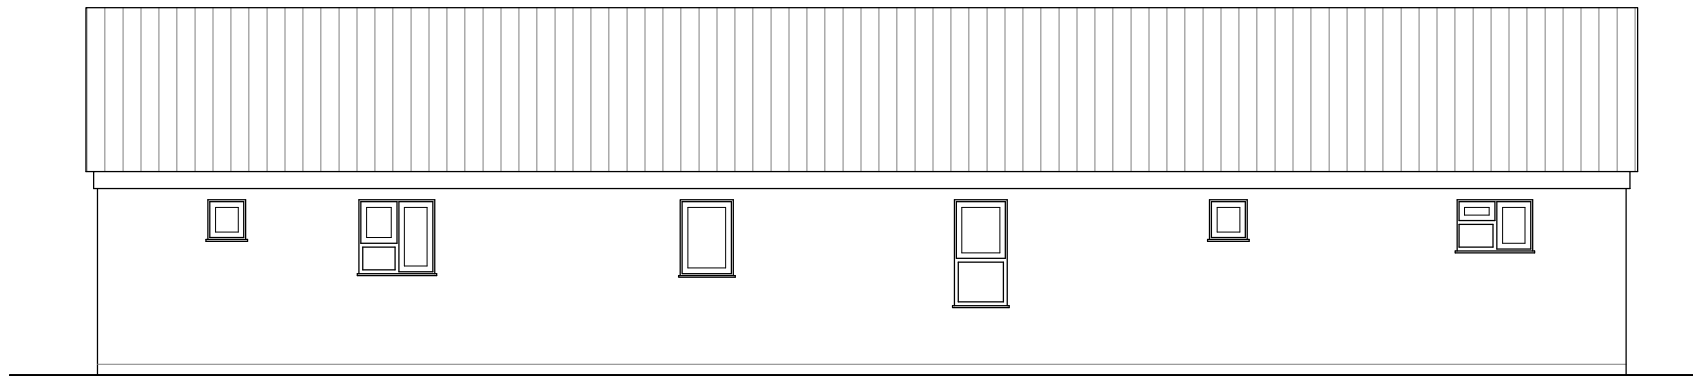
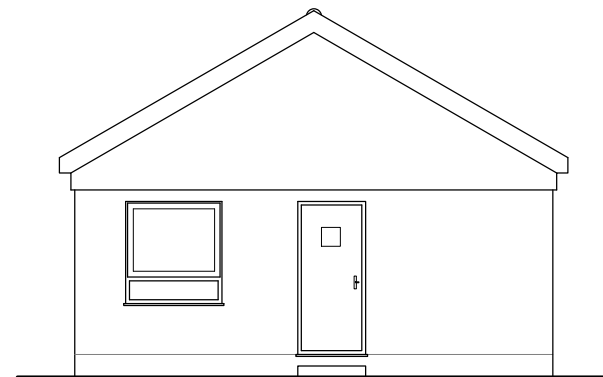
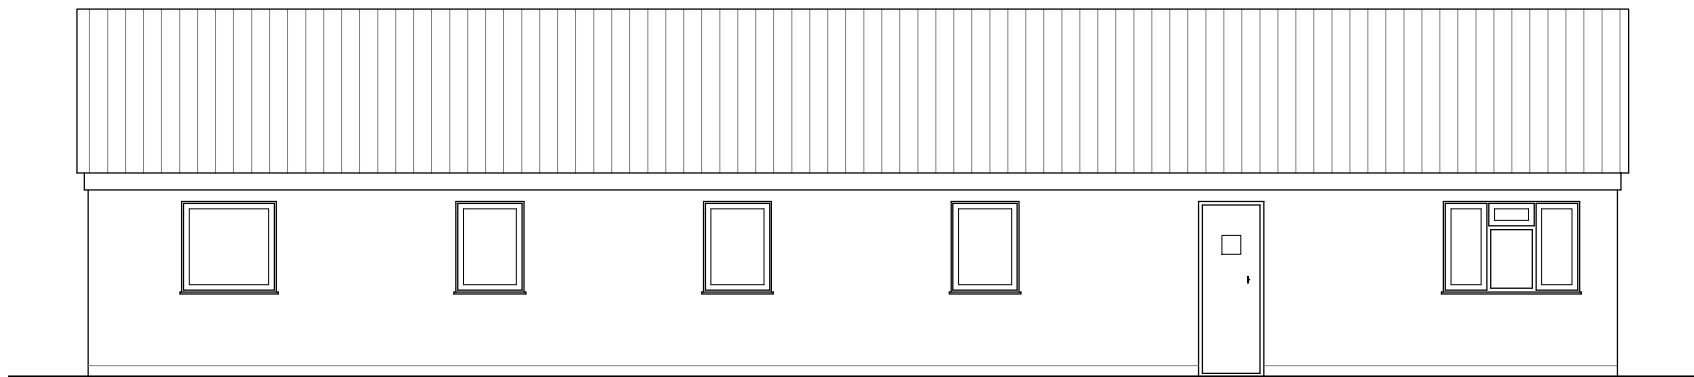
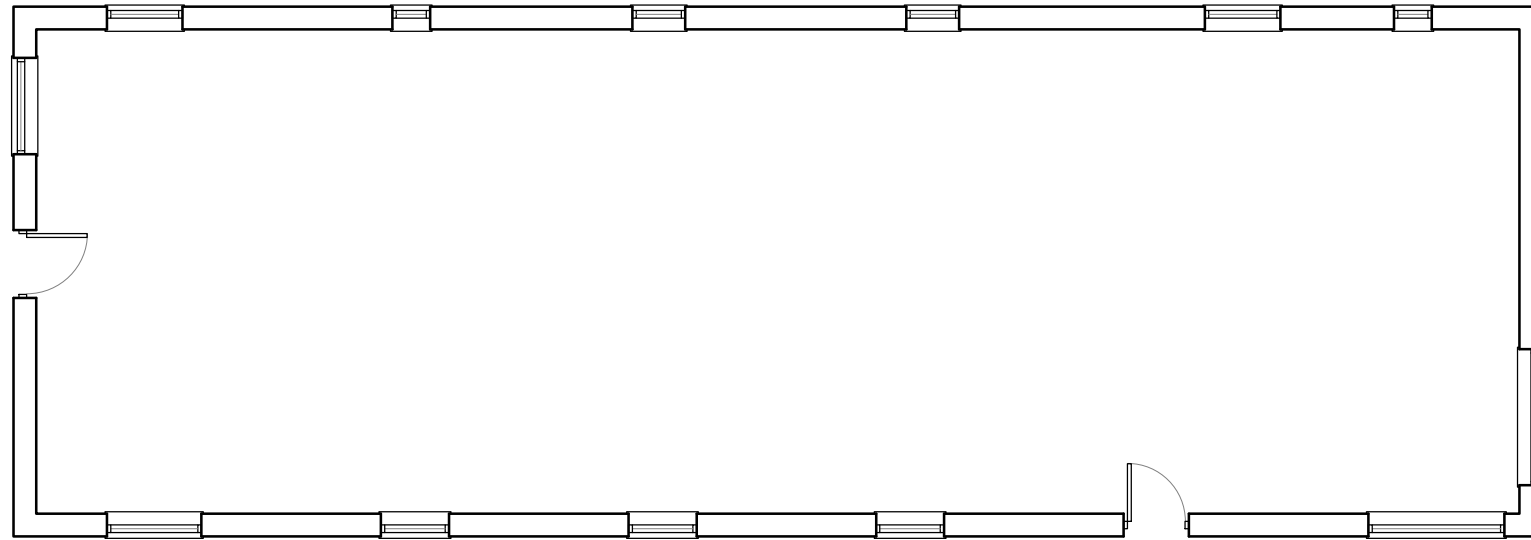


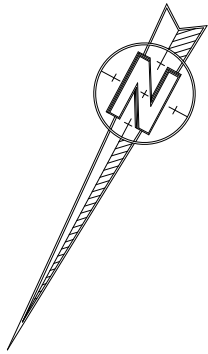

Rev	Revision	By	Date

KNIGHT
Consulting
ARCHITECTURE - SURVEYING - PLANNING

First Floor Unit 7
The Quarterdeck
Port Solent
PO6 4TP
T: 01489 660194

admin@knight-consulting.co.uk www.knight-consulting.co.uk

Client

MR AND MRS B. KING

Project

HATTS COPSE FARM
BROOK LANE
BOTLEY
SO30 2ER

Drawing

EXISTING ANNEX

Scale 1:100@A3		Date APRIL 2024		
Project no.	Sequential	Bldg/Floor	Detail	Rev
KC	01	A	EX	.