
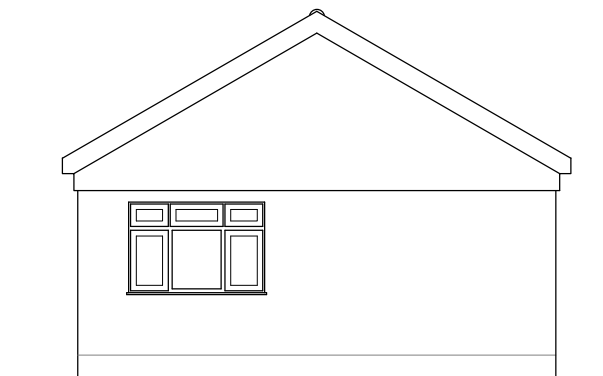
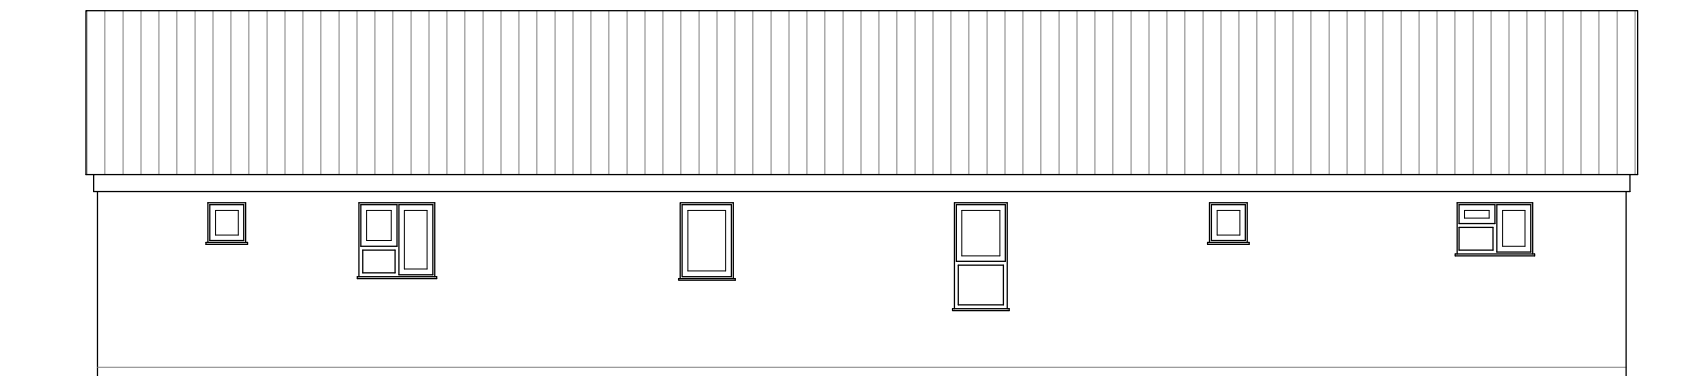
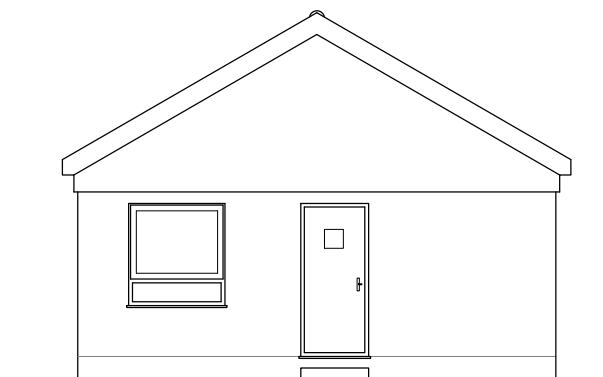
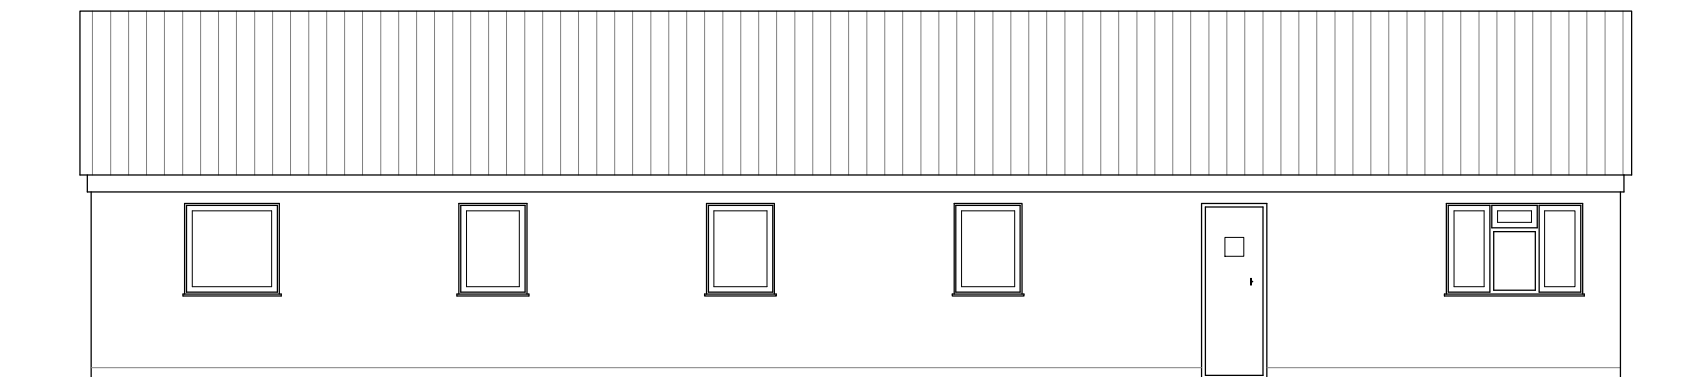
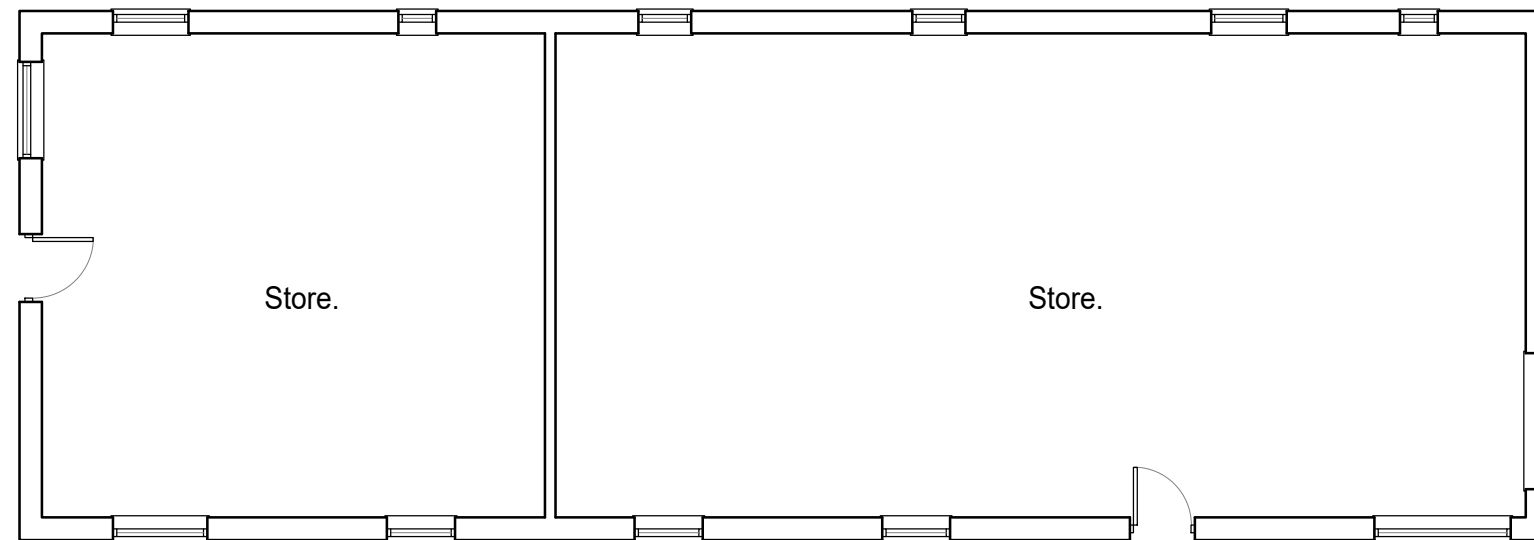


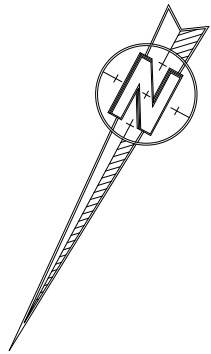

Rev	Revision	By	Date

KNIGHT
Consulting
ARCHITECTURE - SURVEYING - PLANNING

First Floor Unit 7
The Quarterdeck
Port Solent
PO6 4TP
T: 01489 660194
admin@knight-consulting.co.uk www.knight-consulting.co.uk

Client
MR AND MRS B. KING

Project
**HATTS COPSE FARM
BROOK LANE
BOTLEY
SO30 2ER**

Drawing
EXISTING ANNEX

Scale 1:100@A3		Date APRIL 2024		
Project no.	Sequential	Bldg/Floor	Detail	Rev
KC	02	A	PRO	.