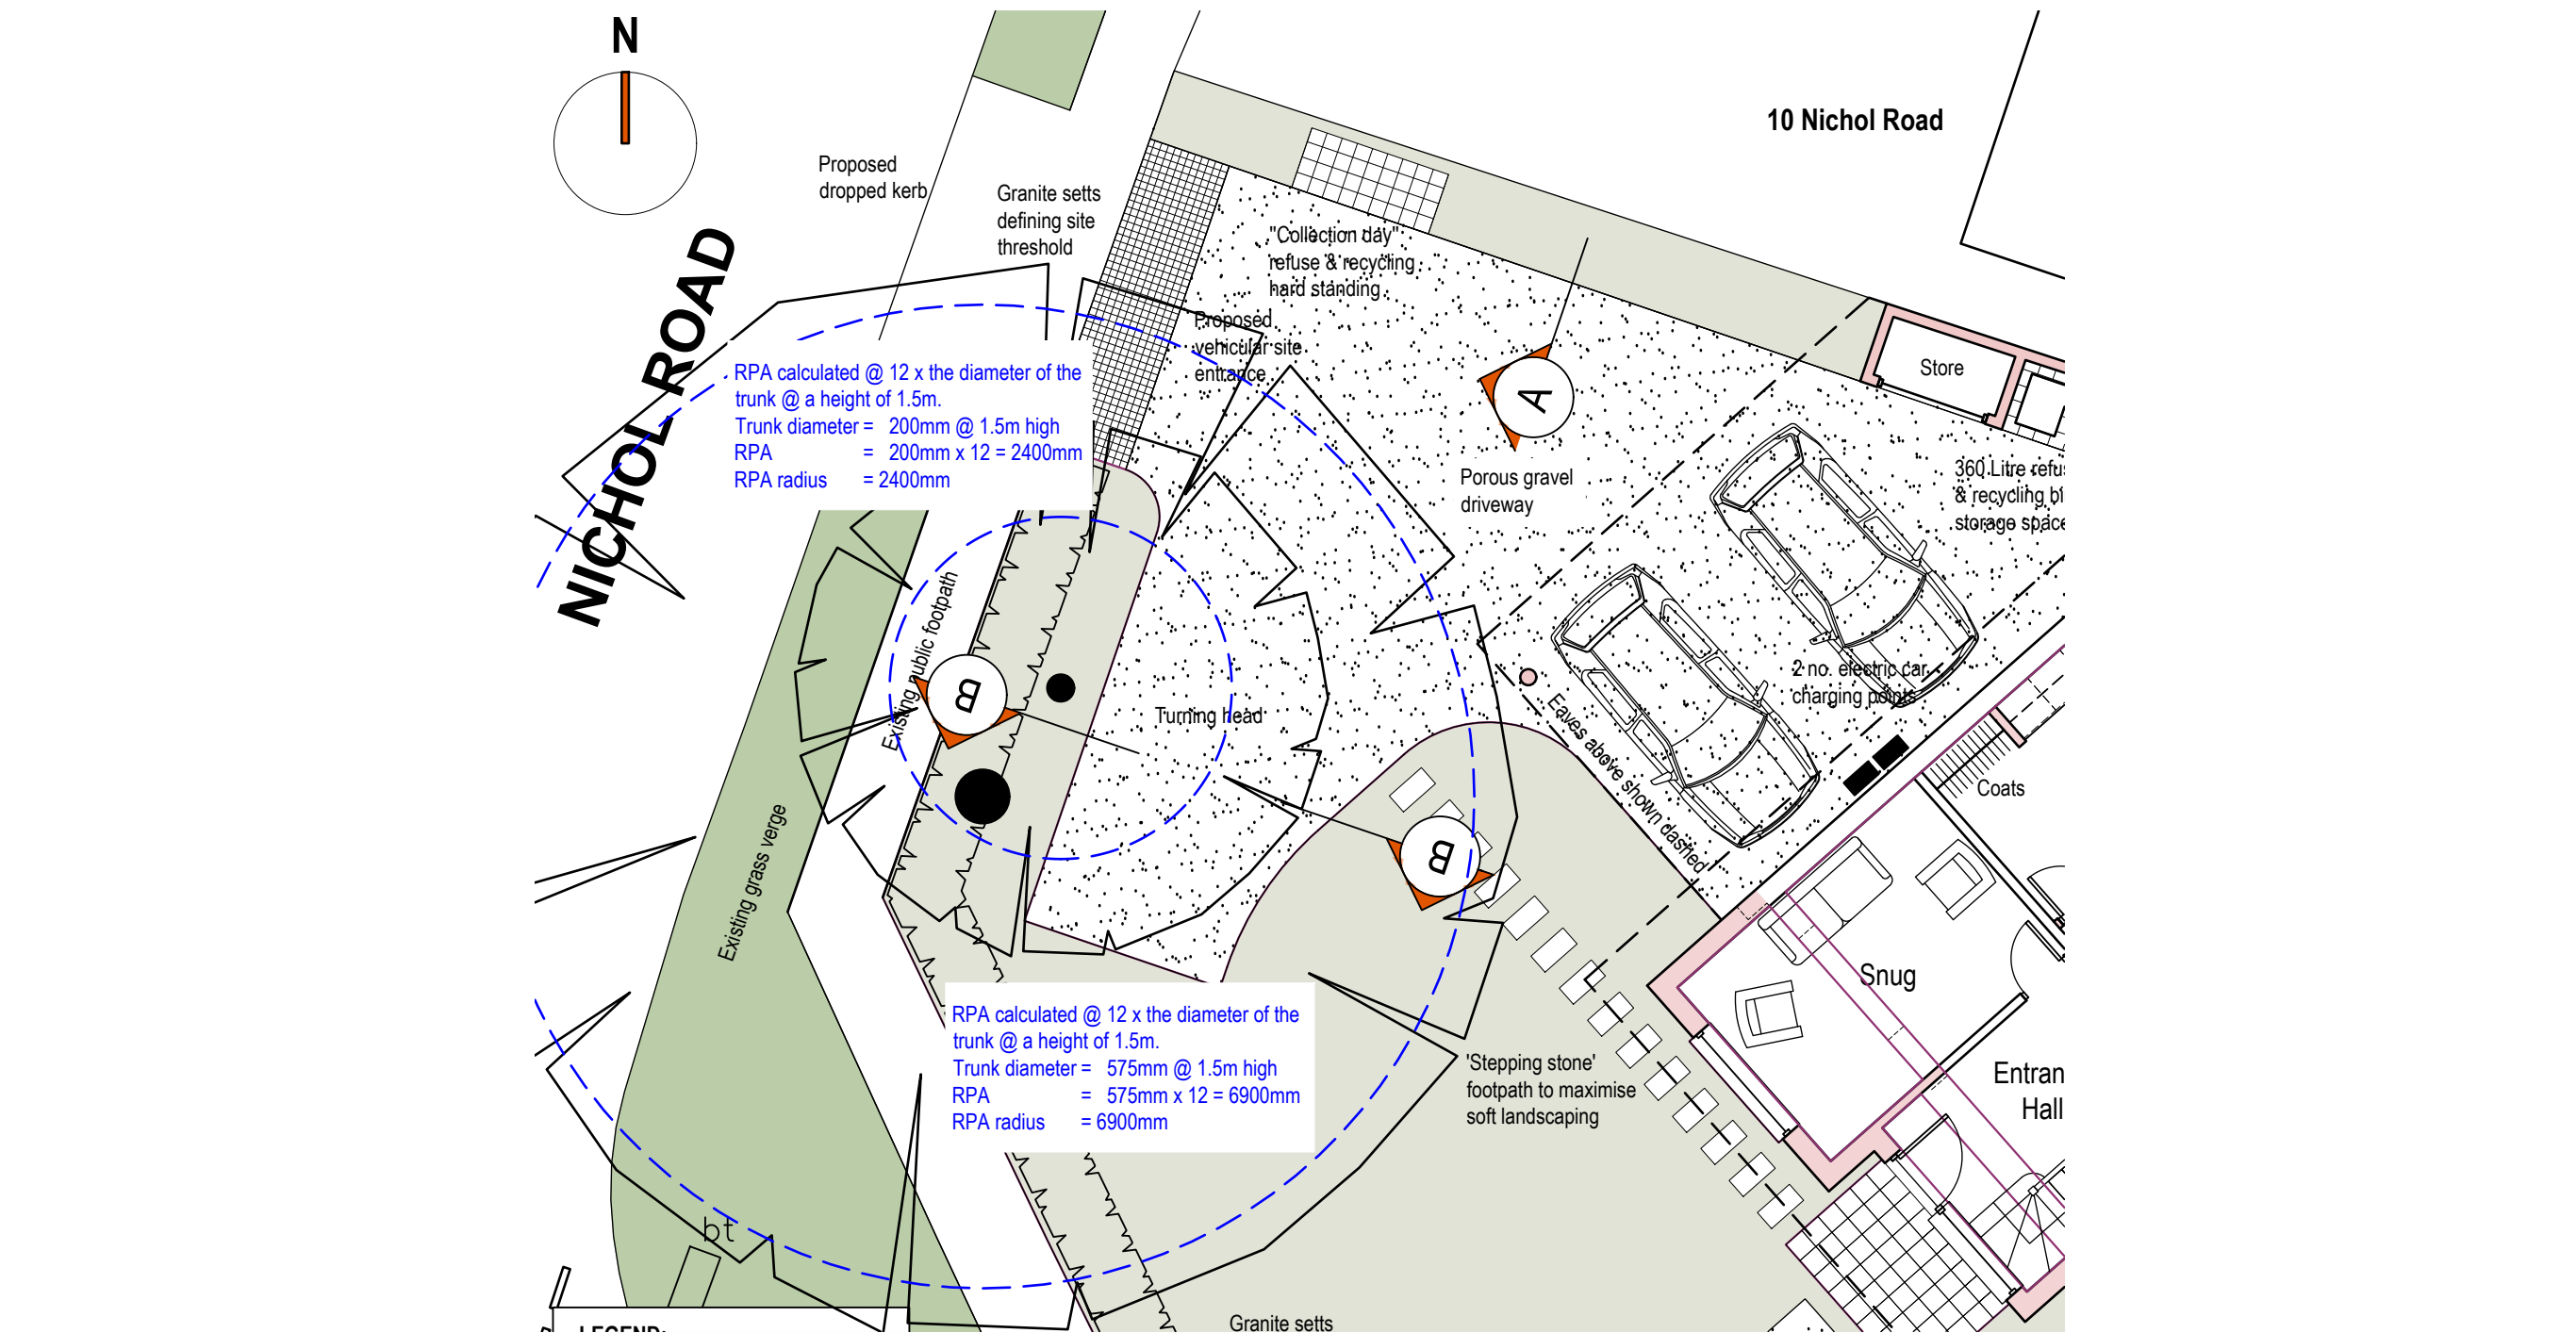


DETAIL 'A'

DETAIL 'B'

wessex house upper market street eastleigh hampshire SO50 9FD
t: 01794 830660 w: www.vision-architects.co.uk

VISION
architects

230022-A-PL-030

revision: A

scale: 1:100 / 1:20 @ A3 client: Mr. & Mrs. N. Groves

date: 2022.11 project: 8 Nichol Road, Chandlers Ford, SO53 5AS

drawn: dp drawing: No Dig Hard Standing Details

checked: A/C status: RIBA 03 - Planning Application

© Copyright Reserved

1. This drawing is the copyright of vision architects limited

2. DO NOT copy, alter or reproduced in any way or pass to a third party without written authority

3. ~~DO NOT scale these drawings~~ Dimensions to be checked on site prior to commencing any work

4. READ in conjunction with other Consultants documentation & drawings regarding this project

5. DISCREPANCIES should be reported in writing to the project architect or engineer immediately

MODEL FILE REFERENCE - 230022-A-PL-RIBA 03

A Householder Planning Application submission

2024.04.16 dp A/C

date by ch

rev. description