

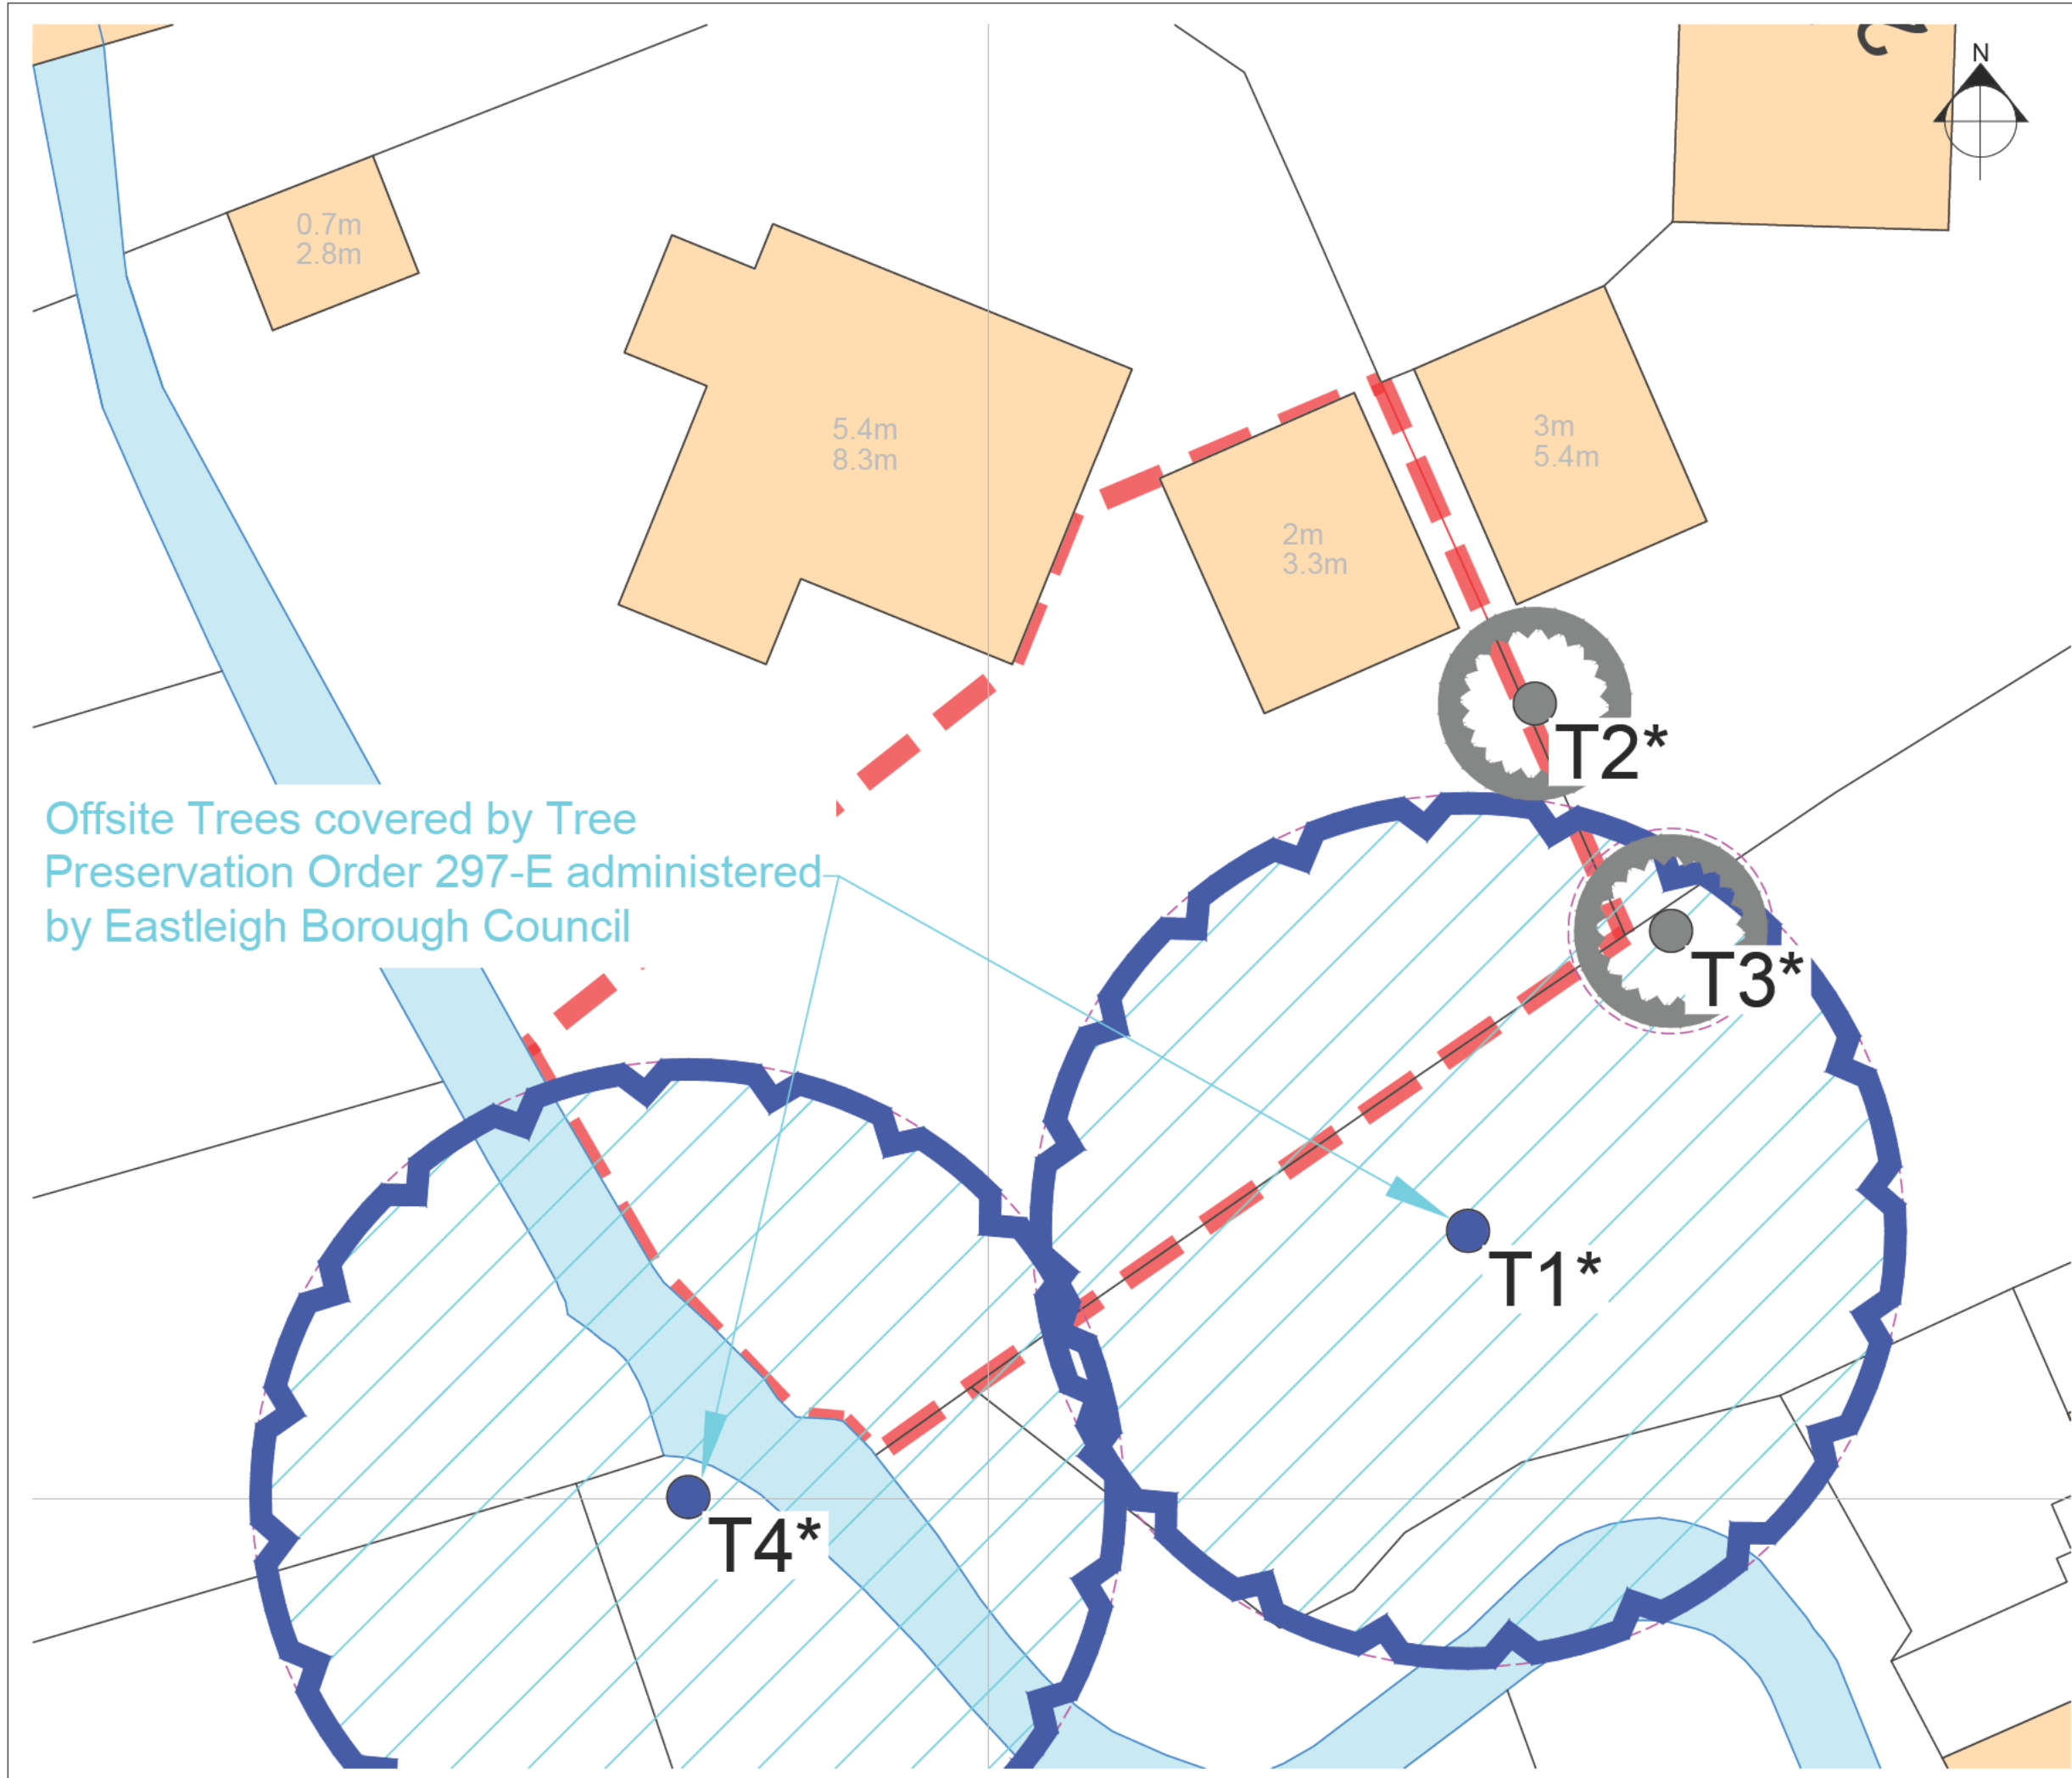


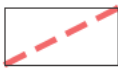

© Arb-Solute Tree Management Ltd

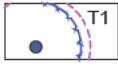

Key

-  Survey boundary.
-  Tree with numbered reference.
Canopy spread and coloured BS5837:2012 tree quality category as shown below.
* = Tree location estimated / not plotted on topo
- BS 5837:2012 Tree Quality Categories - Table 1
-  Category A - High quality
 -  Category B - Moderate quality
 -  Category C - Low quality
 -  Category U - Unsuitable for retention
-  Root protection area (RPA)
Calculated in accordance with Section 4.6 - BS5837:2012
-  Tree protected by Tree Preservation Order No.TPO.297-E. Please check with Eastleigh Borough Council for further detail.

Rev	Description	By	CB	Date
-----	-------------	----	----	------



ARB-SOLUTE
TREE MANAGEMENT

7 Latimer Street, Romsey, Hampshire, SO51 8DF
E: info@arb-solute.co.uk

Client
Rebecca Heeley

Project
**4 Heathlands Road,
Chandlers Ford, SO53 1GW**

Title
Tree Constraints Plan

Status
For Planning

Drawn By
JN

Scale @ A3
1:150 (Do Not Scale From This Plan)

Date Created
April 2024

Drawing / Figure Number
ARBS_1010_100

Rev
-

arb-solute.co.uk