




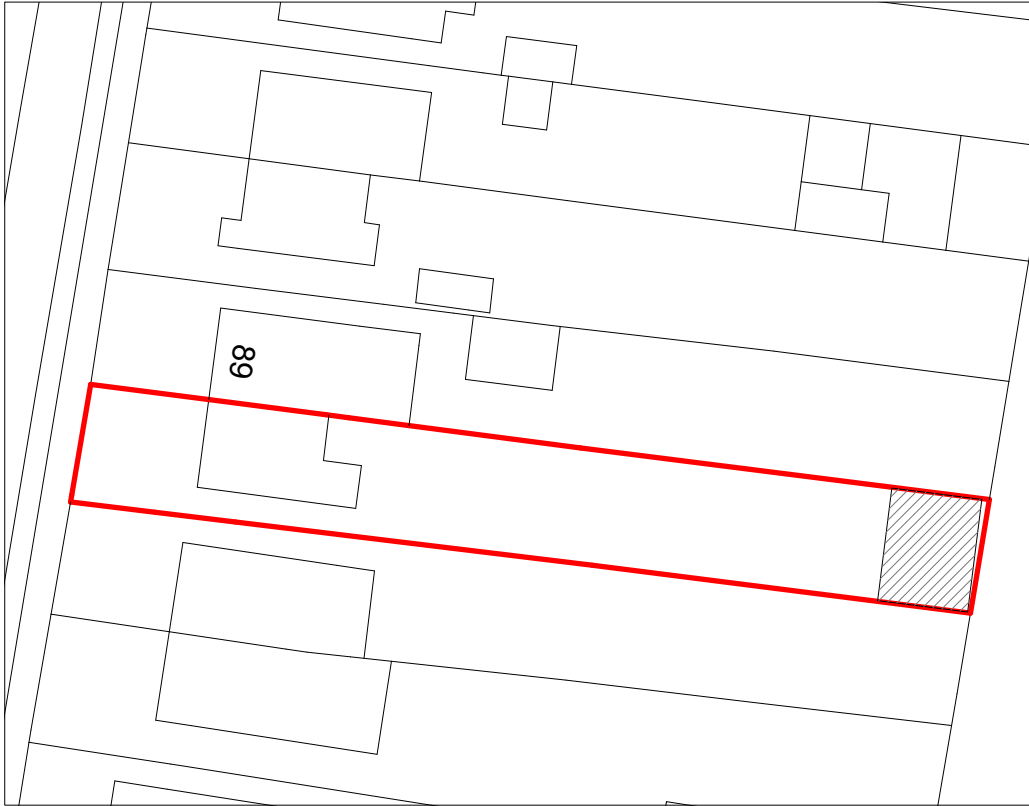

Location Plan
Scale 1:1250

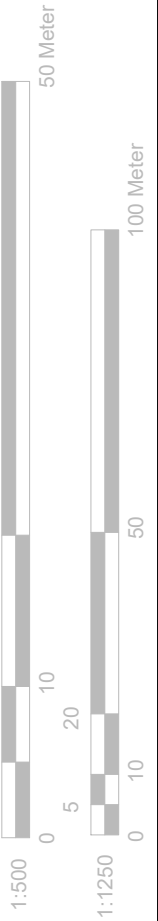

Block Plan
Scale 1:500

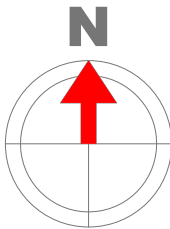

- GENERAL NOTES:**
- 1. ALL DIMENSIONS ARE IN MILLIMETER.
 - 2. VERIFY ALL DIMENSIONS AND CONDITIONS BEFORE BUILDING OR STARTING CONSTRUCTION. NOTIFY THE DESIGNER IMMEDIATELY OF ANY DISCREPANCY OR VARIATION.
 - 3. ALL WORK TO COMPLY WITH CURRENT BUILDING REGULATIONS AND CODES OF PRACTICE

Title:

**Location &
Block Plans**



Site Address
91 Passfield Avenue,
Eastleigh.
SO50 9NJ

Scale: 1:1250/500@A4
Date: 10/04/2024
Drawing No.:
2024/060 -02
Drawn By:
RO

Revision Date:

e:mail -
faluckpatel@yahoo.com
(M) +44 (0) 7871 466 254

