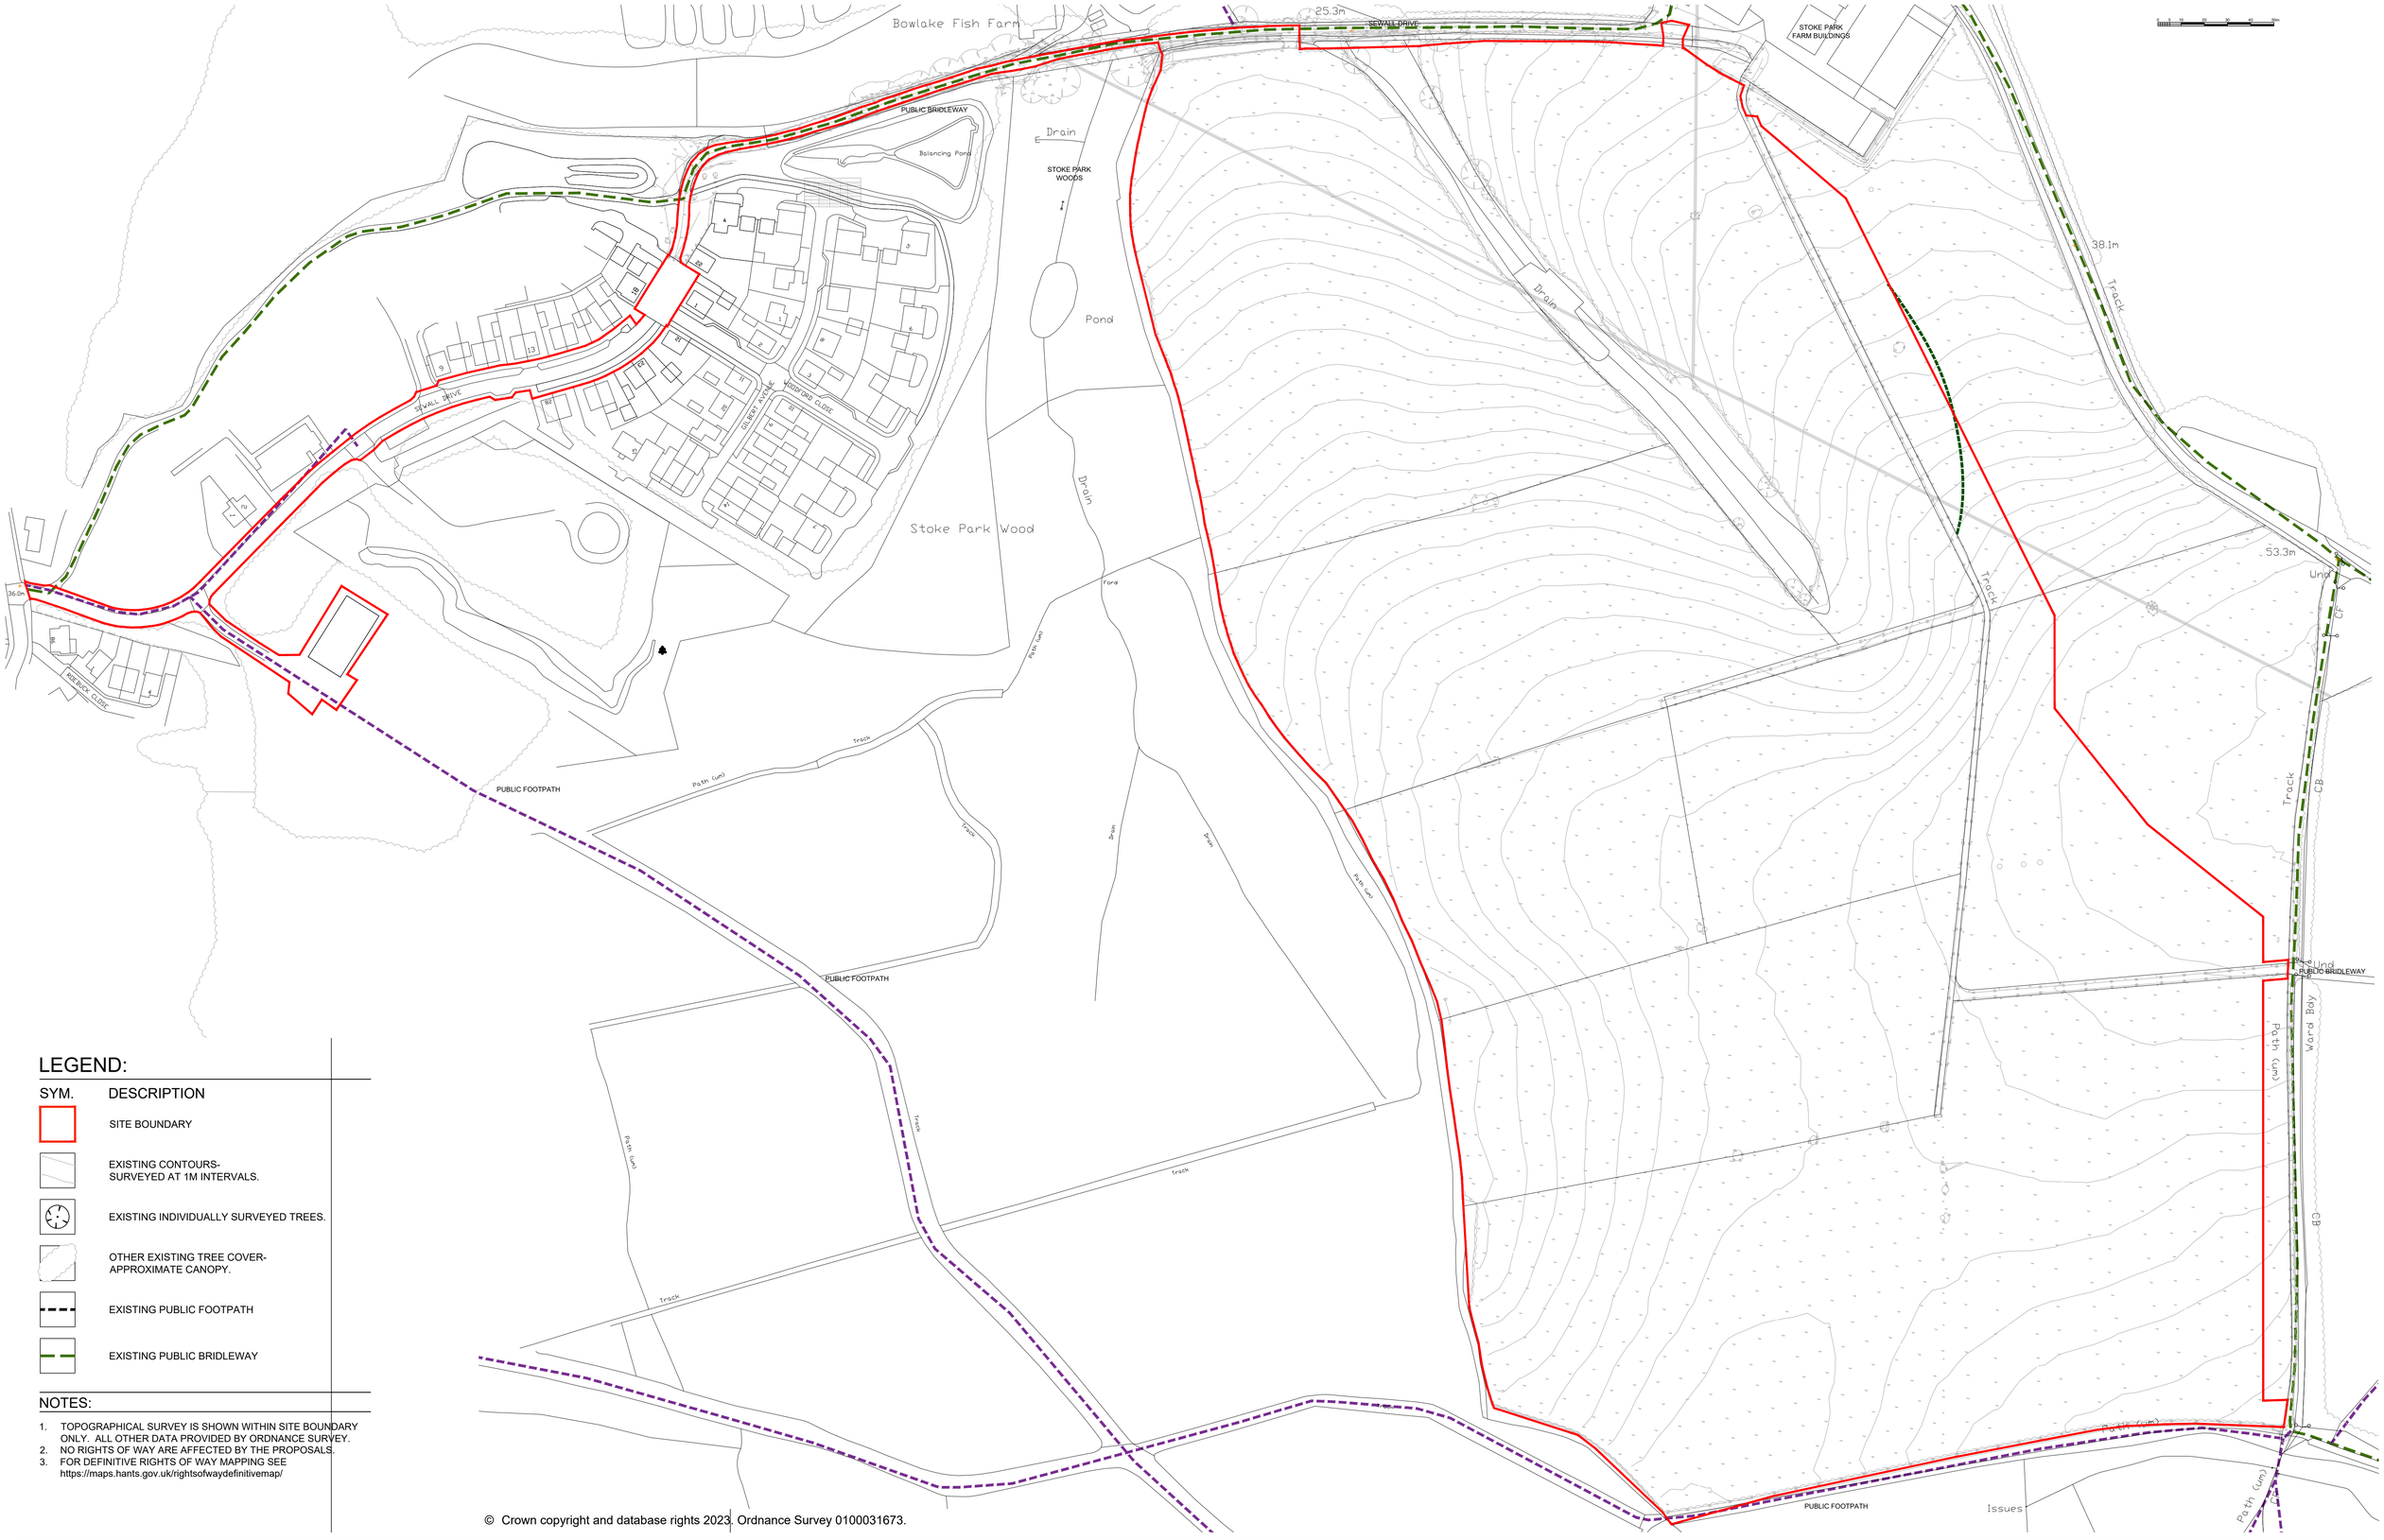


LEGEND:

SYM.	DESCRIPTION
	SITE BOUNDARY
	EXISTING CONTOURS- SURVEYED AT 1M INTERVALS.
	EXISTING INDIVIDUALLY SURVEYED TREES.
	OTHER EXISTING TREE COVER- APPROXIMATE CANOPY.
	EXISTING PUBLIC FOOTPATH
	EXISTING PUBLIC BRIDLEWAY

NOTES:

1. TOPOGRAPHICAL SURVEY IS SHOWN WITHIN SITE BOUNDARY ONLY. ALL OTHER DATA PROVIDED BY ORDNANCE SURVEY.
2. NO RIGHTS OF WAY ARE AFFECTED BY THE PROPOSALS.
3. FOR DEFINITIVE RIGHTS OF WAY MAPPING SEE https://maps.hants.gov.uk/rightsofwaydefinitivemap/

© Crown copyright and database rights 2023. Ordnance Survey 0100031673.

eamonn byrne
landscape architects
5-6 King's Court, York, YO1 7LD, UK
T +44 (0)1904 623 144 **E** mail@eb-la.com
www.eb-la.com

CLIENT:
EASTLEIGH BOROUGH COUNCIL

PROJECT/DRAWING TITLE:
STOKE PARK FARM SANG- SITE BOUNDARY

LOCATION:
BISHOPSTOKE, HAMPSHIRE

DRAWING NUMBER:
23036-CO-LP-0-02-REV-7

SCALE:
1:1250@A1

DATE:
18-04-2024

© COPYRIGHT 2024 EAMONN BYRNE LANDSCAPE ARCHITECTS LTD.