




3 View from Site Entrance




4 View from North of Site



2 Proposed North East Elevation @ 1:100

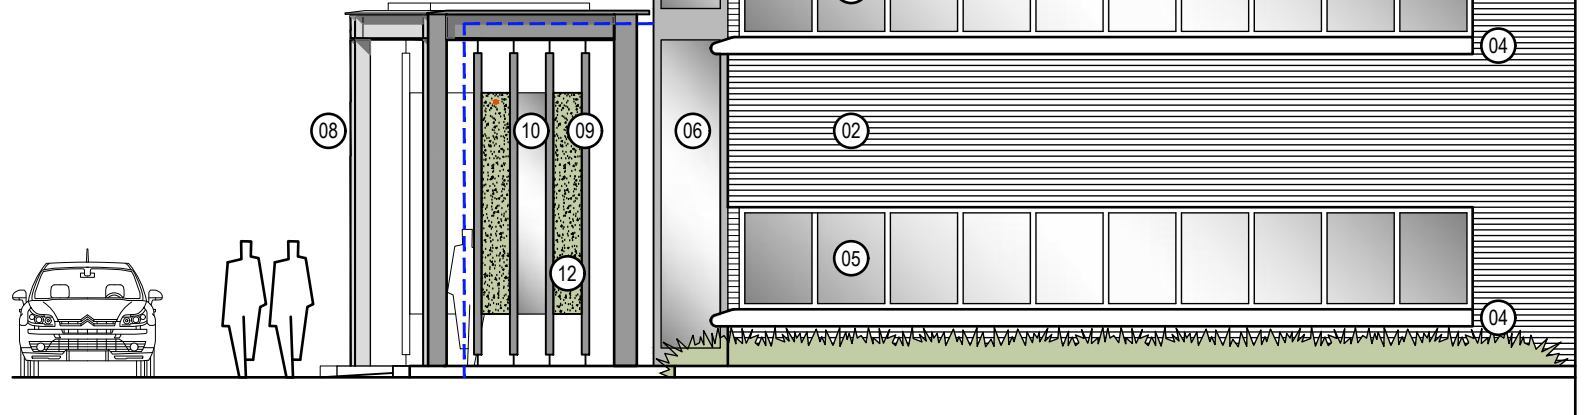

2 Proposed South West Elevation @ 1:100

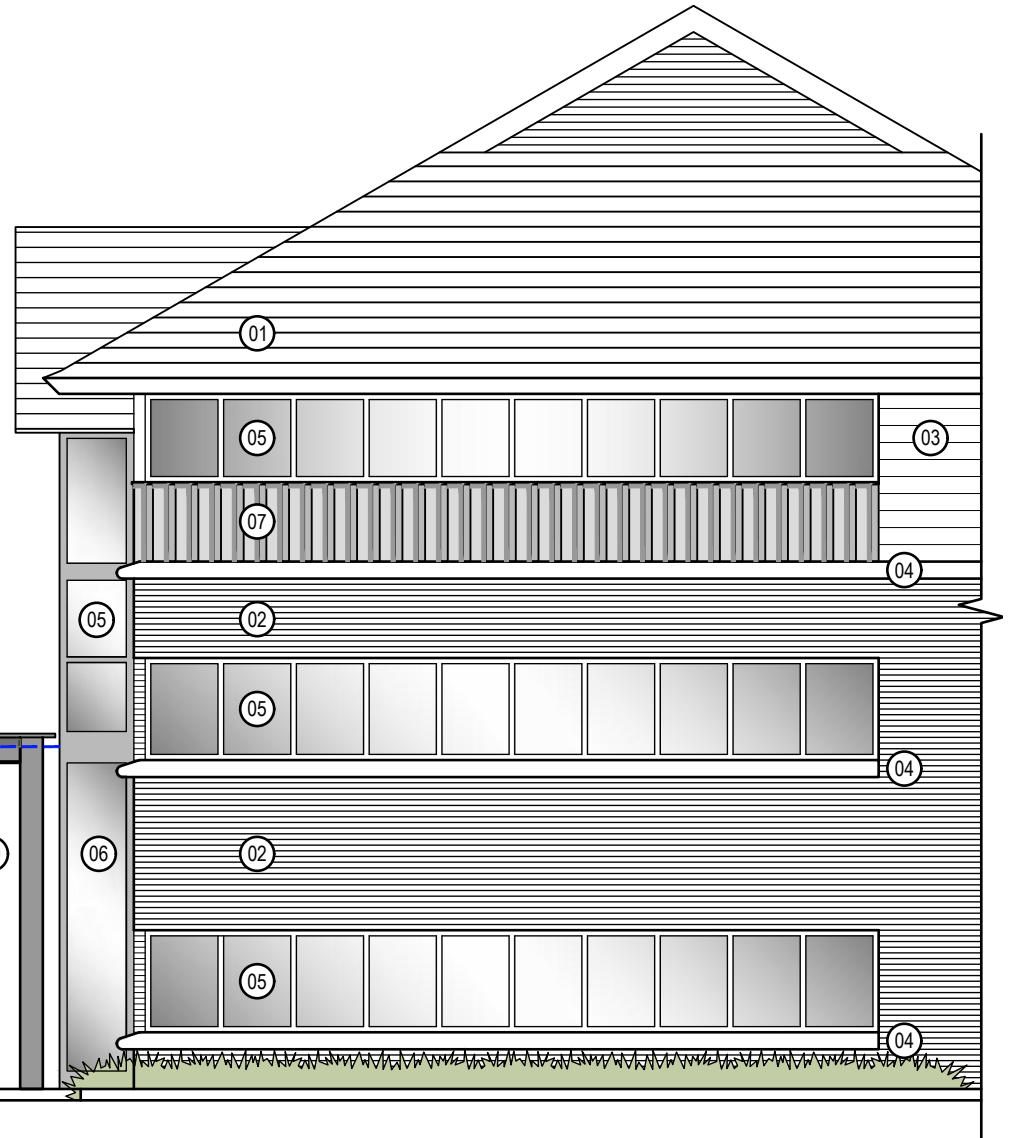

4 Proposed Entrance

MATERIALS LEGEND:

- 01 Existing roof tile
Colour: blue/grey
- 02 Existing brickwork
Colour: red / orange multi
- 03 Existing blockwork
Colour: yellow / buff
- 04 Existing feature cill
Colour: yellow / buff
- 05 Existing window frames
Colour: over-painted grey
- 06 Proposed window frames
Colour: grey
- 07 Proposed profiled timber cladding
Colour: black
- 08 Proposed steel frame
Colour: black
- 09 Proposed timber fins
Colour: black
- 10 Proposed glass panels
Colour: clear
- 11 Proposed frameless glazing
Colour: clear
- 12 Proposed vertical planters
Colour: natural