


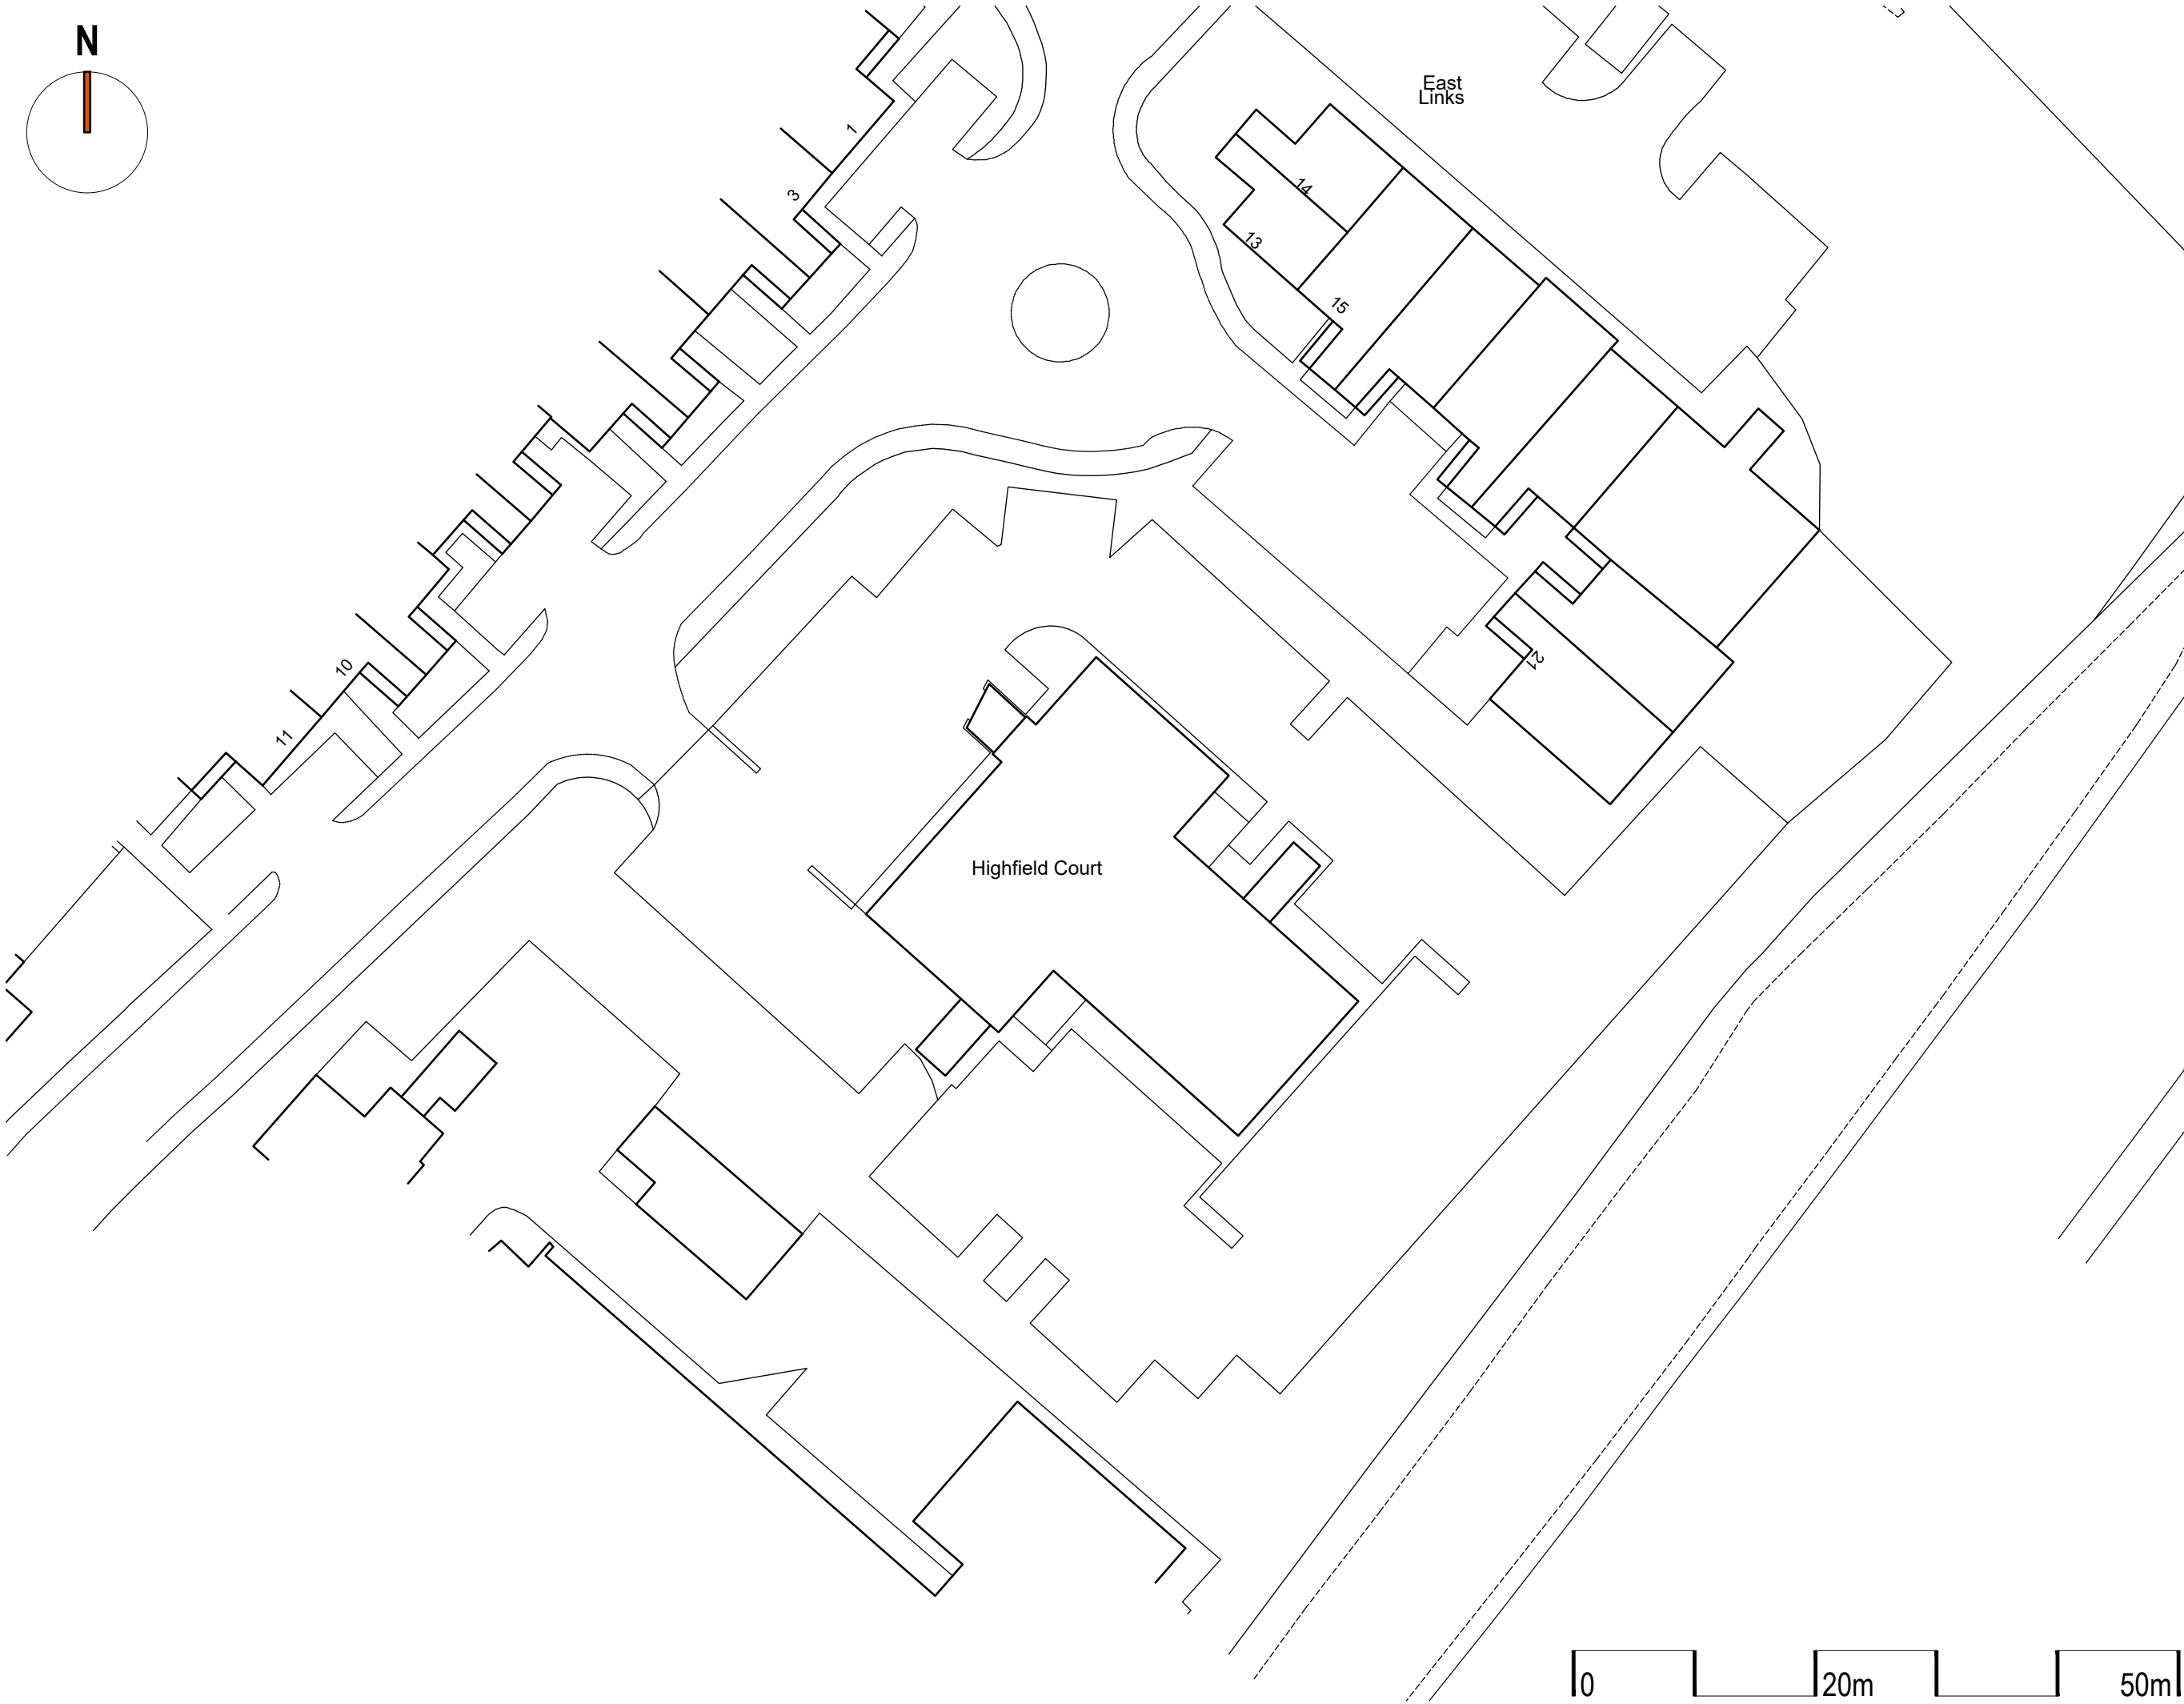

notes:

1. This drawing is the copyright of vision architects limited

2. DO NOT copy, alter or reproduced in any way or pass to a third party without written authority

3. ~~DO NOT scale these drawings~~ dimensions to be checked on site prior to commencing any work

4. READ in conjunction with other Consultants documentation & drawings regarding this project

5. DISCREPANCIES should be reported in writing to the project architect or engineer immediately

© Copyright Reserved

MODEL FILE REFERENCE - 240001-RIBA 03

scale: 1:500 @ A3

client: Realest Limited

date: 2024.01

project: Highfield Court, Chandlers Ford, SO53 3TY

drawn: dp

drawing: Proposed Block Plan

checked: A/C

status: RIBA 03 - Planning Application

2024.04.22

dp

A/C

by

ch

date

description

A Planning Application submission

wessex house upper market street eastleigh hampshire SO50 9FD

t: 01794 330660 w: www.vision-architects.co.uk

vision architects

240001-A-PL-002 revision: A