




COPYRIGHT IN THIS DRAWING REMAINS WITH
KITSON ARCHITECTURE LIMITED

DO NOT SCALE TO ASCERTAIN DIMENSIONS

REV	DESCRIPTION	DATE
-	-	-

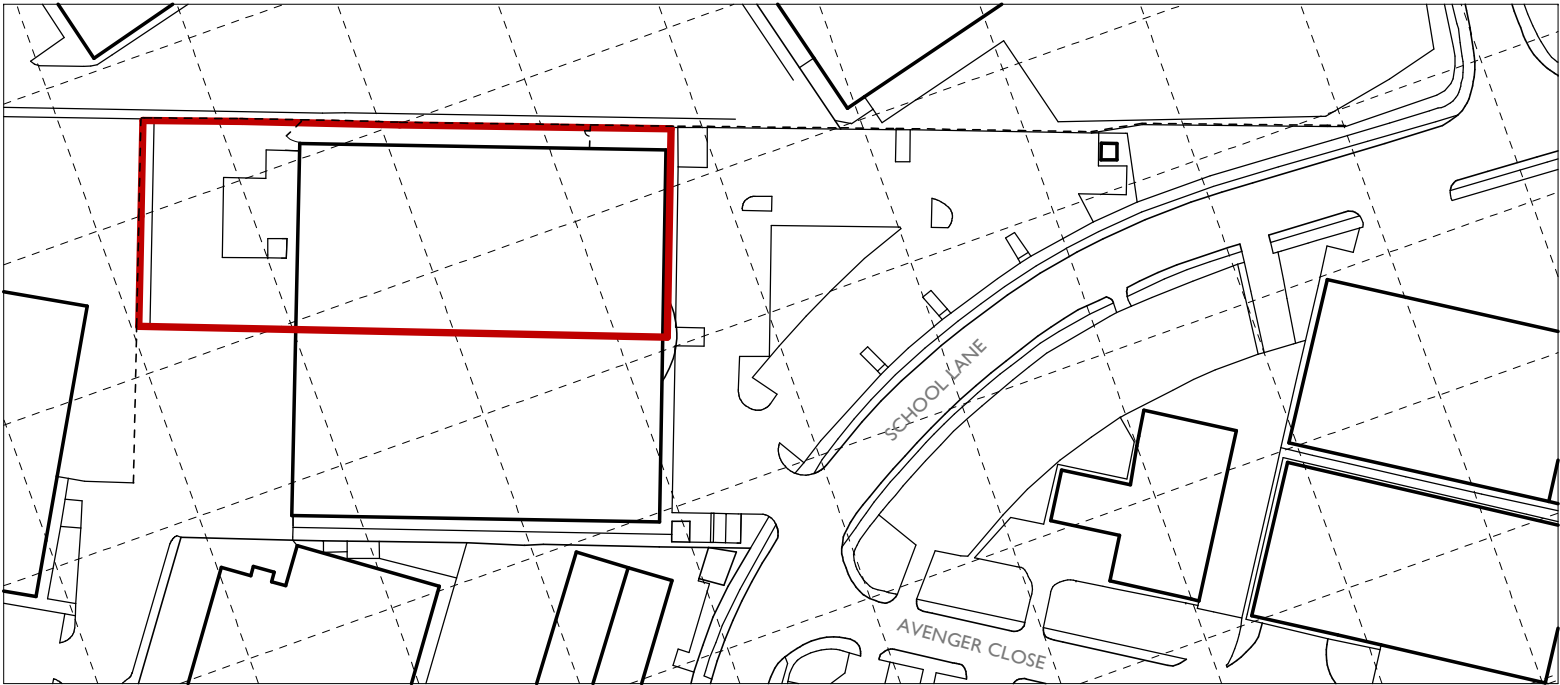

Ordnance Survey, (c) Crown Copyright 2024. All rights reserved. Licence number 100022432

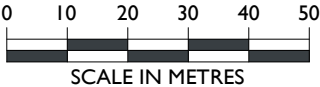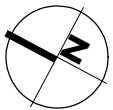

Client PROCOL for VODAFONE	
Project SOUTHAMPTON MTX	
Drawing Title SITE LOCATION PLAN	
Drawing Number 567-G-001	Revision -
Status PLANNING	Author GMK
Scale @ A4 1:1250	Date 12-04-2024

KITSON Architecture Ltd
Suite 22 Carlton Place
28-32 Greenwood Street
Altrincham
Cheshire
WA14 1RZ

0161 637 2764
mail@kitsonarchitecture.co.uk
www.kitsonarchitecture.co.uk

