
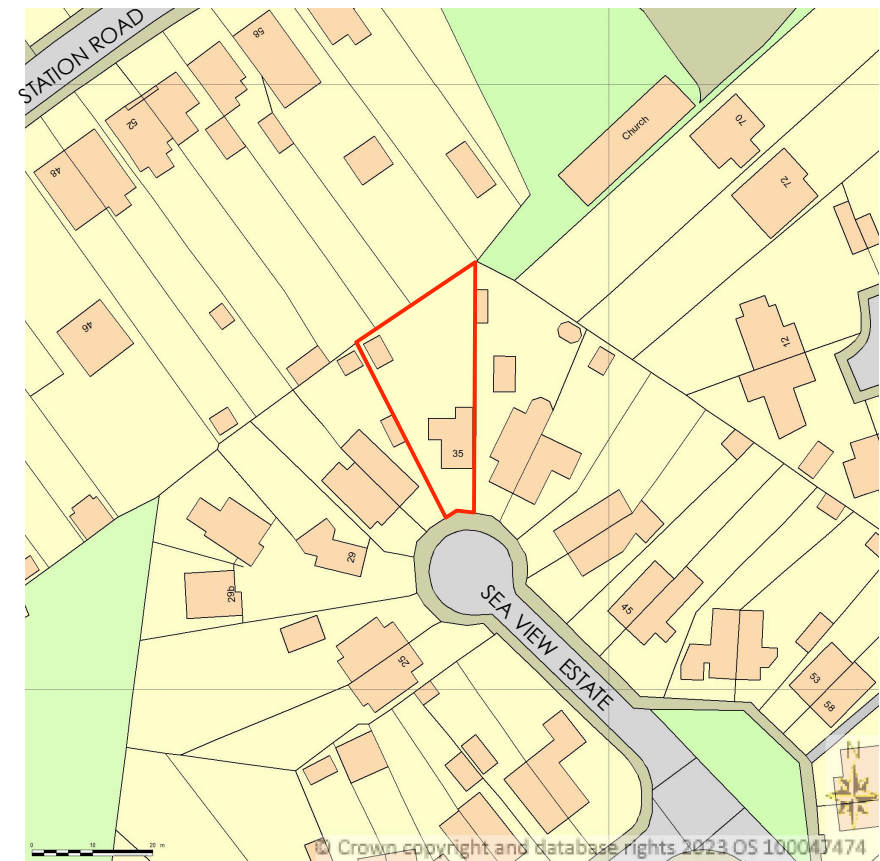


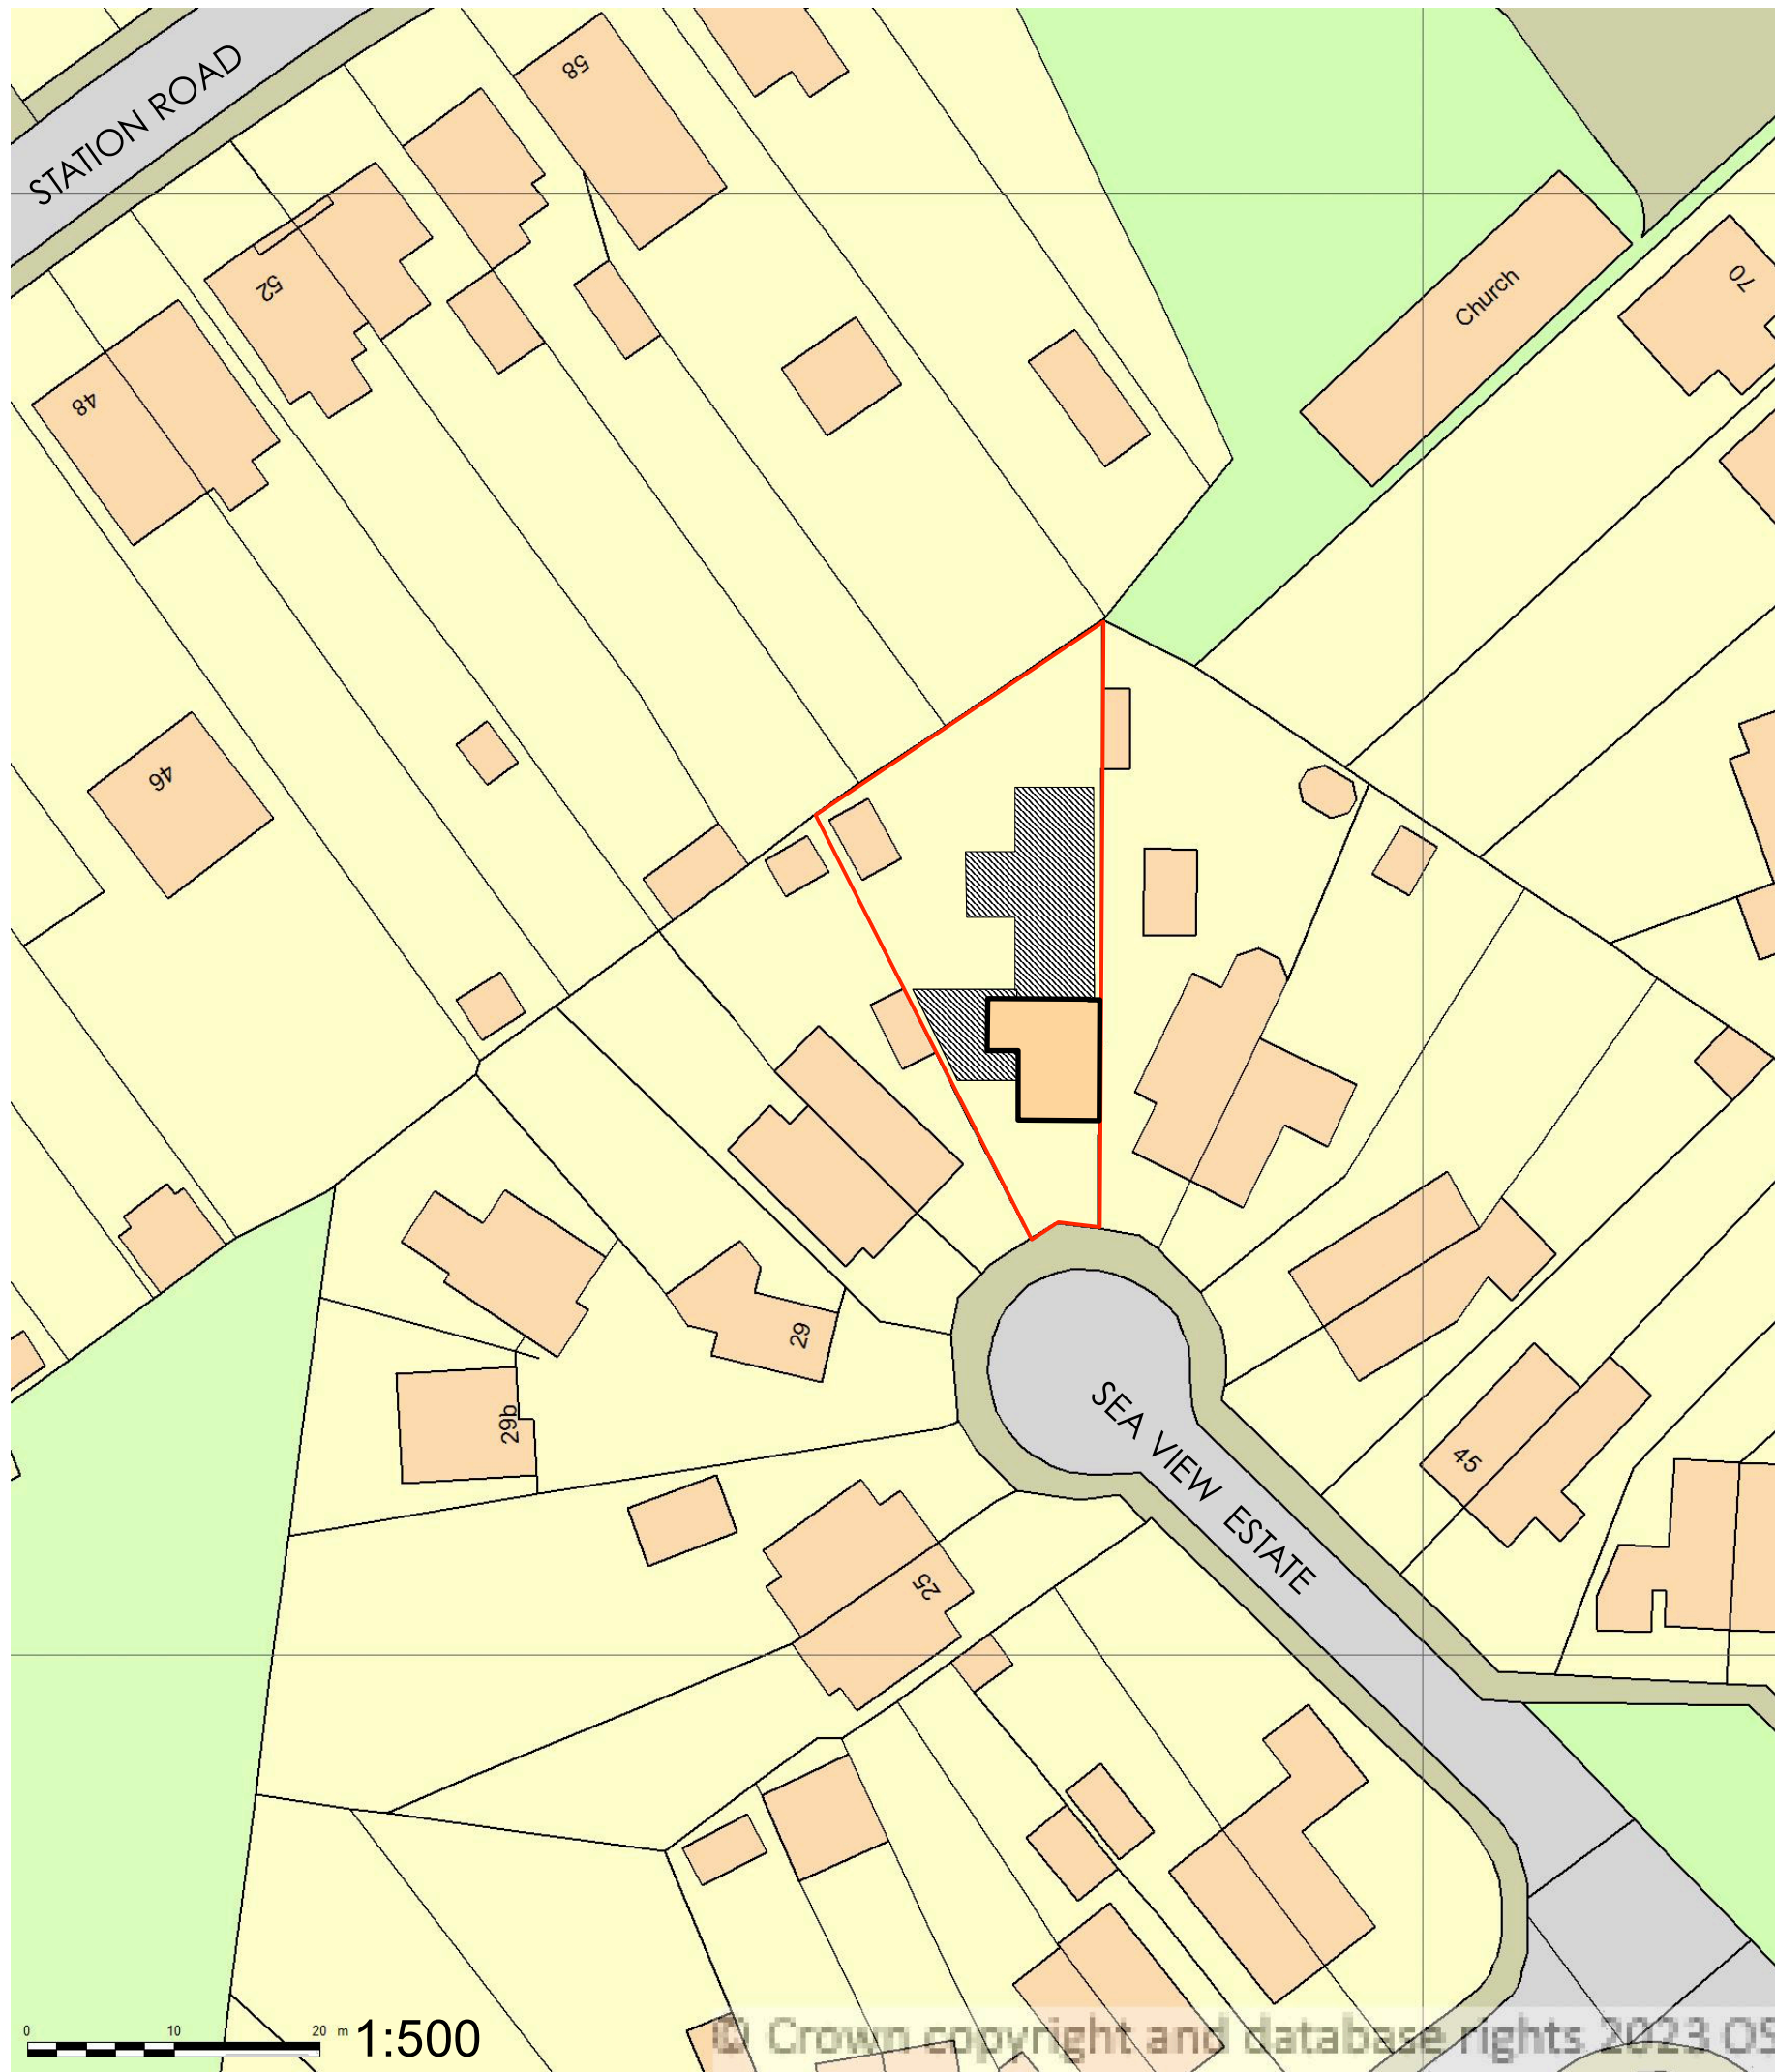

1:1250

Location 35 Sea View Estate
Netley
Southampton
SO315BQ

Drawing Location and block plans

Date 12/04/2024

Scale 1:1250/500 @ A3

Drawing No PA / SV / 8.1

Cd file iMac



wyatt
design&build

01243 576147
0780 221 8751