



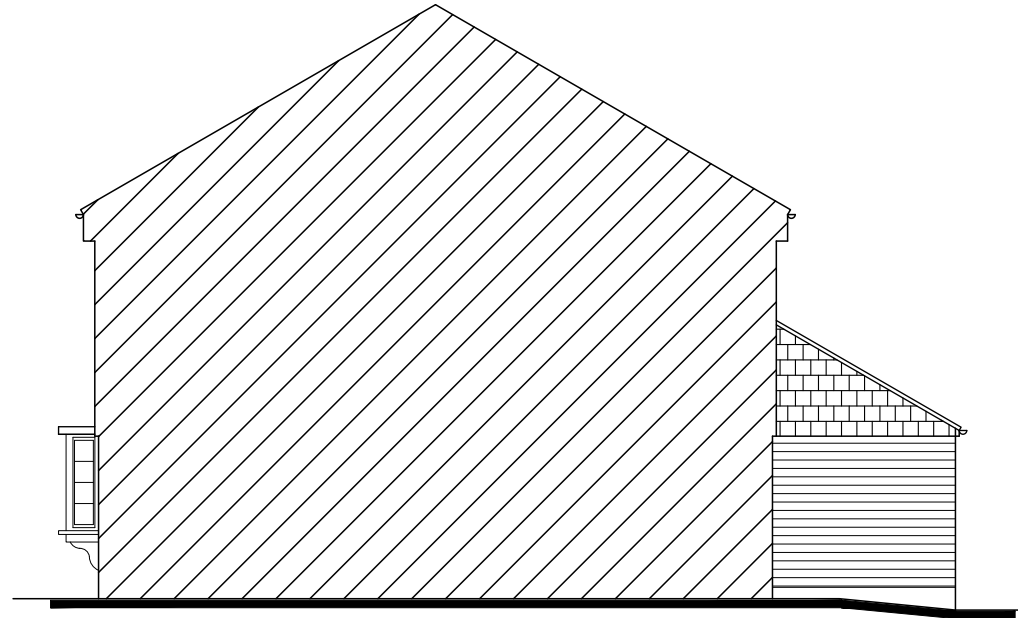

NORTH
Elevation

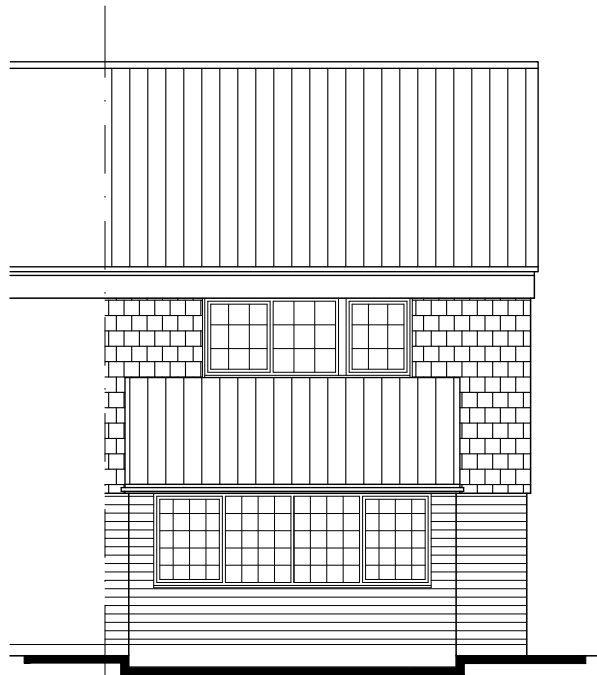


WEST
Elevation



SOUTH
Elevation



EAST
Elevation

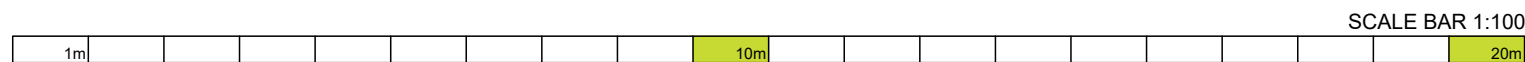

- NOTES
- The details shown are for design intent purposes only and are subject to further design development with suppliers and sub-contractors.
 - Proposals subject to consultation and approval from Local Authority Planning Department and Building Control (or an Approved Inspector).
 - All setting out dimensions should be checked on site prior to construction and any discrepancies and/or omissions should be reported to the Architect immediately.
 - This drawing is to be read in conjunction with all other plans, structural calculations and specifications.



Critchley Architecture And Design Ltd.
Contact: 02392 474 919 | info@caad.online

The Old Bakery, 34 North Street, Havant, PO9 1PT

Revisions

- A.
- B.
- C.

Project Address

12 Holmesland Drive,
Botley,
Southampton,
SO30 2SH

EXISTING ELEVATIONS

Scale	A3 1:100
Drawn By	JHL
Date	05.04.2024

Project No.	Sheet No.	Rev.
-------------	-----------	------

24020	301	0
-------	-----	---