




HORSLEY ROAD

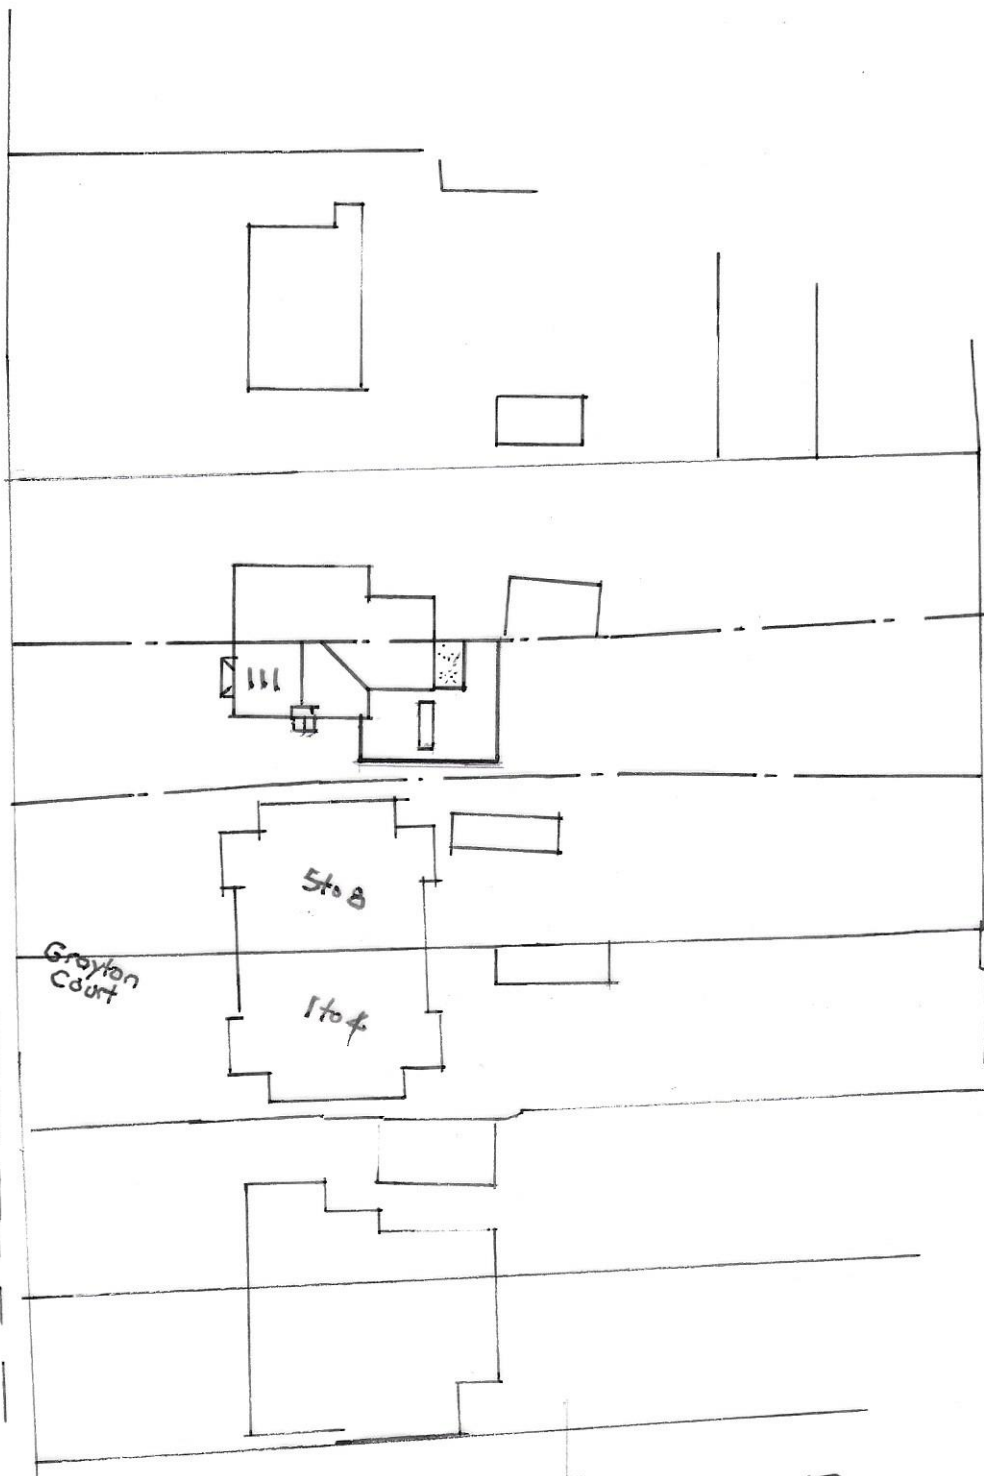

BLOCK PLAN 1:500

111 HORSLEY ROAD
CHANDLERS FORD