



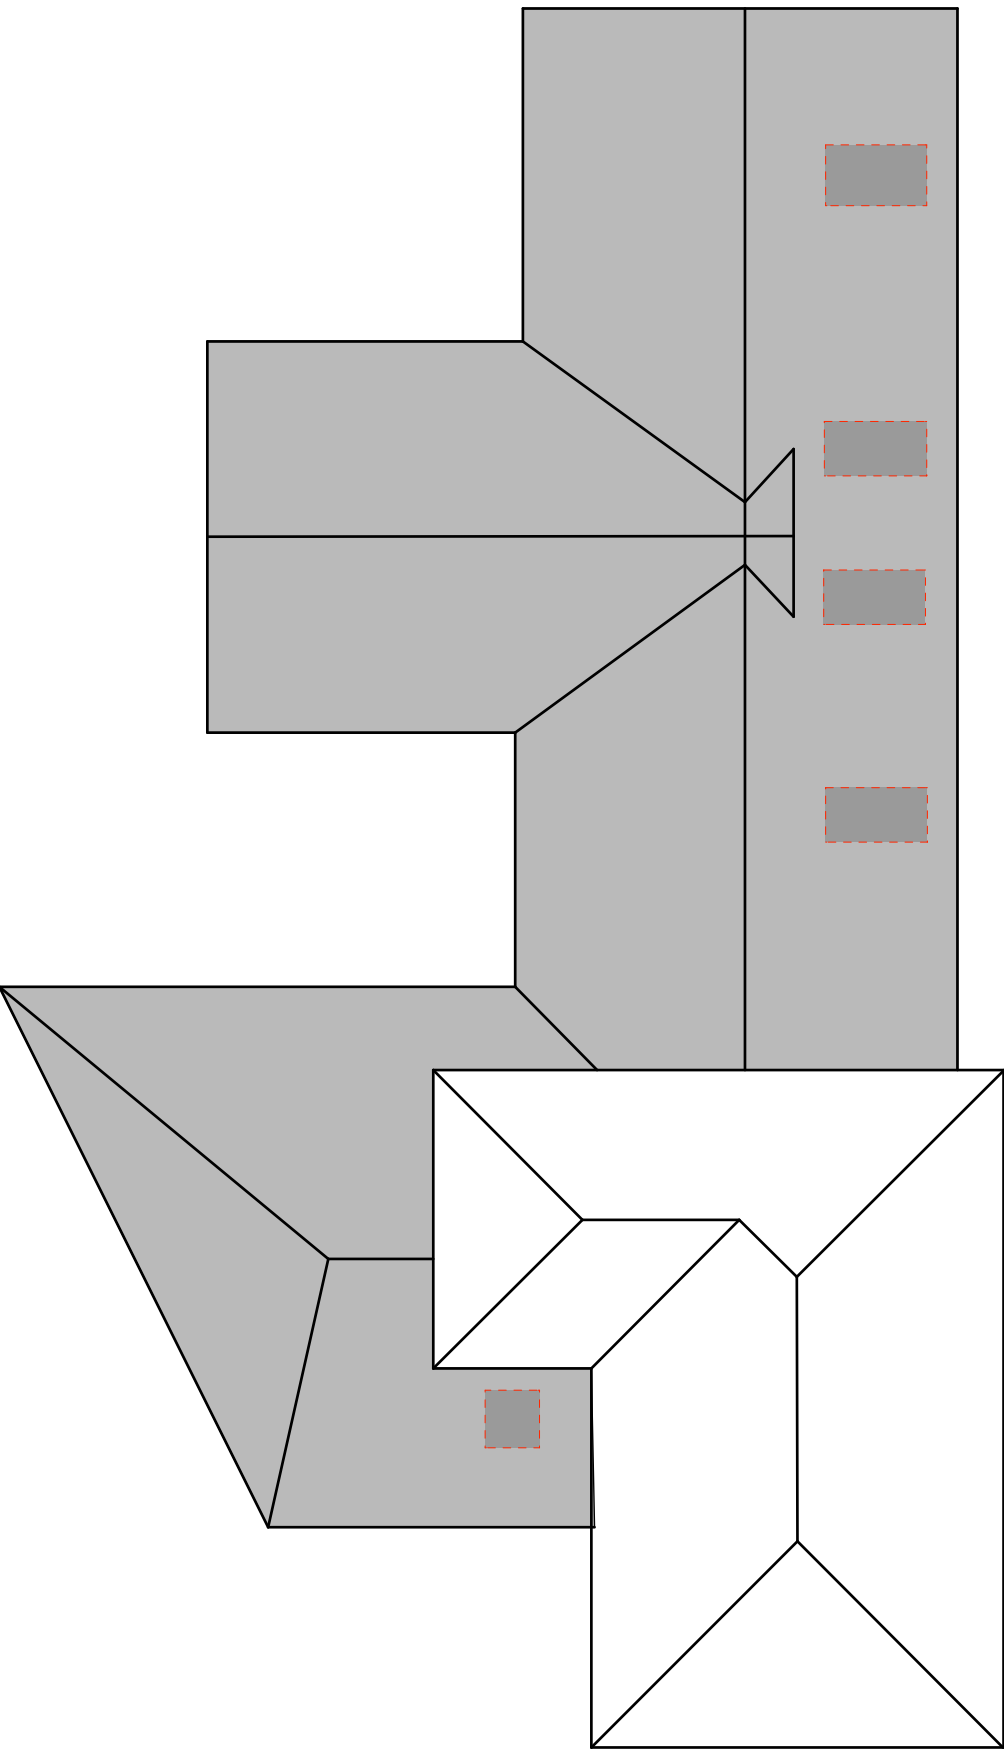


PROPOSED

NEW PARTS IN NATURAL SLATE

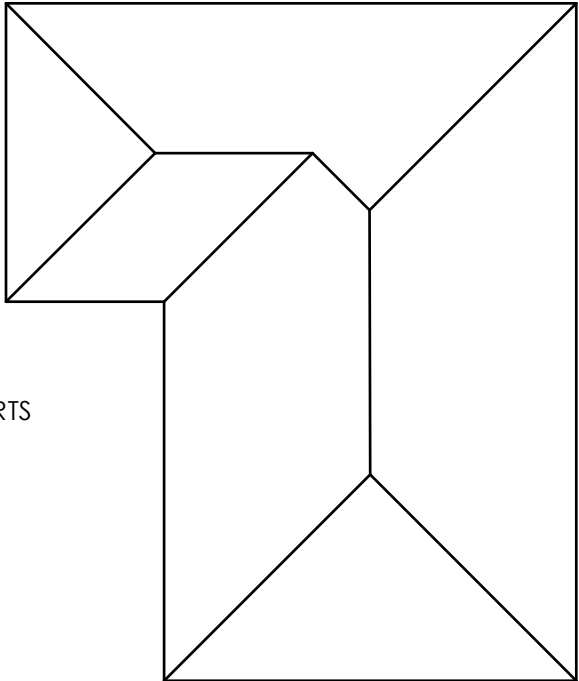

EXISTING

EXISTING PARTS
IN CLAY TILE

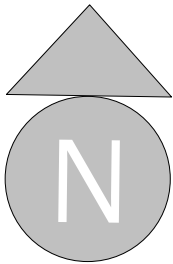

Location	35 Sea View Estate Netley Southampton SO315BQ
Drawing	Proposals - Existing and proposed roofscapes
Date	25/04/2024
Scale	1: 100 @ A3
Drawing No	PA / SV / 20.1
	Cd file iMac



wyatt
design&build

01243 576147
0780 221 8751