


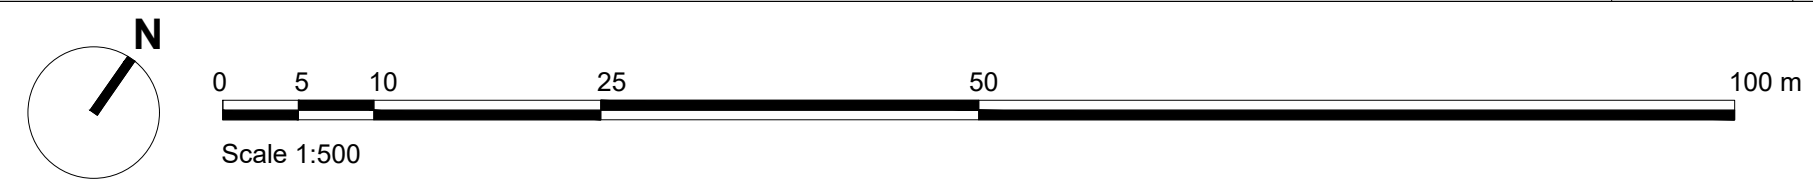

My Ref: 002
10555




Detailed Planting Plan - Key Plan

Grange Road, Netley, Hampshire

PLANNING ISSUE

Rev	Description	Date	Initials
05	Planning Issue	26.01.24	LF
04	Planning Issue	24.01.24	LF
03	Planning Issue	03.10.23	AS
02	Planning Issue	23.08.23	AS
01	Planning Issue	23.08.23	AS
00	Planning Issue	20.02.23	AS

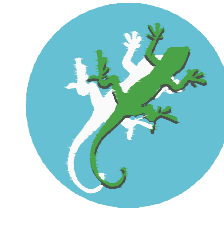

LIZARD
Landscape Design and Ecology

The Old Bank, 34 South Street, Tarring, Worthing, West Sussex, BN14 7LH
T. 01903 216033 E. lizardlandscape@btconnect.com W. lizardlandscapeology.com

Client Elivia Homes			
Project Title and Location Grange Road Netley, Hampshire			
Drawing Title Detailed Planting Plan - Key Plan			
Scale 1:500@A1	Drawn AS	Approved KM	Date 20.02.2023
Drawing No LLD2859-LAN-DWG-200	Revision 05		