



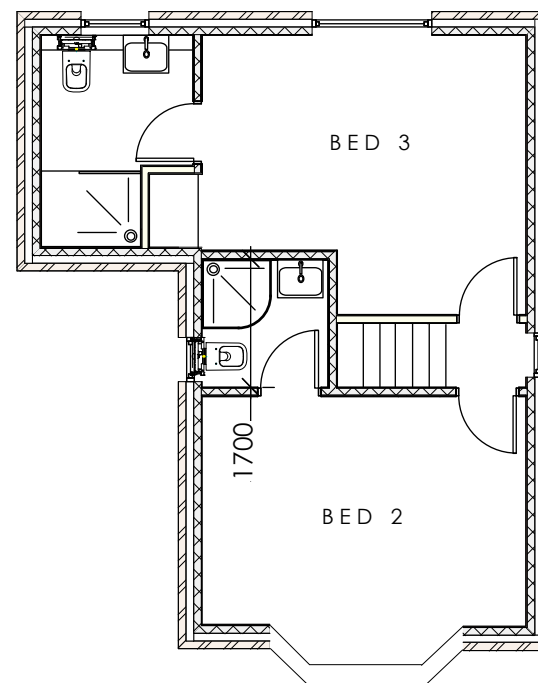

|            |                                                        |         |      |
|------------|--------------------------------------------------------|---------|------|
| Location   | 35 Sea View Estate<br>Netley<br>Southampton<br>SO315BQ |         |      |
| Drawing    | Proposals - GF extensions                              |         |      |
| Date       | 12/04/2024                                             |         |      |
| Scale      | 1: 100 @ A3                                            |         |      |
| Drawing No | PA / SV / 5.7                                          | Cd file | iMac |

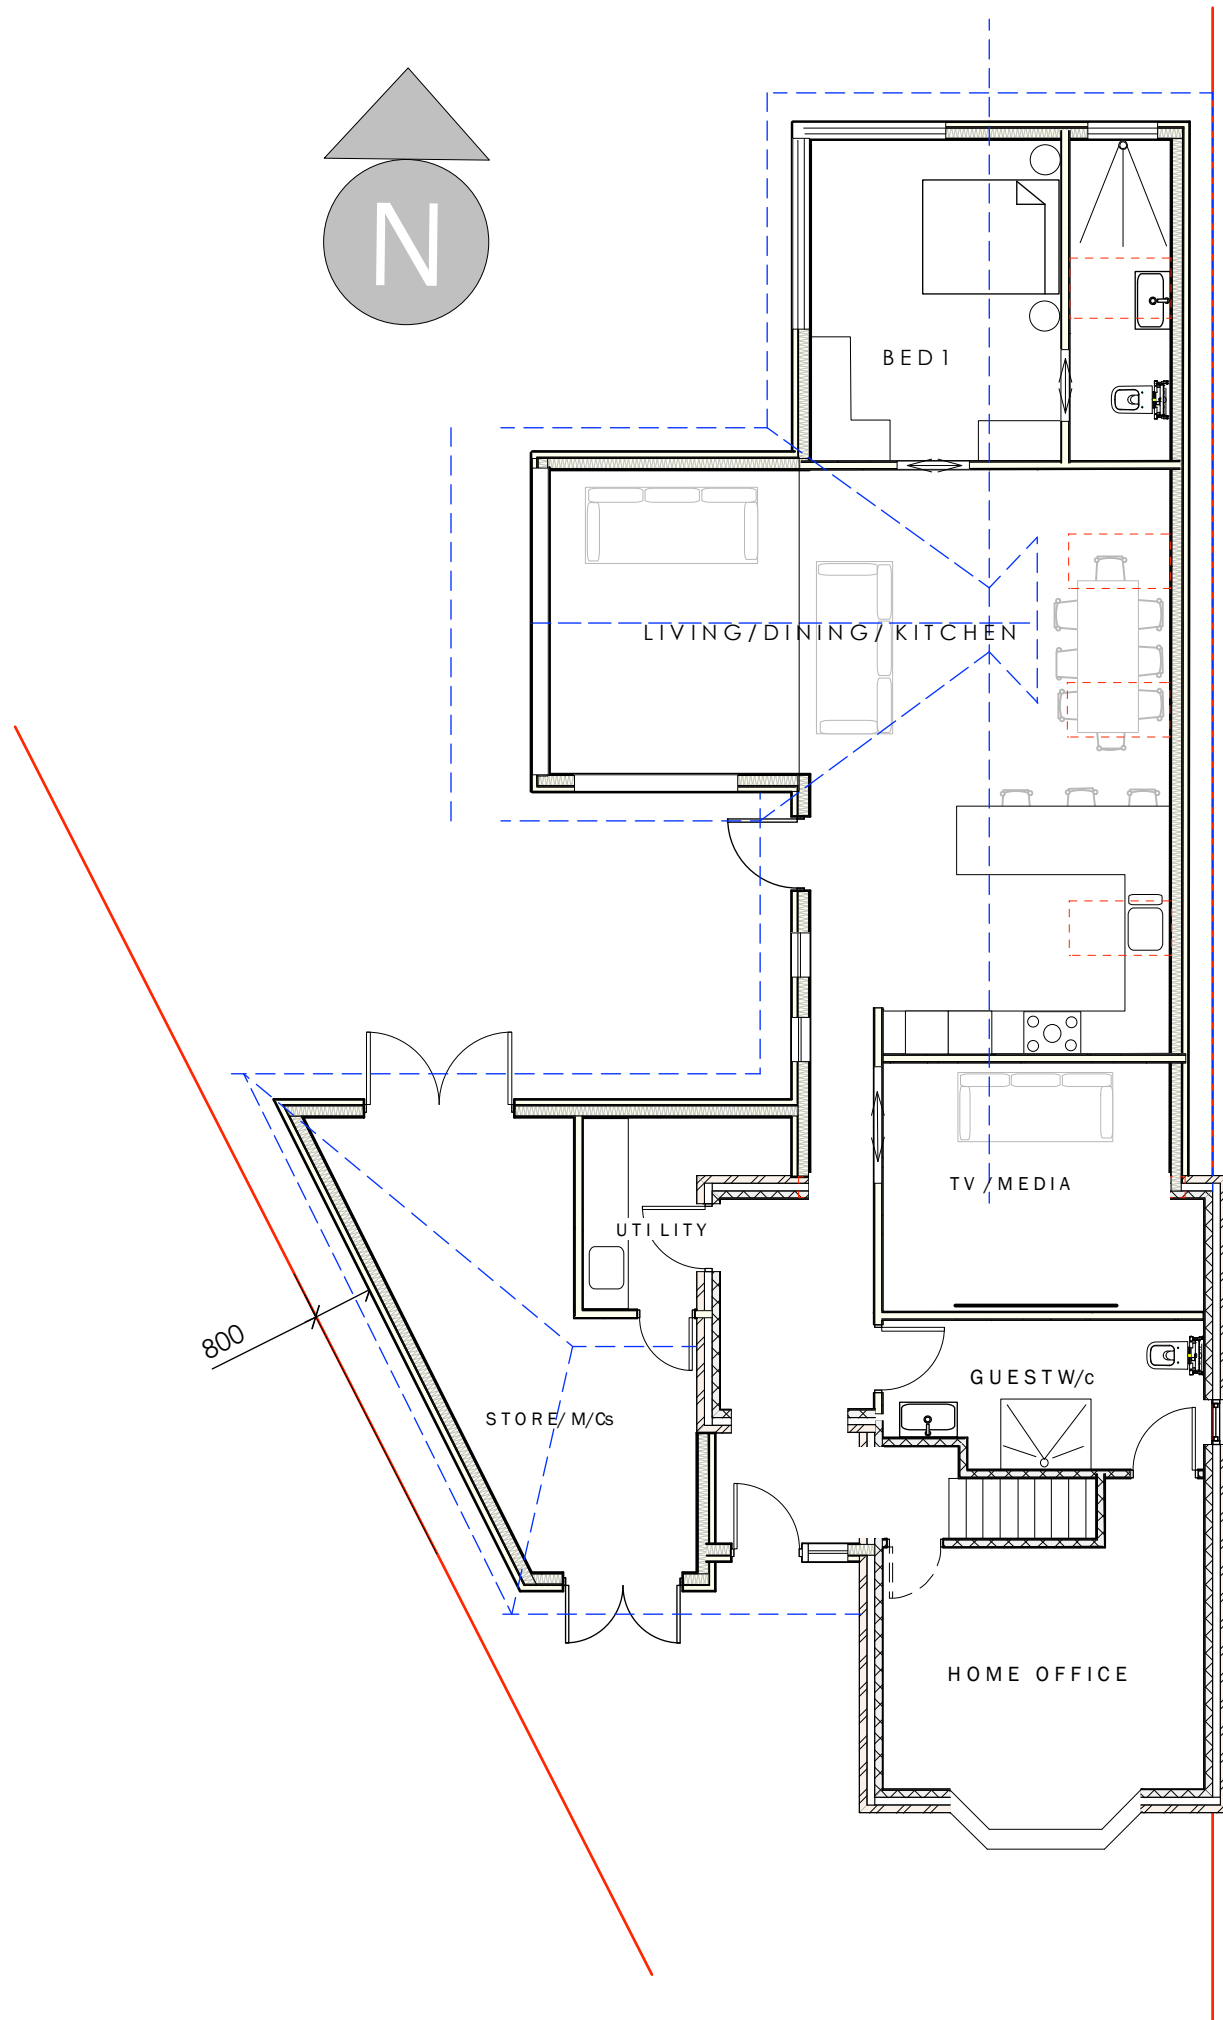

**wyatt**  
design&build

01243 576147  
0780 221 8751