


| REVISION NOTES |      |             |         |
|----------------|------|-------------|---------|
| Rev            | Date | Description | Drw Chk |
|                |      |             |         |



① **Street Scene - Providence Hill .**  
1 : 500

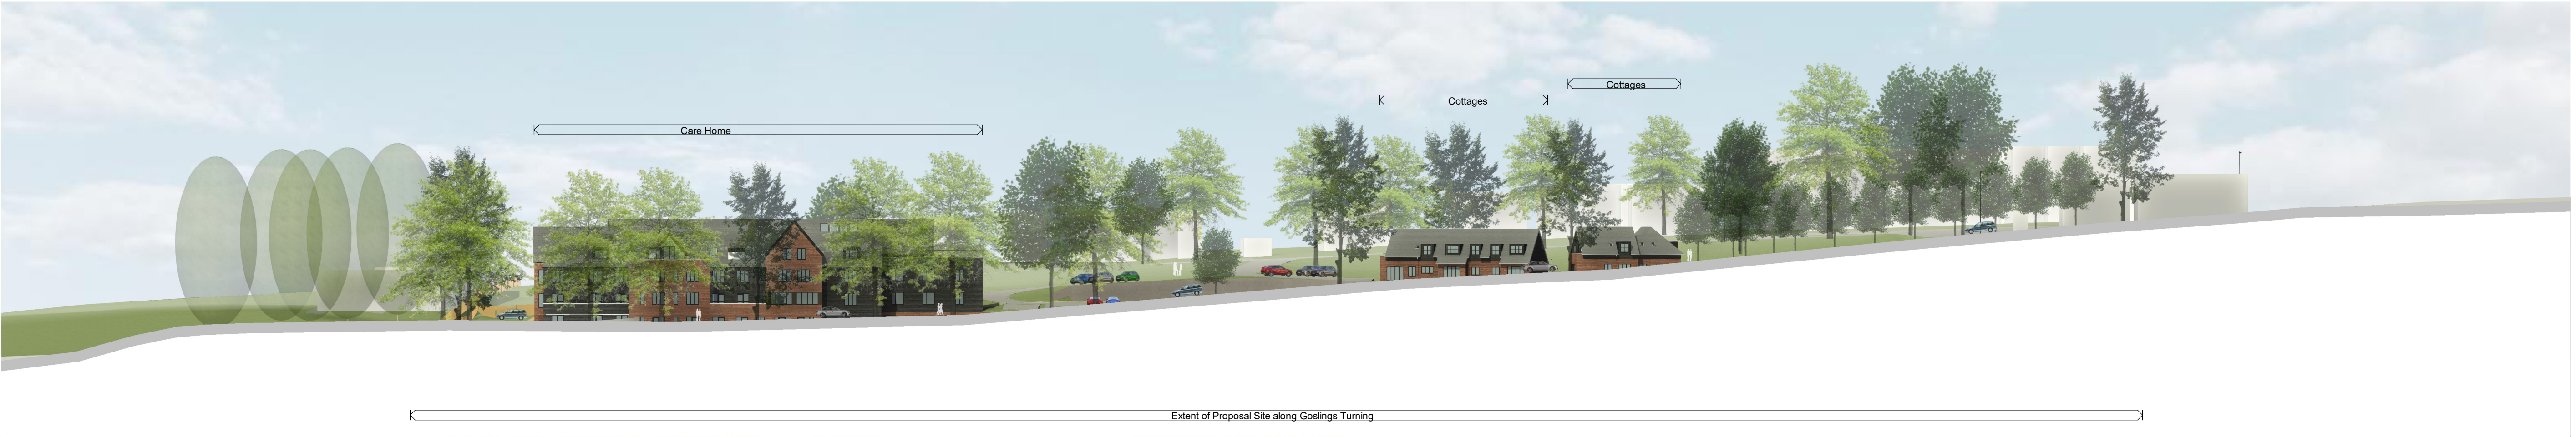

② **Street Scene - Goslings Turning .**  
1 : 500



③ **Site Section - North-South Looking East**  
1 : 500



Project  
**Providence Hill**  
Bursledon



Title  
**Proposed Street Scenes**

|                                 |                                               |
|---------------------------------|-----------------------------------------------|
| Scale                           | A1 @ 1 : 500                                  |
| Revision                        | Drawing Status                                |
| Suitability                     | <b>Feasibility</b><br>Suitability Description |
| Drawing No.                     | <b>S2</b><br><b>For Information</b>           |
| <b>6185-WLA-ZZ-XX-DR-A-0017</b> |                                               |