





SITE RETAINING WALL ELEVATION A-A'
1:100 @ A1

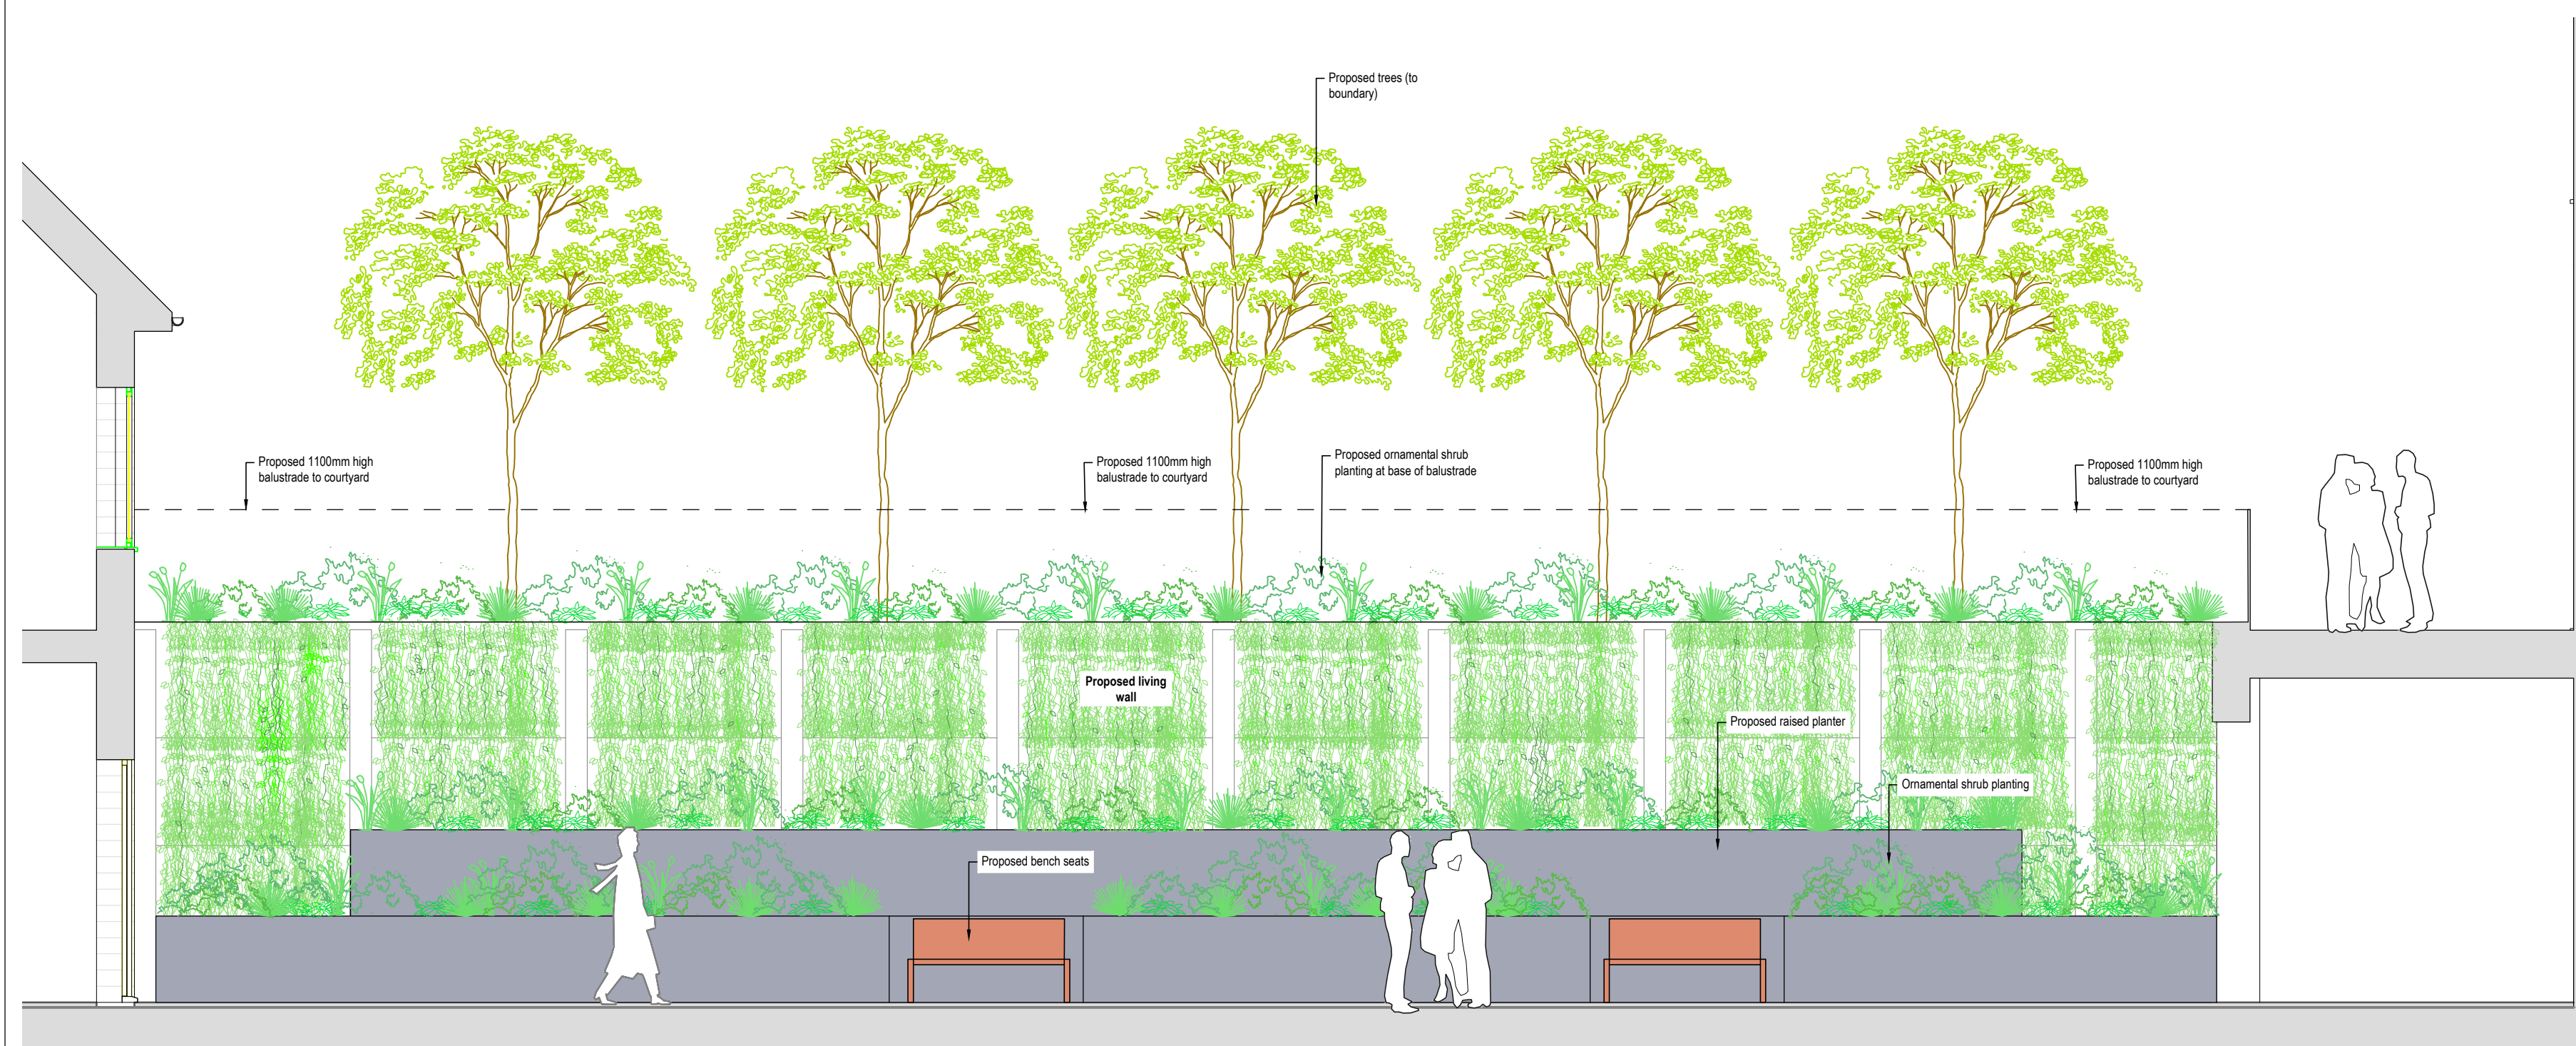

COURTYARD RETAINING WALL ELEVATION B-B'
1:500 @ A1

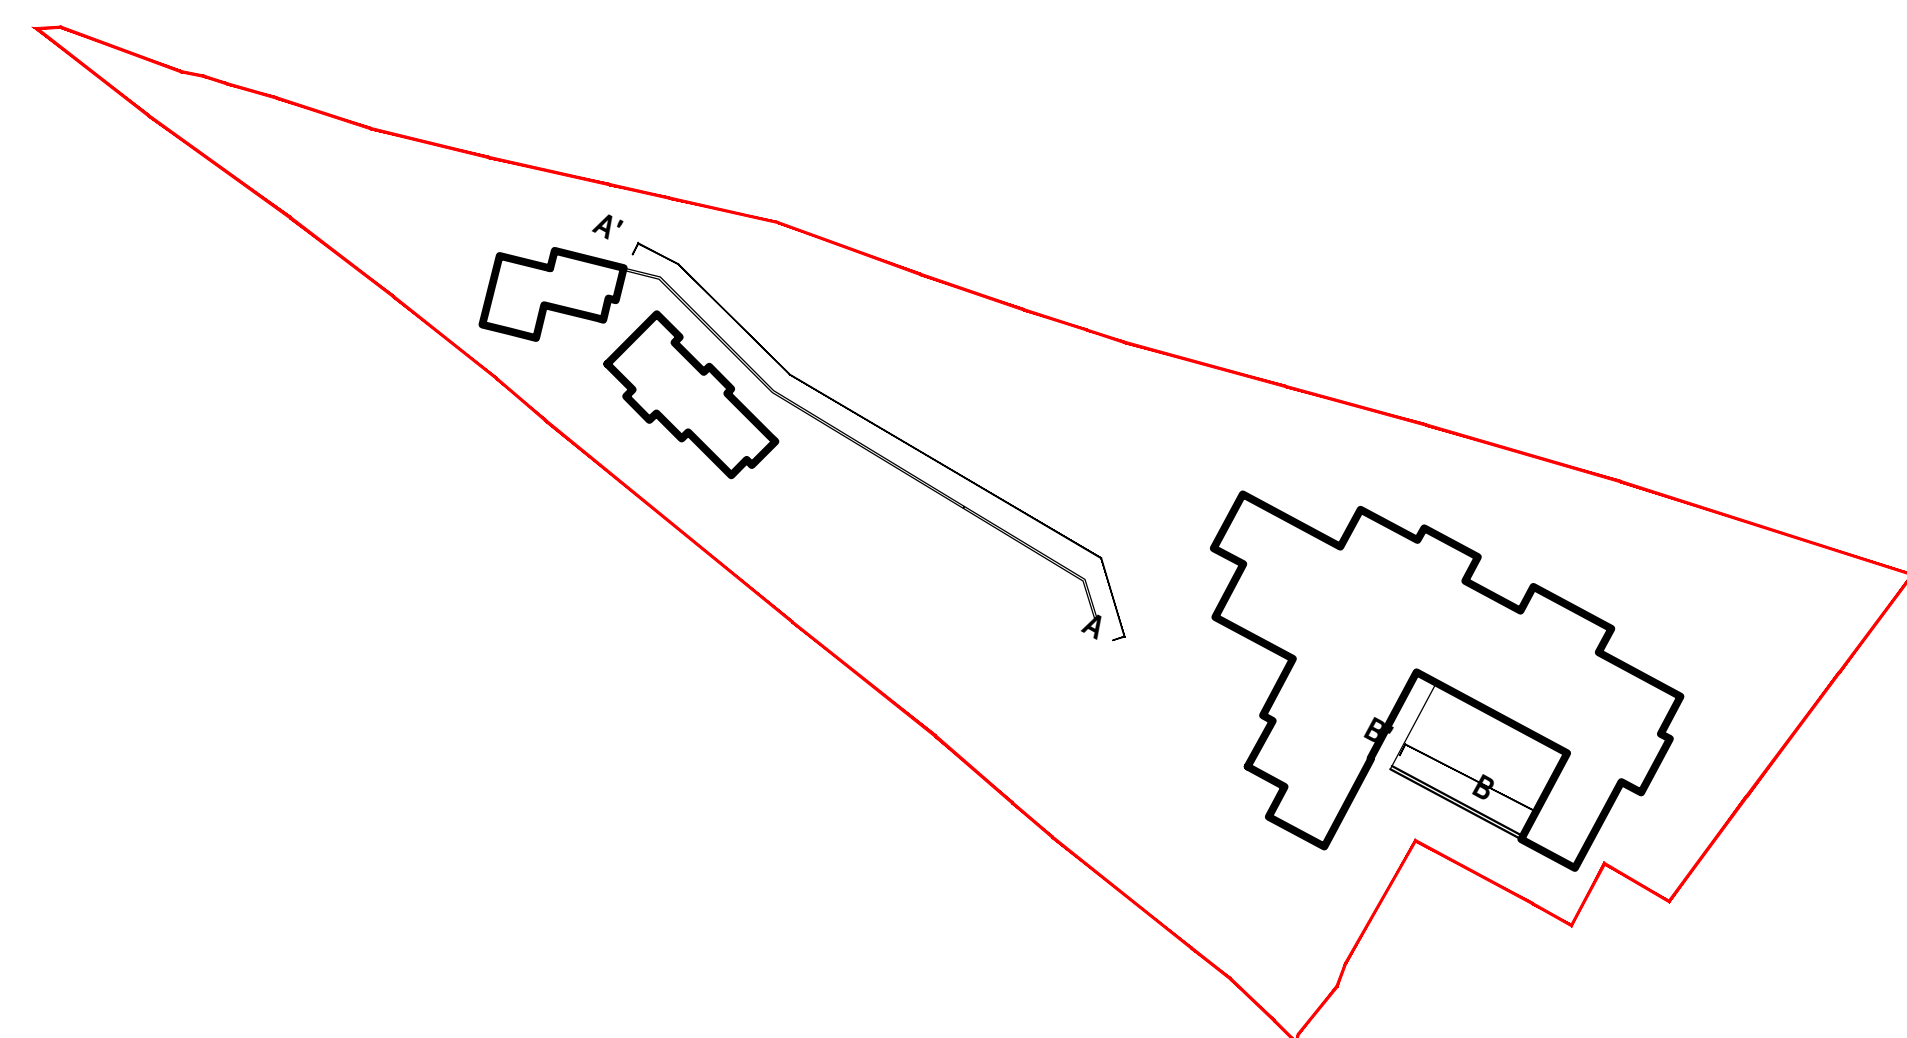

KEY PLAN
1:1000 @ A1

- All dimensions in millimetres unless otherwise indicated. All levels in metres relative to Ordnance Datum and are positive (AOD) unless otherwise indicated.
- Figure dimensions only to be taken from this drawing. Dimensions and levels to be checked on site.
- Do not re-scale this drawing.
- For civil and structural matters including existing and proposed services, sub-base construction and site structures (including retaining walls over 900mm height) refer to information by others.
- The original version of this drawing was produced in colour - monochrome copies should not be relied upon to accurately reflect all drawing elements.
- This drawing has been prepared for planning purposes only and should not be used for quantification, tender or construction.

P04	29.04.24	DB	RB	Updated following design team comments.
P03	25.04.24	DB	RB	Updated following design team comments.
P02	19.04.24	DB	RB	Updated following design team comments.
P01	17.04.24	DB	RB	First issue
rev.	date	by	c/m	notes
project	Providence Hill, Bursledon			
title	Retaining Wall Elevations			
status	Planning		scale @ A1 As Shown	
dwg no	2499-TFC-00-00-DR-L-5001			
references	2499-TFC-00-00-DR-L-1001 Landscape Strategy by terra firma			

terrafirma

LANDSCAPE ARCHITECTS

Suite 11, Little House, Bedford Road, Tel: +44 (0)1753 262 040

Peterfield, Hampshire GU24 2BA Web: www.terrafirmalandscape.co.uk © Copyright reserved 2024