


REVISION NOTES					
Rev	Date	Description	Drw		Chk
A	15/02/2024	WIP Plans for comment	LS	LS	
B	03/04/2024	Planning draft	HJ	LS	




1 **Courtyard East**
1 : 100



2 **Courtyard West**
1 : 100

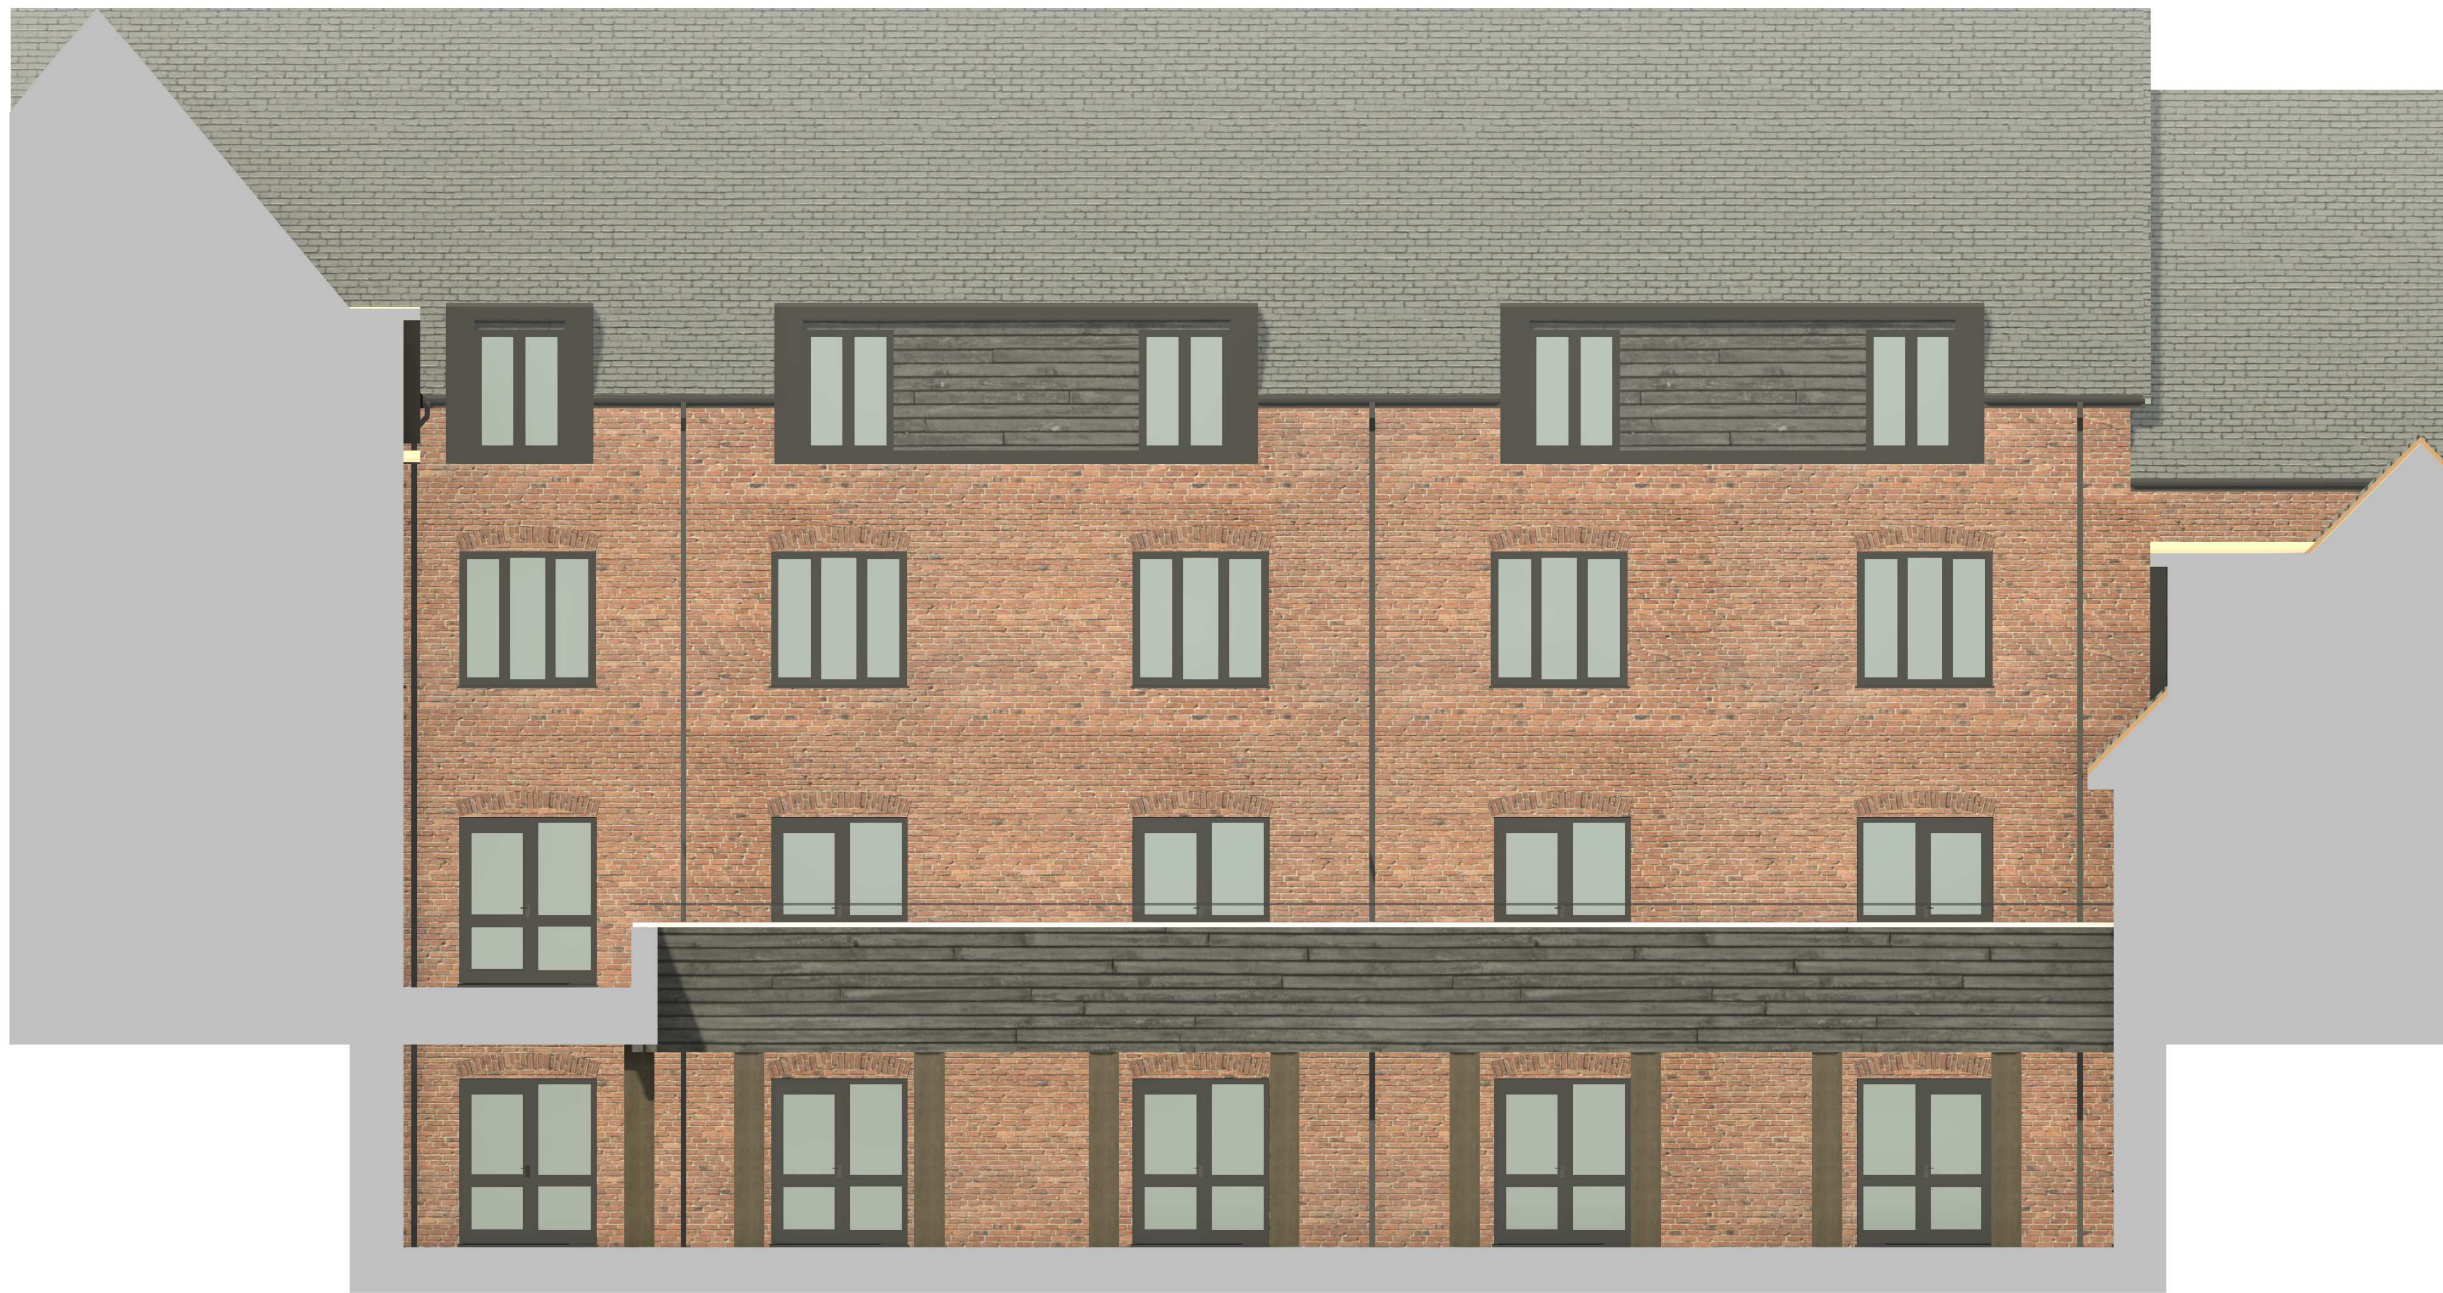

3 **Courtyard South**
1 : 100

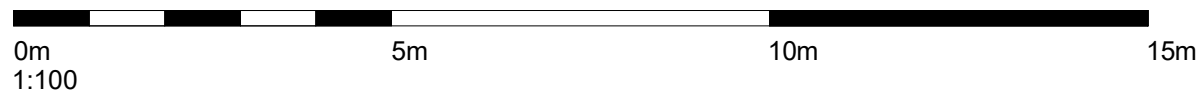

Project
Land at Providence Hill
Bursledon

Client



WLAWilliamsLester.

1 Star Lane, Ringwood, BH24 1AL
www.williamslester.com 01425 485234 mail@williamslester.com

Elevations 3-Courtyard Elevations

Scale A1 @ 1 : 100

Revision Drawing Status

B 02 - Concept

Suitability Suitability Description

Drawing No.

6185-WLA-ZZ-XX-DR-A-0222