
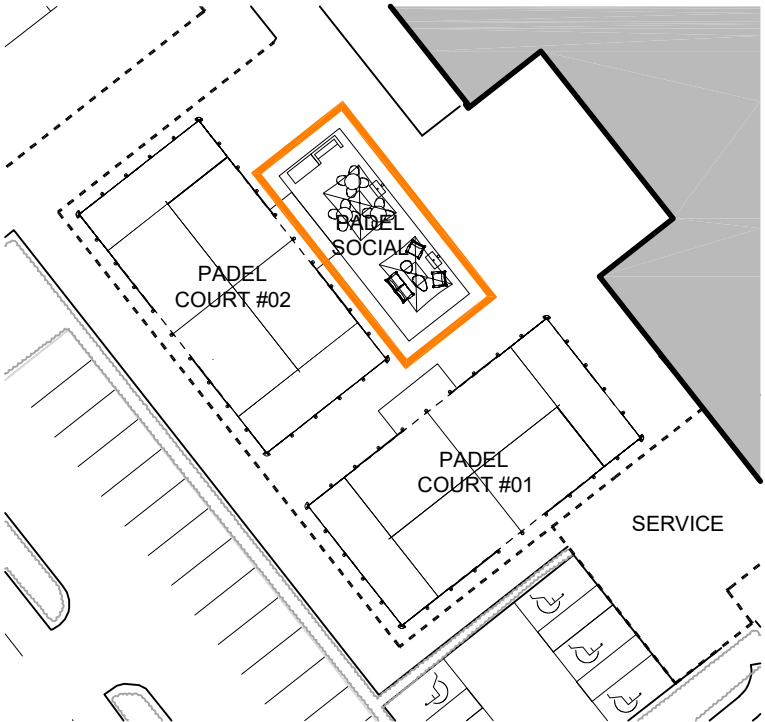
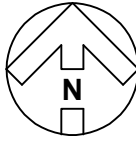


NOTES:

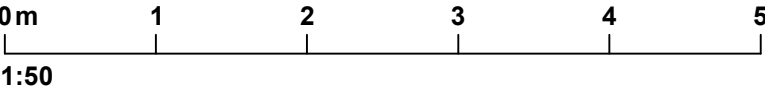

KEY PLAN

REVISION: P02	BY: HP	CHECKED: MPB	DATE: 12/04/2024
Scale amended			
REVISION: P01	BY: HP	CHECKED: MPB	DATE: 28/03/2024
PLANNING ISSUE			

STATUS

S4a | FOR PLANNING

CLIENT

David Lloyd
CLUBS

PROJECT

SOUTHAMPTON WEST END
PROPOSED
PADEL COURTS


TITLE

PADEL SOCIAL
PLAN

Hadfield Cawkwell Davidson

Broomgrove Lodge, 13 Broomgrove Rd, Sheffield, S10 2LZ T 0114 266 8181 www.hcd.co.uk

HCD PROJECT NO. 2023-154	SCALE 1:50 @ A2	REV. P02
PROJECT NO. 23154	ORIGINATOR HCD	VOLUME A0
LEVEL 00	TYPE DR	ROLE + NUMBER A-PL-101

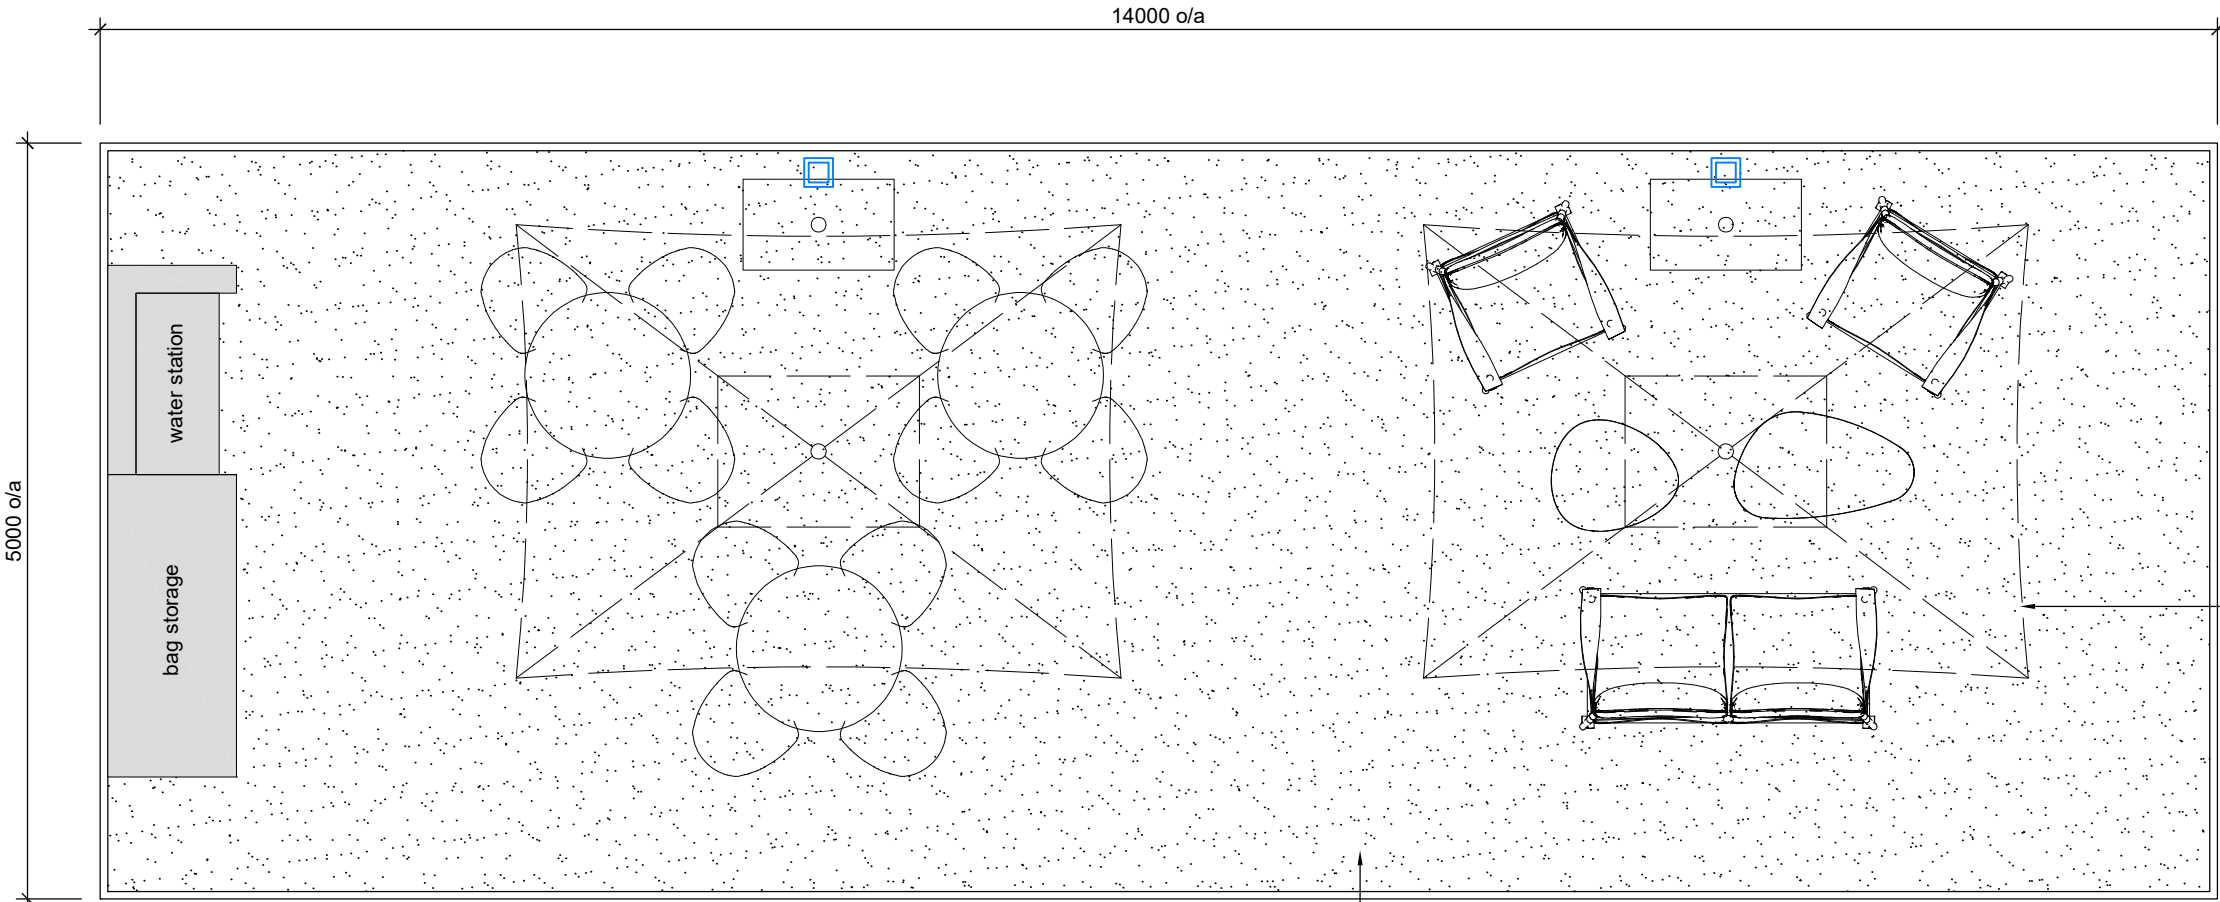

2no. 4x3m
cantilevered parasols
with LED lighting

Bound resin finish
on permeable tarmac sub-base

COURTS THIS SIDE

PADEL SOCIAL PLAN