


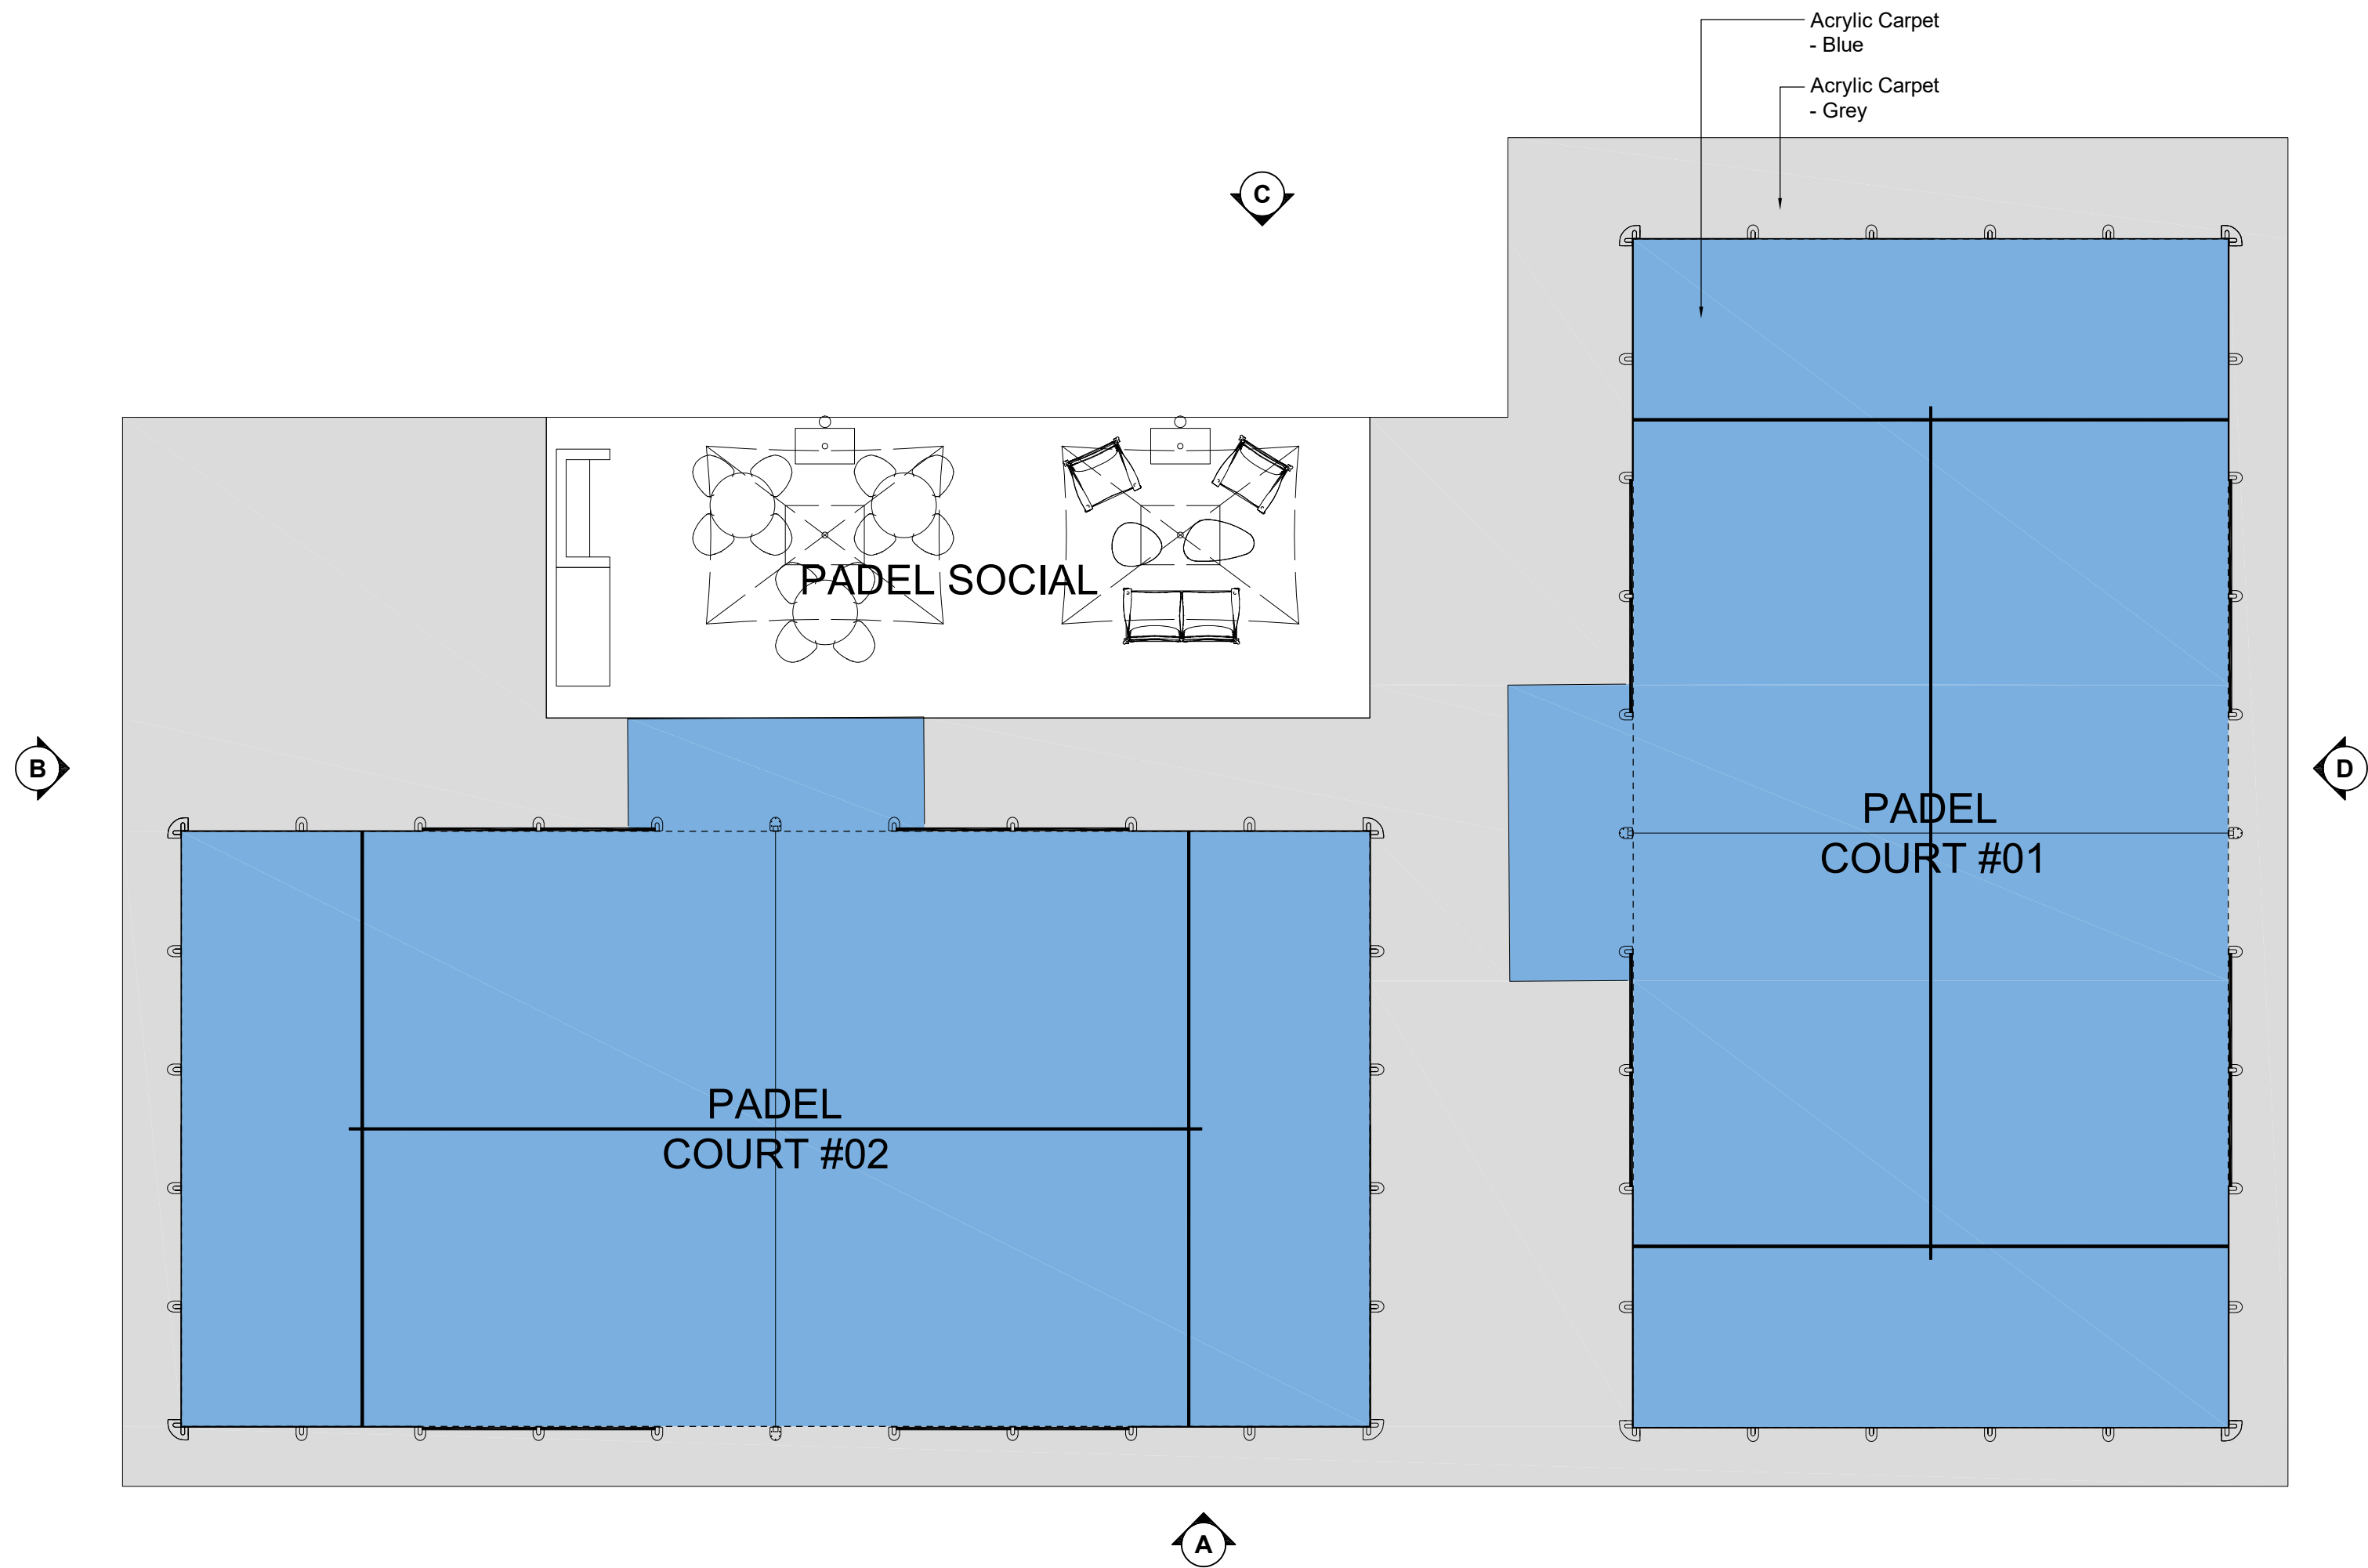


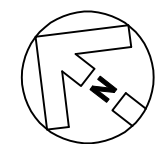


PADEL COURTS PLAN

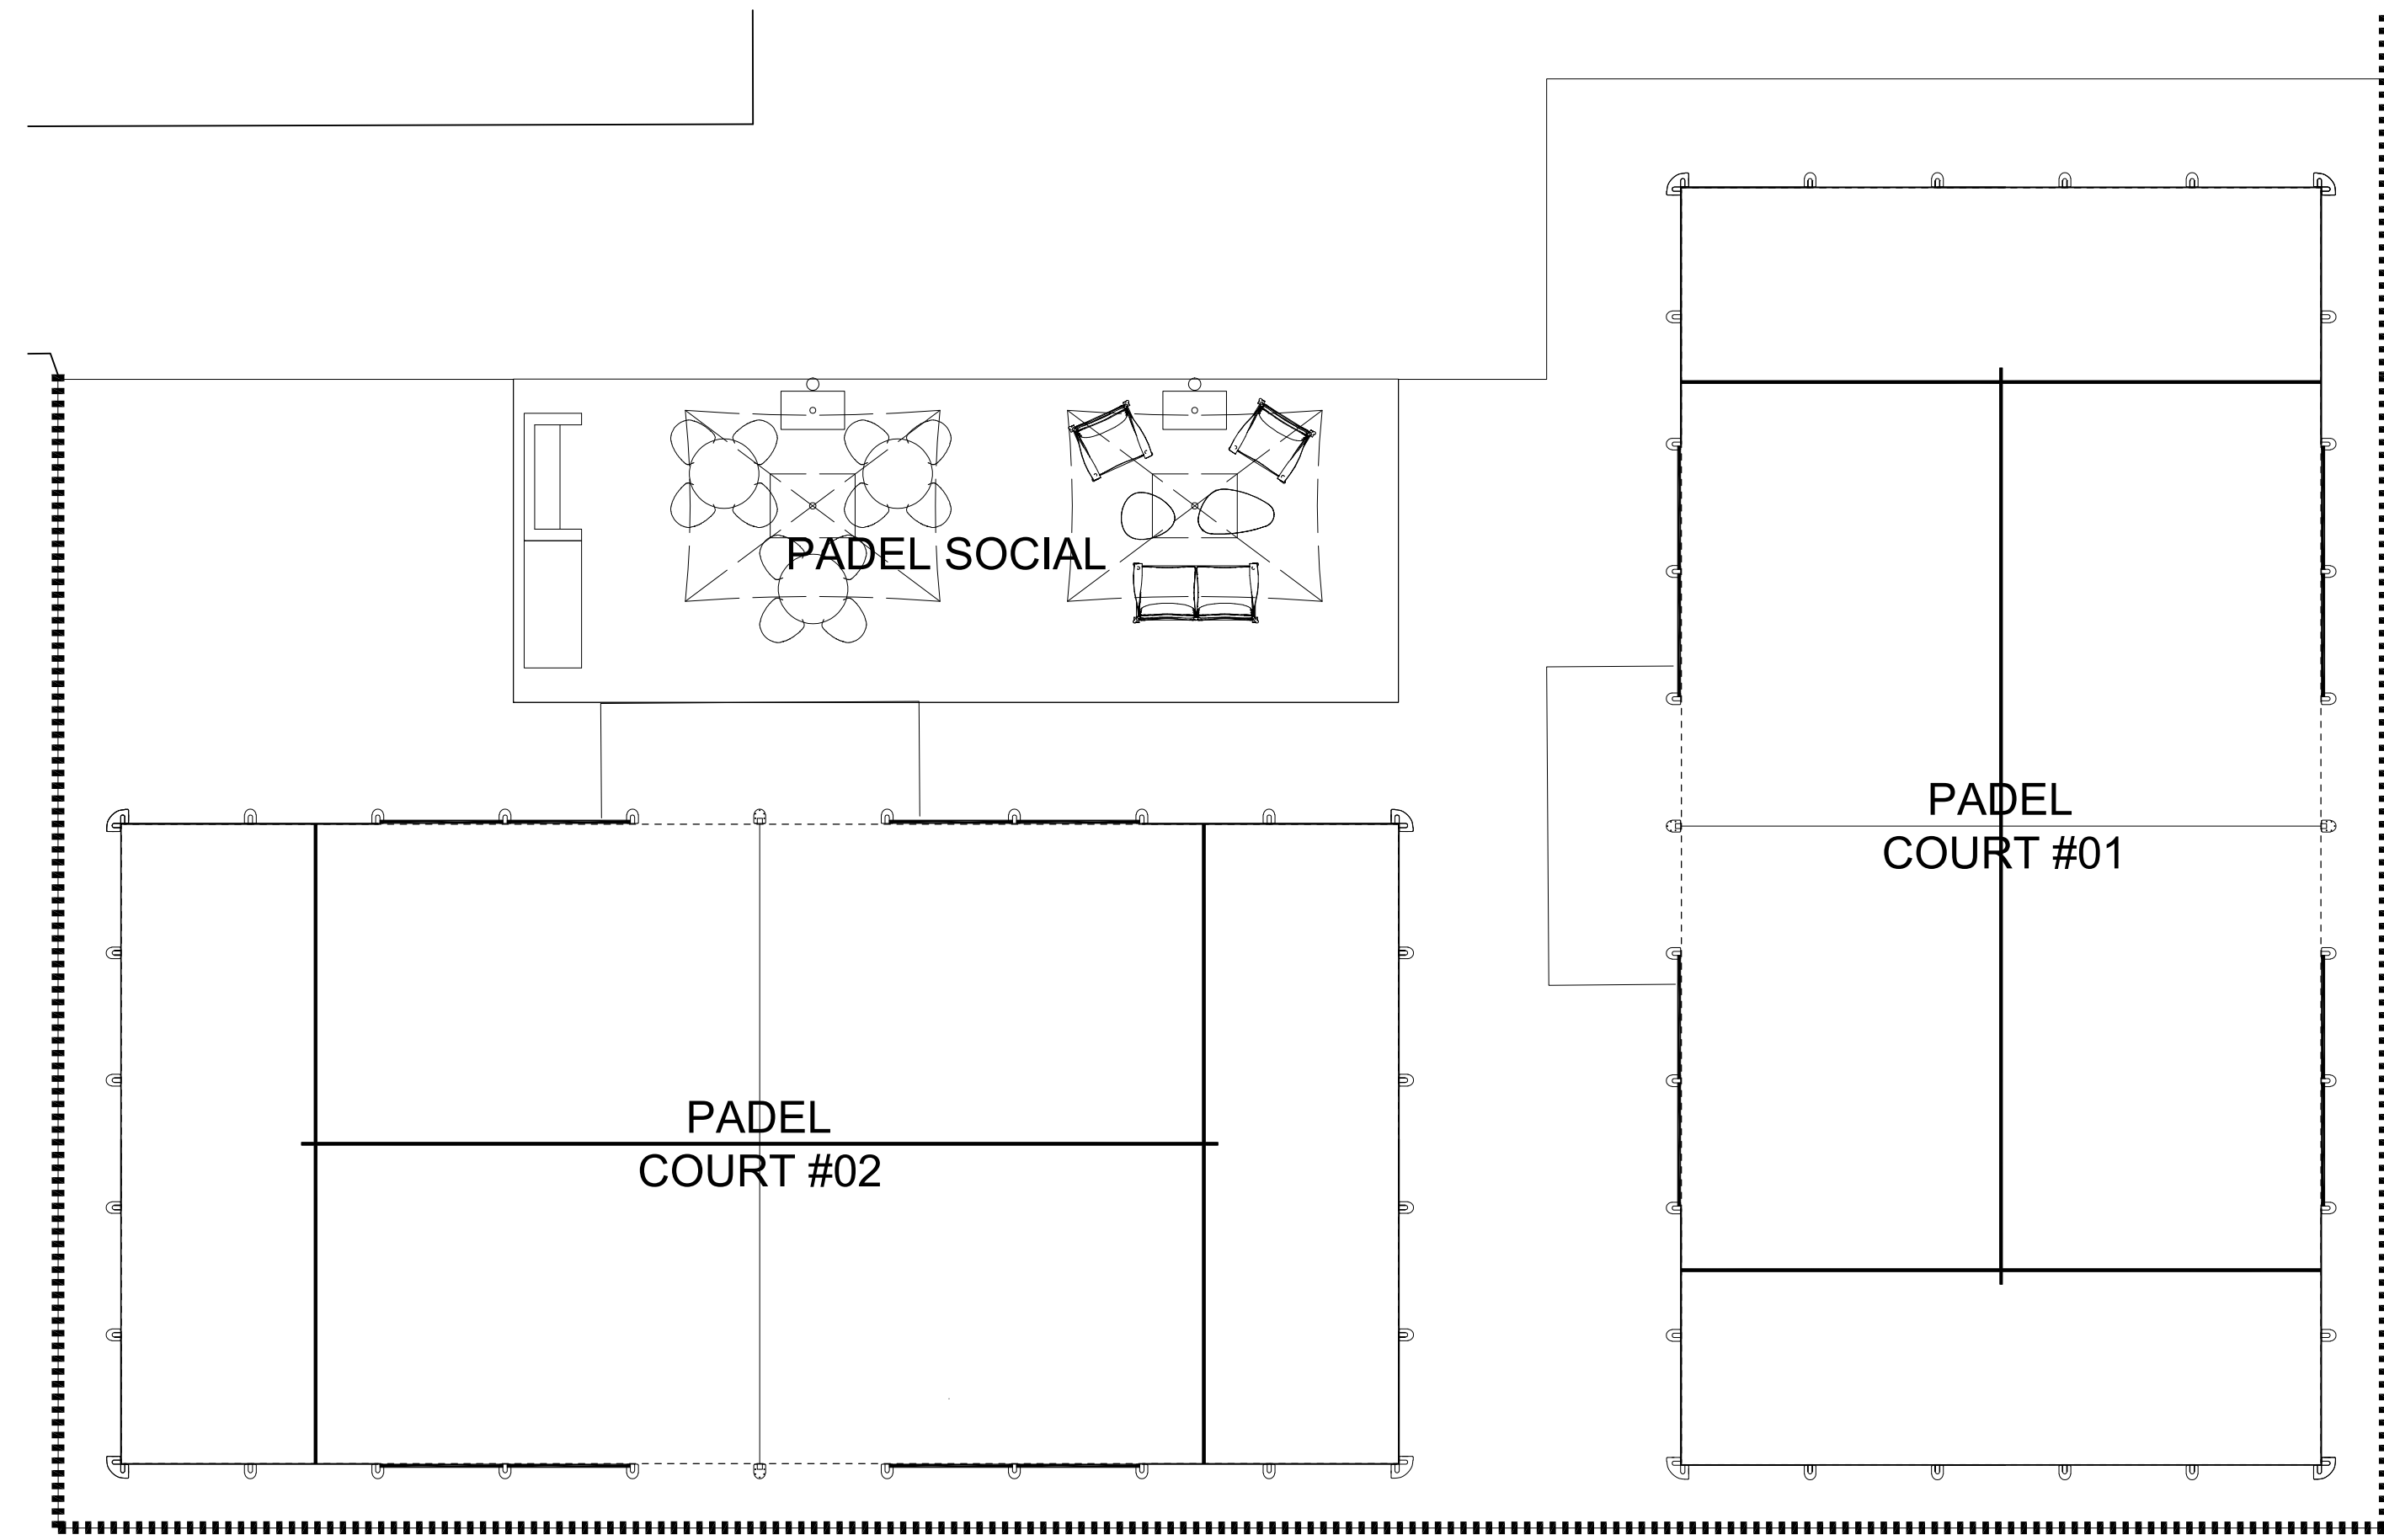


PROPOSED SITE PLAN KEY - 1:500

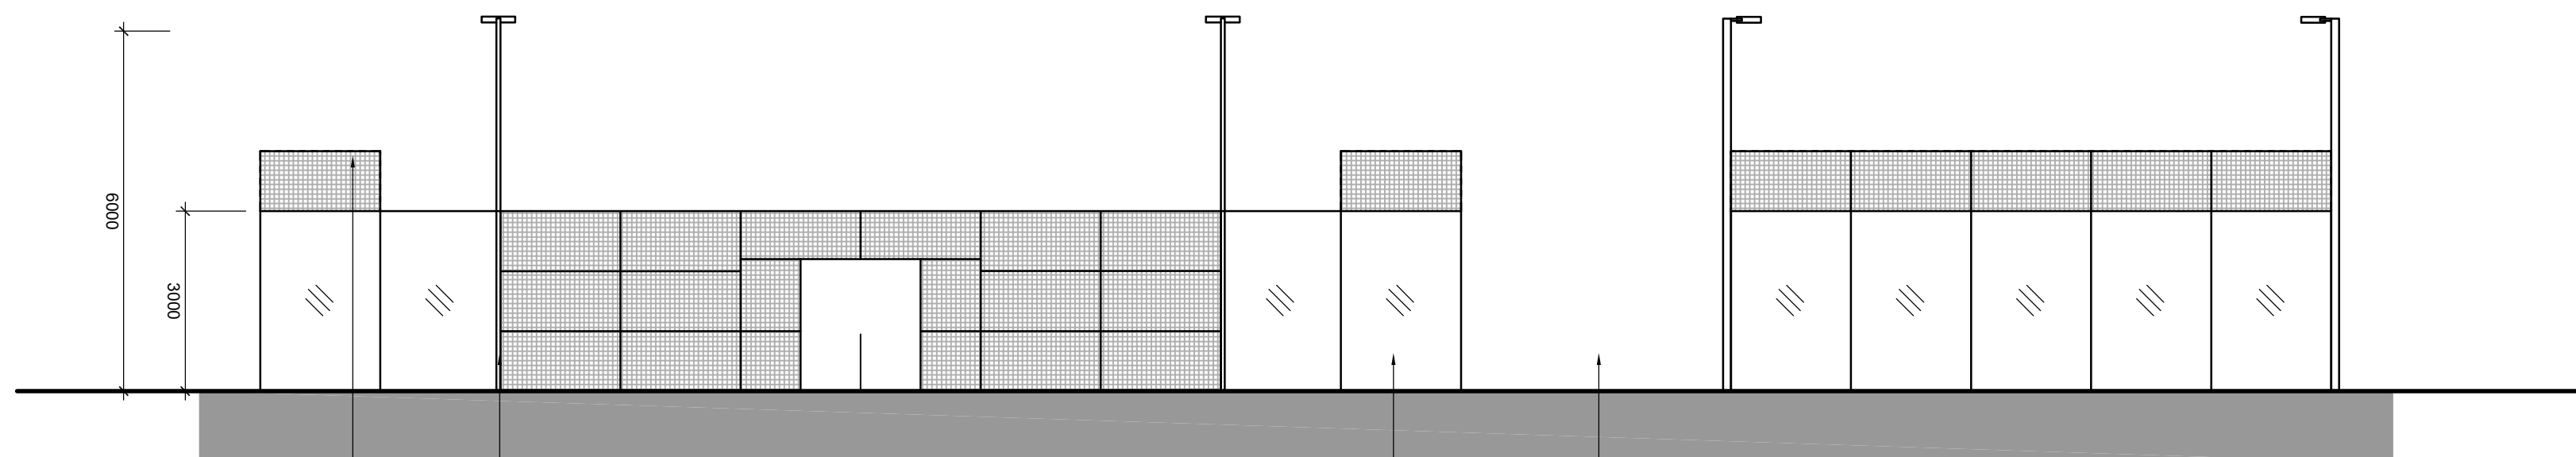


ELEVATION A

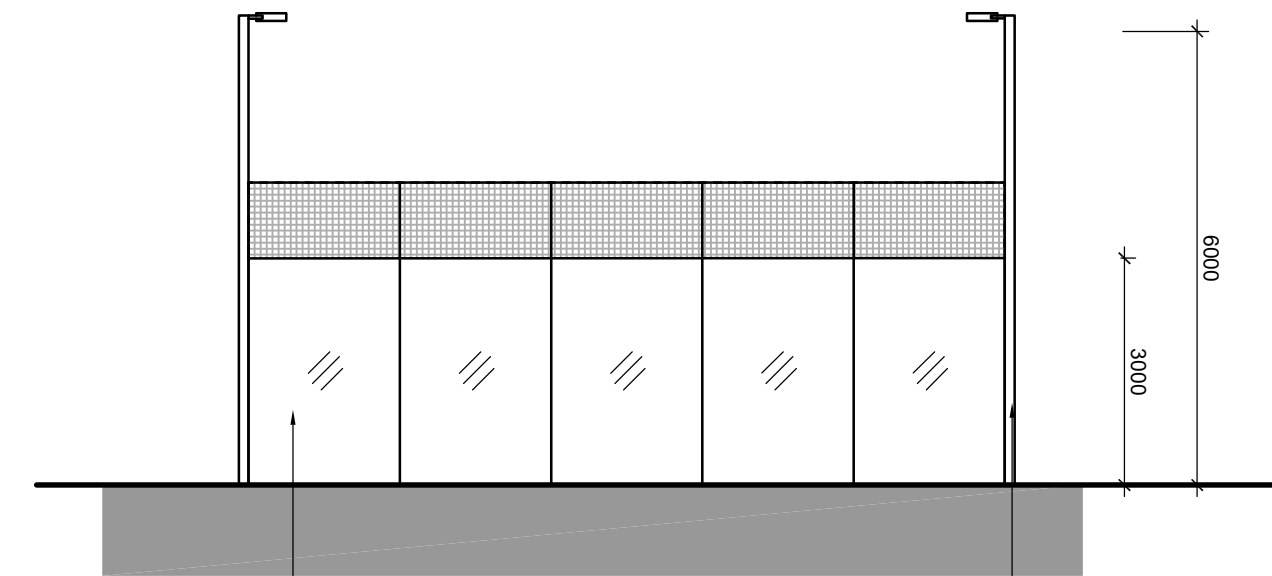

ELEVATION B

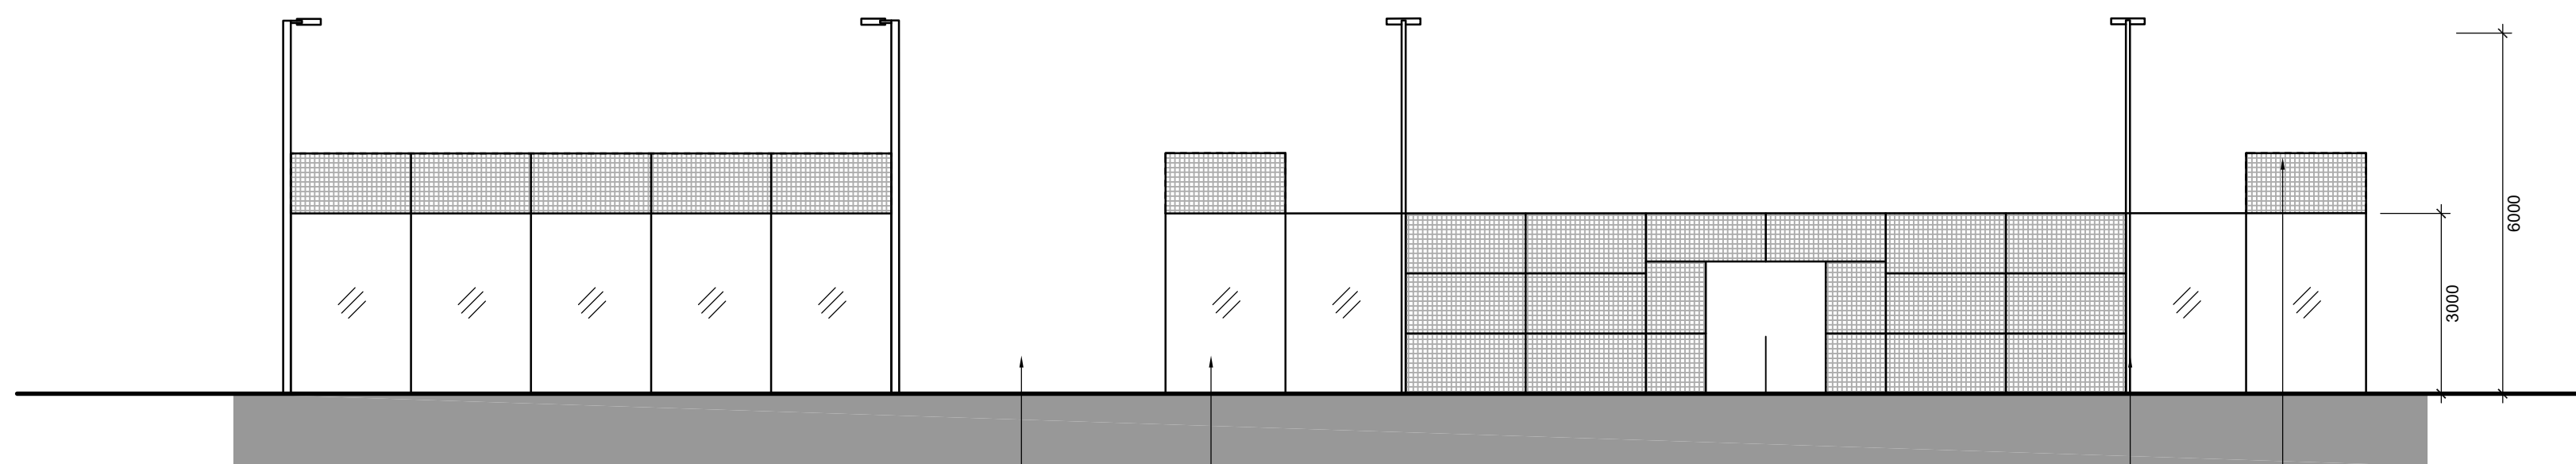

ELEVATION C

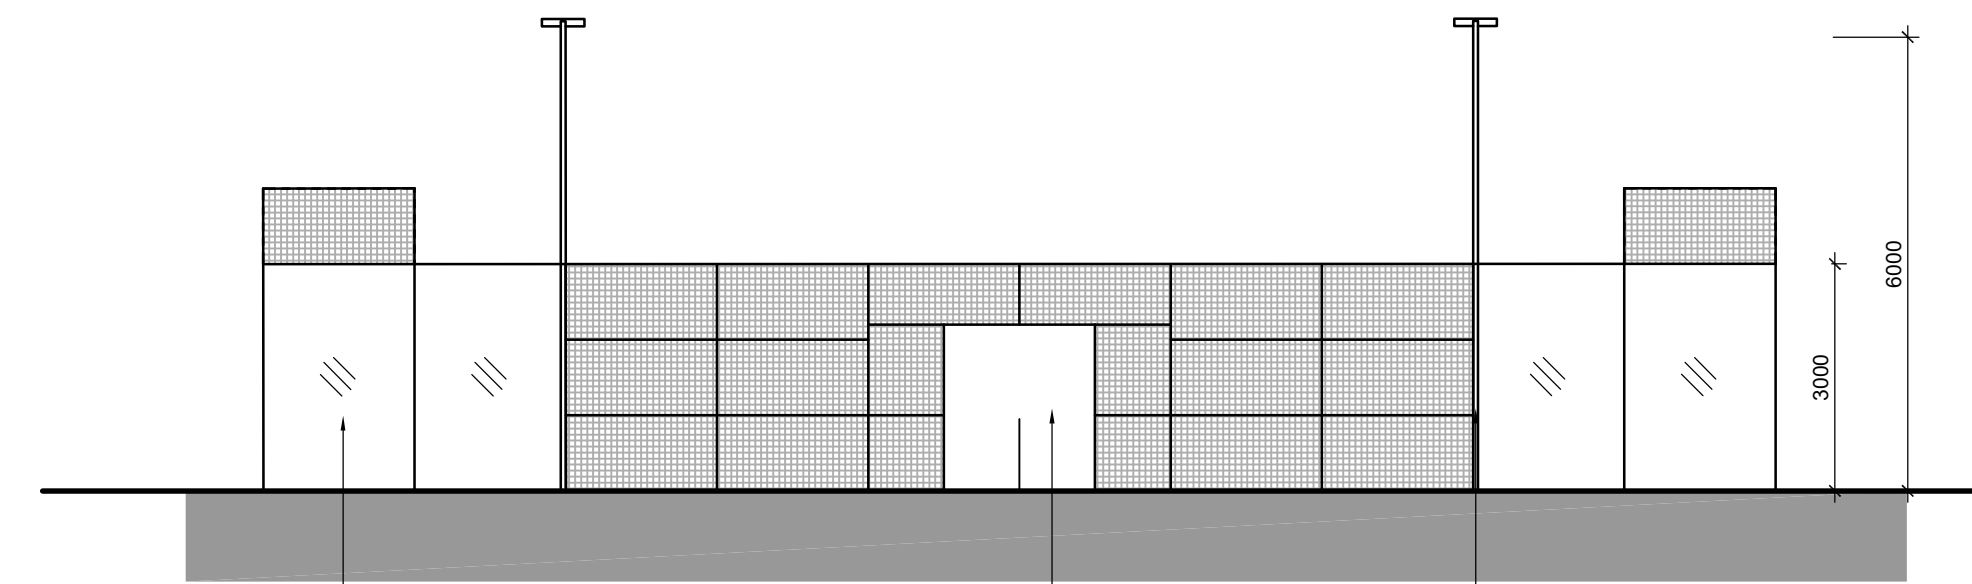

ELEVATION D

REVISION P02 BY: HP CHECKED: MPB DATE: 12/04/2024  
Scale amended

REVISION P01 BY: HP CHECKED: MPB DATE: 28/03/2024  
PLANNING ISSUE

STATUS

S4a | FOR PLANNING

CLIENT

David Lloyd  
CLUBS

PROJECT SOUTHAMPTON WEST END  
PROPOSED  
PADEL COURTS

TITLE PADEL COURT  
PLAN AND ELEVATIONS

Hadfield Cawkwell Davidson

Broomgrove Lodge, 13 Broomgrove Rd, Sheffield, S10 2LZ T 0114 266 8181 www.hcd.co.uk

|                             |                     |                           |
|-----------------------------|---------------------|---------------------------|
| HCD PROJECT NO.<br>2023-154 | SCALE<br>1:100 @ A1 | REV.<br>P02               |
| PROJECT NO.<br>23154        | ORIGINATOR<br>HCD   | VOLUME<br>A0              |
| LEVEL<br>00                 | TYPE<br>DR          | ROLE - NUMBER<br>A-PL-100 |