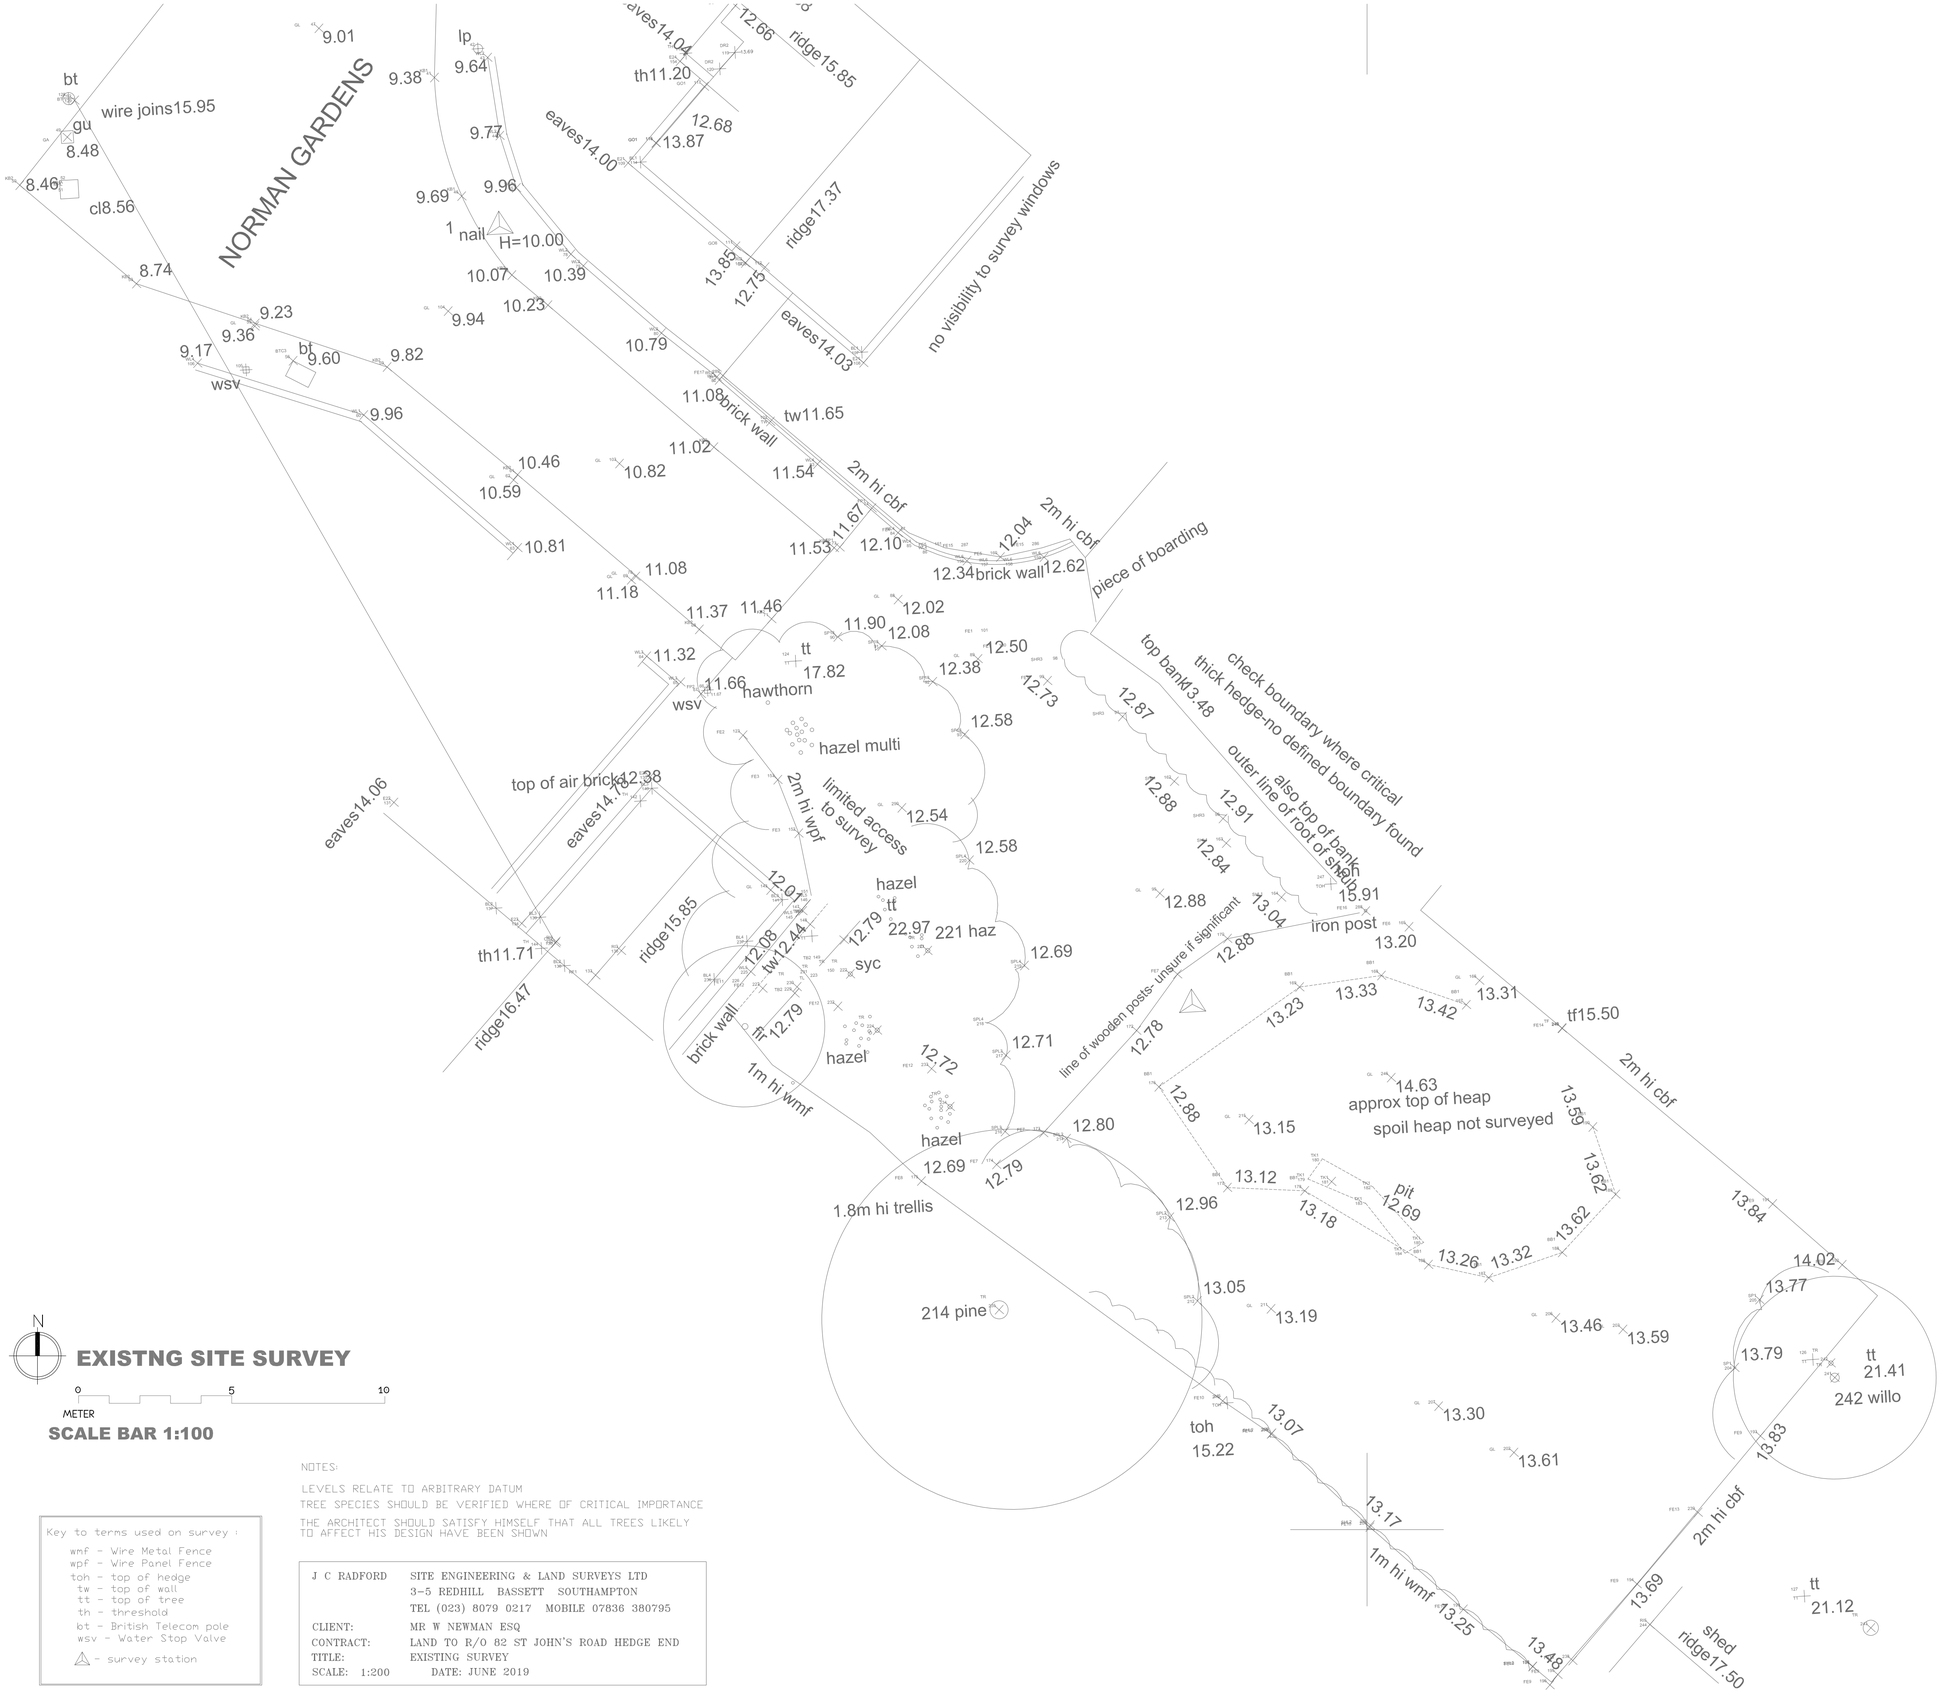


N

EXISTNG SITE SURVEY

0 5 10

METER

SCALE BAR 1:100

150N

Key to terms used on survey :

wmf - Wire Metal Fence
wpf - Wire Panel Fence
toh - top of hedge
tw - top of wall
tt - top of tree
th - threshold
bt - British Telecom pole
wsv - Water Stop Valve
△ - survey station

NOTES:

LEVELS RELATE TO ARBITRARY DATUM
TREE SPECIES SHOULD BE VERIFIED WHERE OF CRITICAL IMPORTANCE
THE ARCHITECT SHOULD SATISFY HIMSELF THAT ALL TREES LIKELY TO AFFECT HIS DESIGN HAVE BEEN SHOWN

J C RADFORD	SITE ENGINEERING & LAND SURVEYS LTD 3-5 REDHILL BASSETT SOUTHAMPTON TEL (023) 8079 0217 MOBILE 07836 380795
CLIENT:	MR W NEWMAN ESQ
CONTRACT:	LAND TO R/O 82 ST JOHN'S ROAD HEDGE END
TITLE:	EXISTING SURVEY
SCALE: 1:200	DATE: JUNE 2019

General Notes

© STRINGENT COPYRIGHT:
This drawing has been produced for:
Mr Wayne Newman
and prepared for submission as part of any statutory Applications. It is not intended for use by any other person or for any other building project or purpose without prior permission from Toldfield Architects Ltd.

- All dimensions & detail shown on this drawing to be checked on site by the contractor before fabrication & erection. Figured dimensions to supersede scaled dimensions. All building work to be carried out with proper materials which are appropriate for the circumstances in which they are used & in a workmanlike manner in accordance with the Building Regulations, British & EU Standards, NHBC Standards (if applicable) and Manufacturers recommendations.
- These drawings to be read in conjunction with the approved Building Notes, Product Information, manufacturers guidelines & CDM statement where applicable.
- STEEL WORK IS PRELIMINARY AND IS TO BE DESIGNED AND SPECIFIED BY A STRUCTURAL ENGINEER. ALL STRUCTURAL OPENINGS & DETAILS TO BE CHECKED ON SITE PRIOR TO FABRICATION.

Rev:	Comments:	Date:	Dr:	Ch:
			AP	

TOLDFIELD ARCHITECTS

Toldfield Architects Ltd
5 Freemantle Business Centre
152 Millbrook Road East
Southampton
SO15 1JR

Tel: 023 80 236165

Emails:
info@toldfieldarchitects.co.uk
adi@toldfieldarchitects.co.uk
kourosh@toldfieldarchitects.co.uk

Web: www.toldfieldarchitects.co.uk

Project Name and Address:
R/O 82 St John's Road, Hedge End, Southampton

Client:
Mr Wayne Newman

Drawing Title:
Existing Site Survey

Project Ref:	Origon:	Zone:	Level:	Type:	Role:	Number:	Rev:
190304	TA	-	S	P	A	P02	

Status:
Full Planning

TA Code:	Project Stage:	Sheet @ A1:	Date:
190304	Planning	1:100	26/09/19