

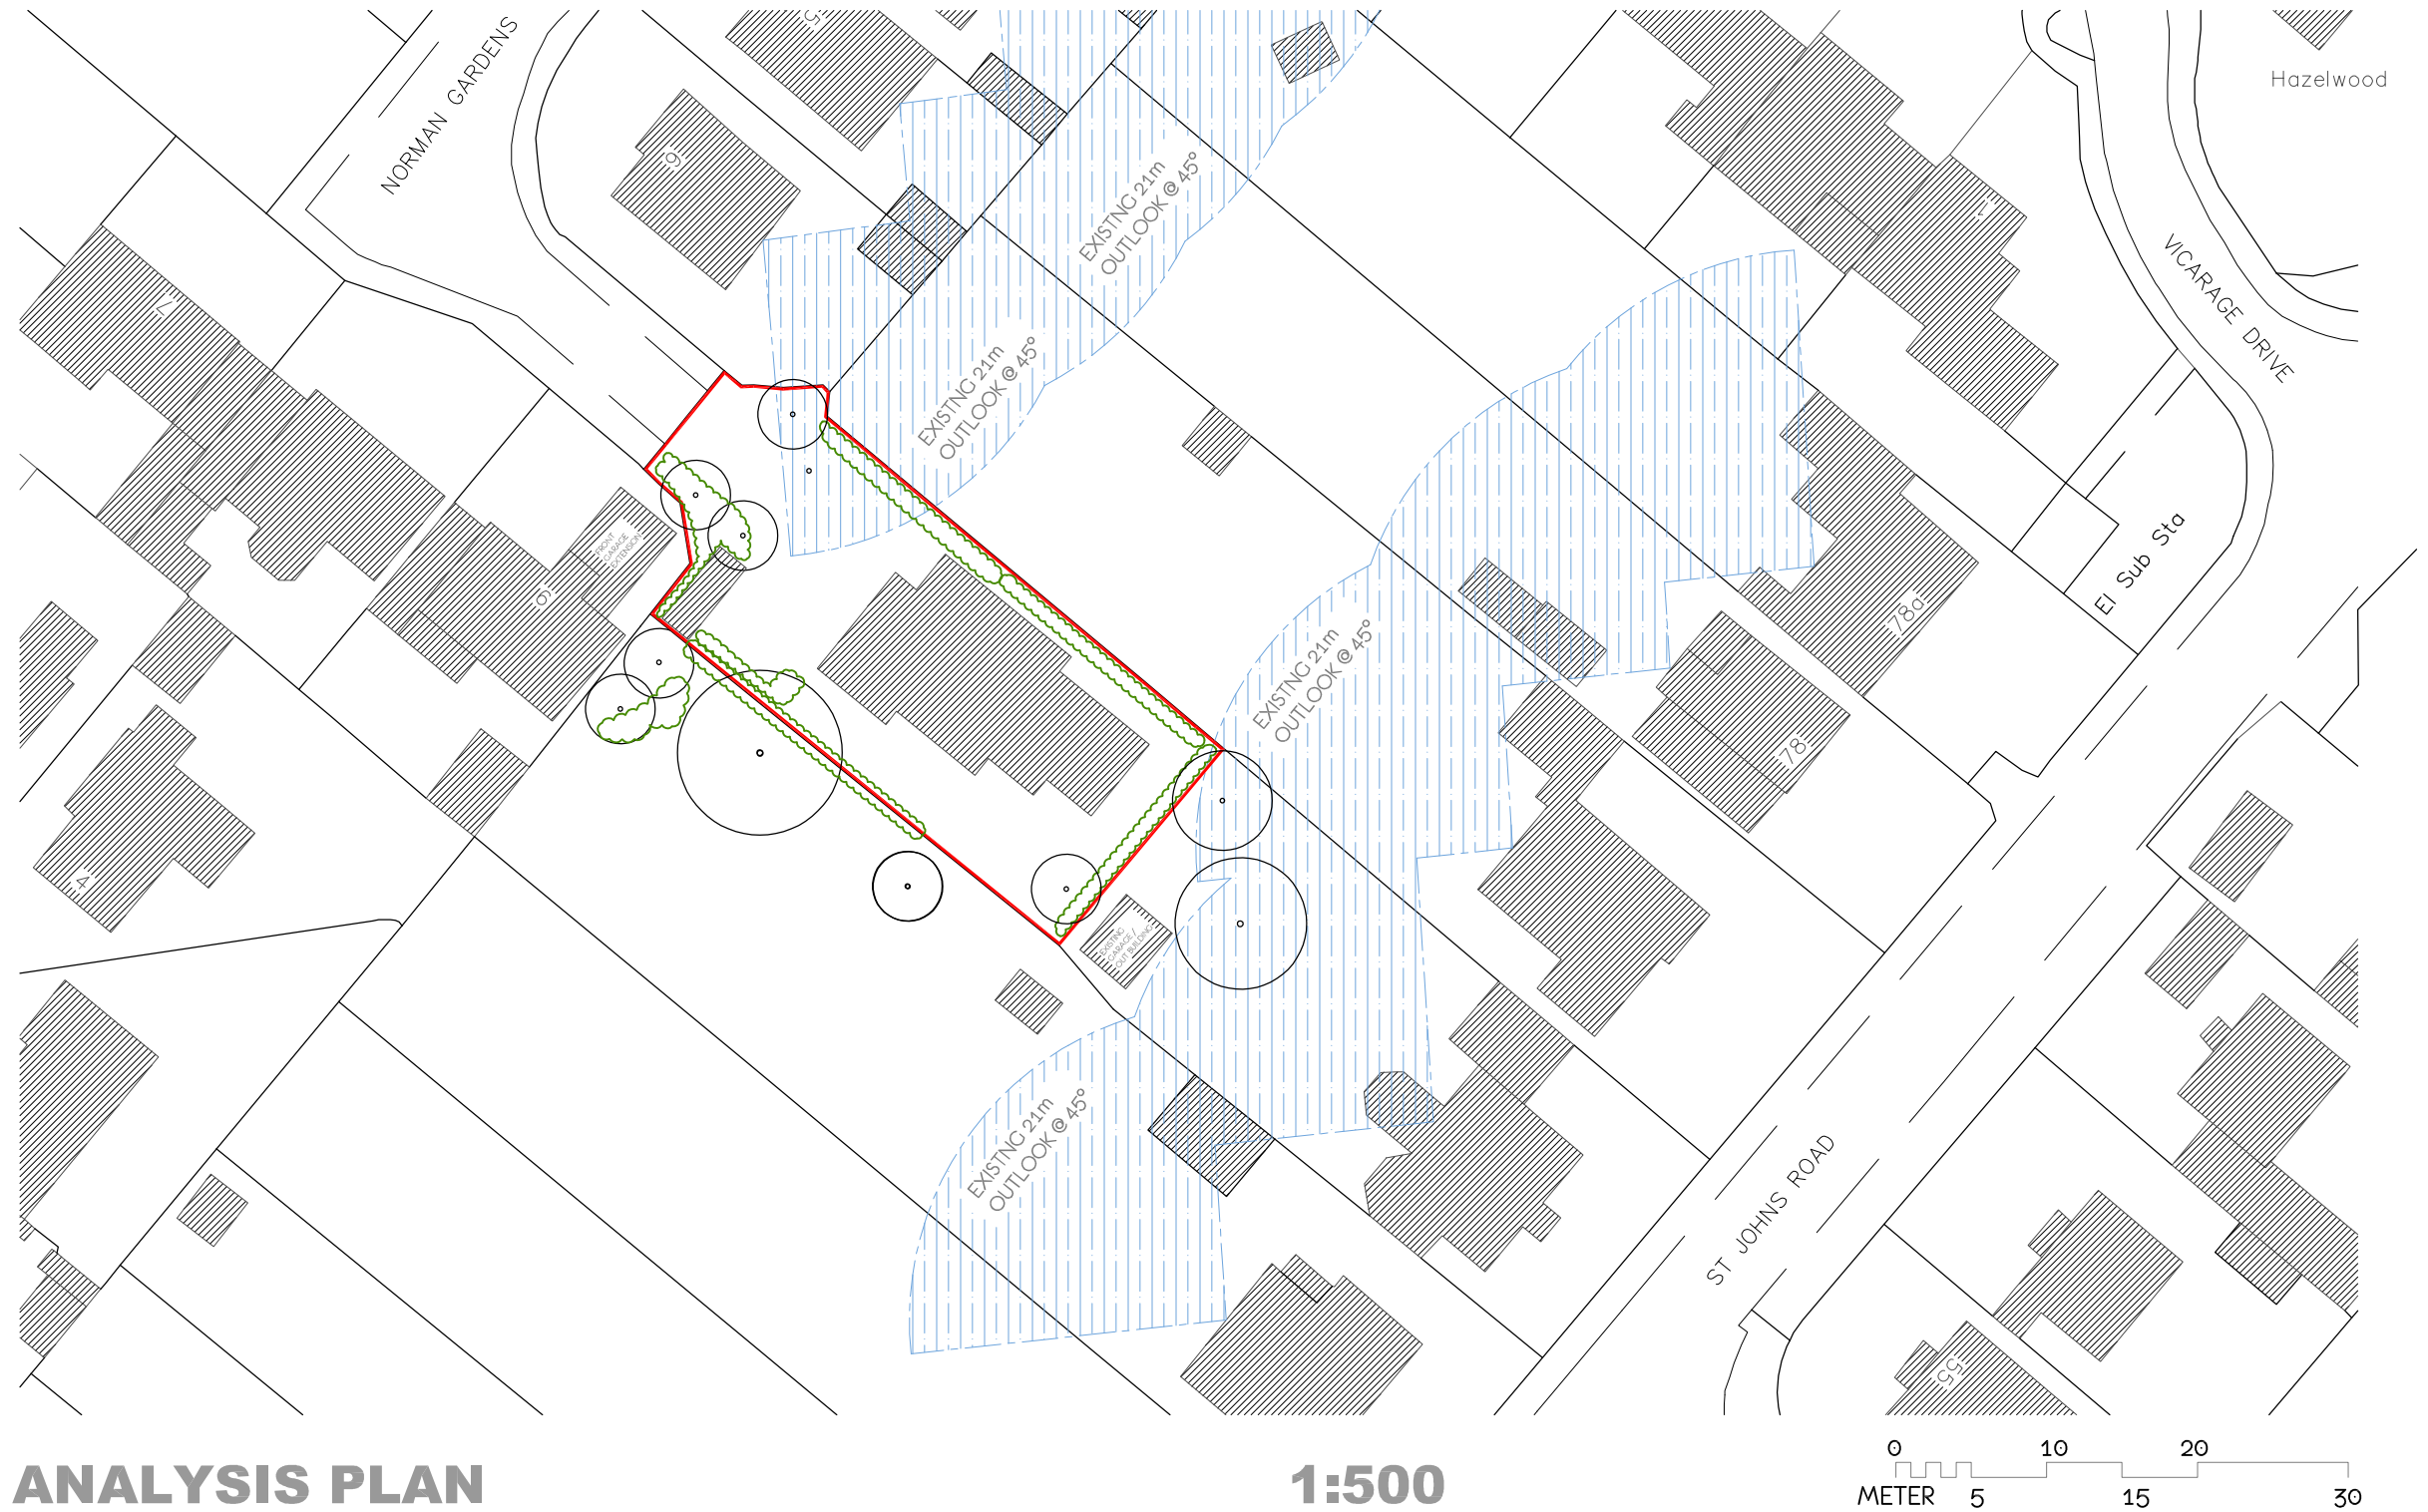


© STRINGENT COPYRIGHT:
This drawing has been produced for:
Mr Wayne Newman
and prepared for submission as part of any statutory
Applications. It is not intended for use by any other person or
for any other building project or purpose without prior
permission from Toldfield Architects Ltd.

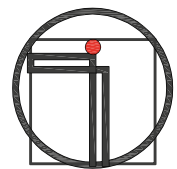

SITE BLOCK ANALYSIS PLAN

1:500

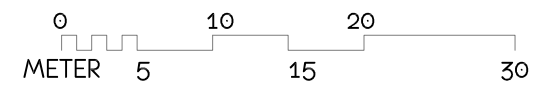

**TOLDFIELD
ARCHITECTS**

Toldfield Architects Ltd
5 Freemantle Business Centre
152 Millbrook Road East
Southampton
SO15 1JR
Tel: 023 80 236165

Emails:
info@toldfieldarchitects.co.uk
adi@toldfieldarchitects.co.uk
kourosh@toldfieldarchitects.co.uk
Web: www.toldfieldarchitects.co.uk

Project Name and Address:
R/O 82 St Johns Road, Hedge End,
Southampton. SO1

Client:
Mr Wayne Newman

Drawing Title:
Site Block Analysis Plan

Project Ref: 190304
Origin: TA
Zone: -
Level: -
Type: -P
Role: -A
Number: -P03
Rev: C

Status:
Full Planning

TA Code: 190304
Project Stage: Planning
Sheet @ A3: 1:500
Date: 25/11/2020

C	Revised Bungalow Footprint by 10.2sqm	04/05/2022
Rev:	Comments:	
Dr:	Ch:	