
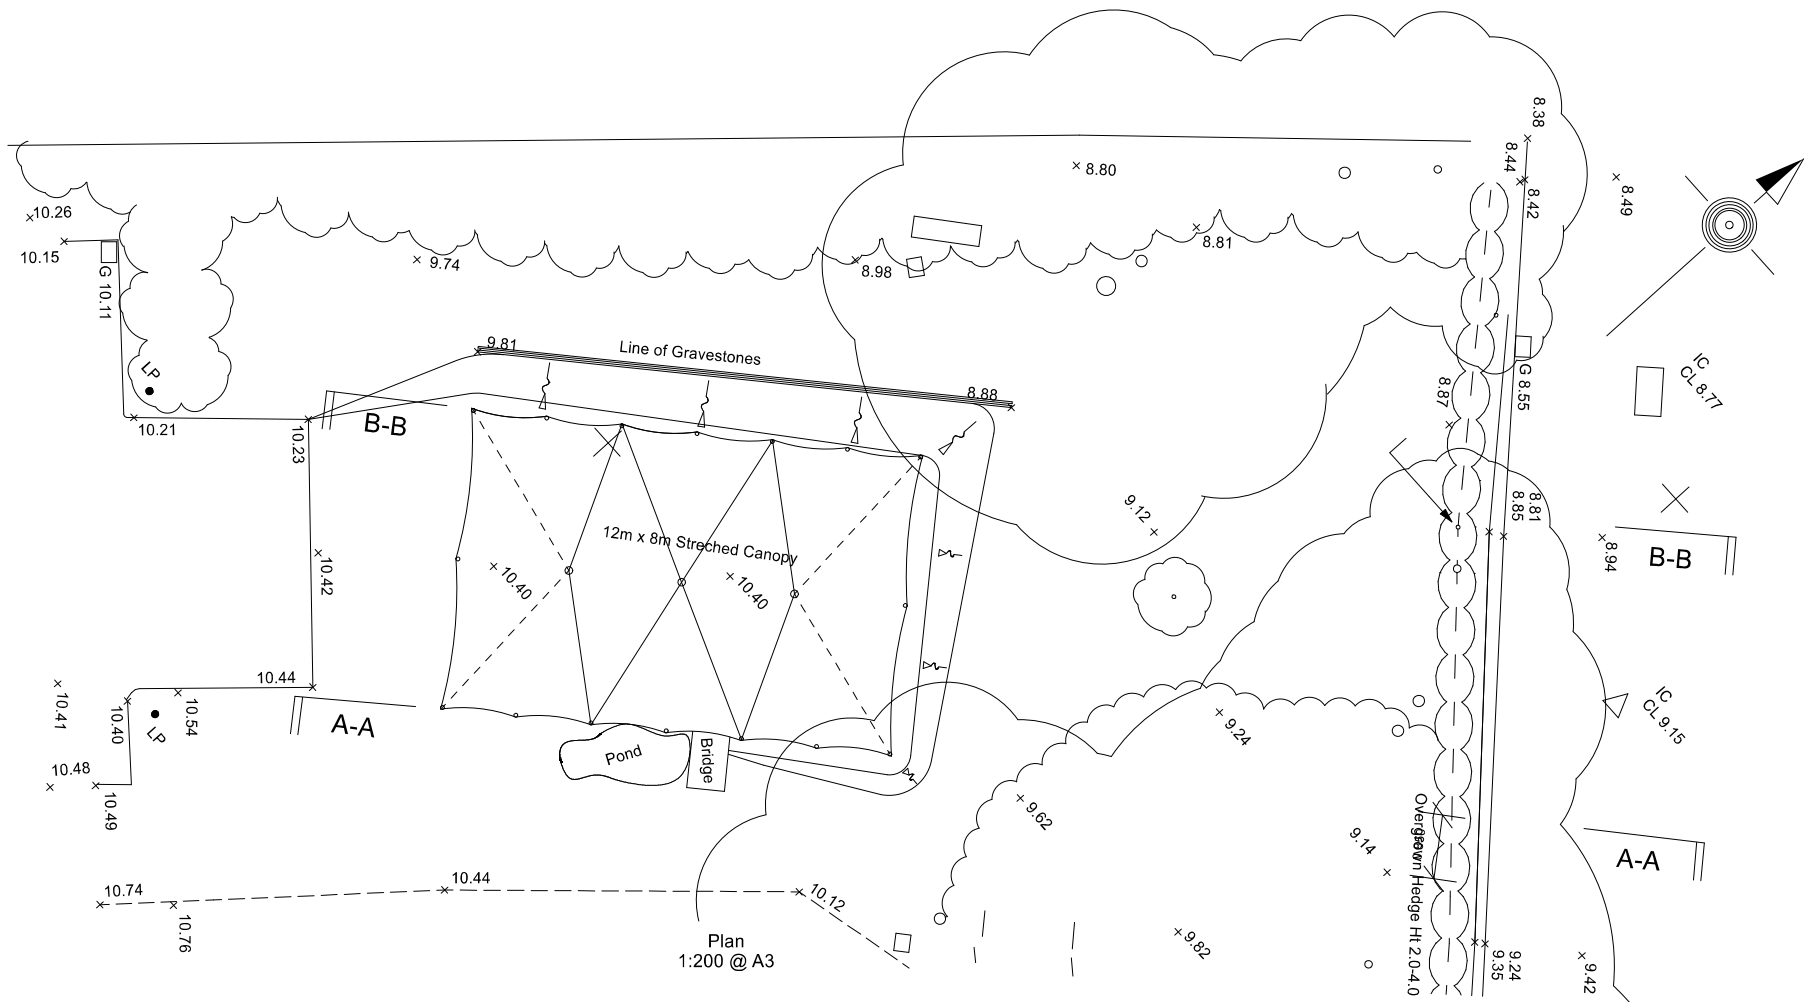


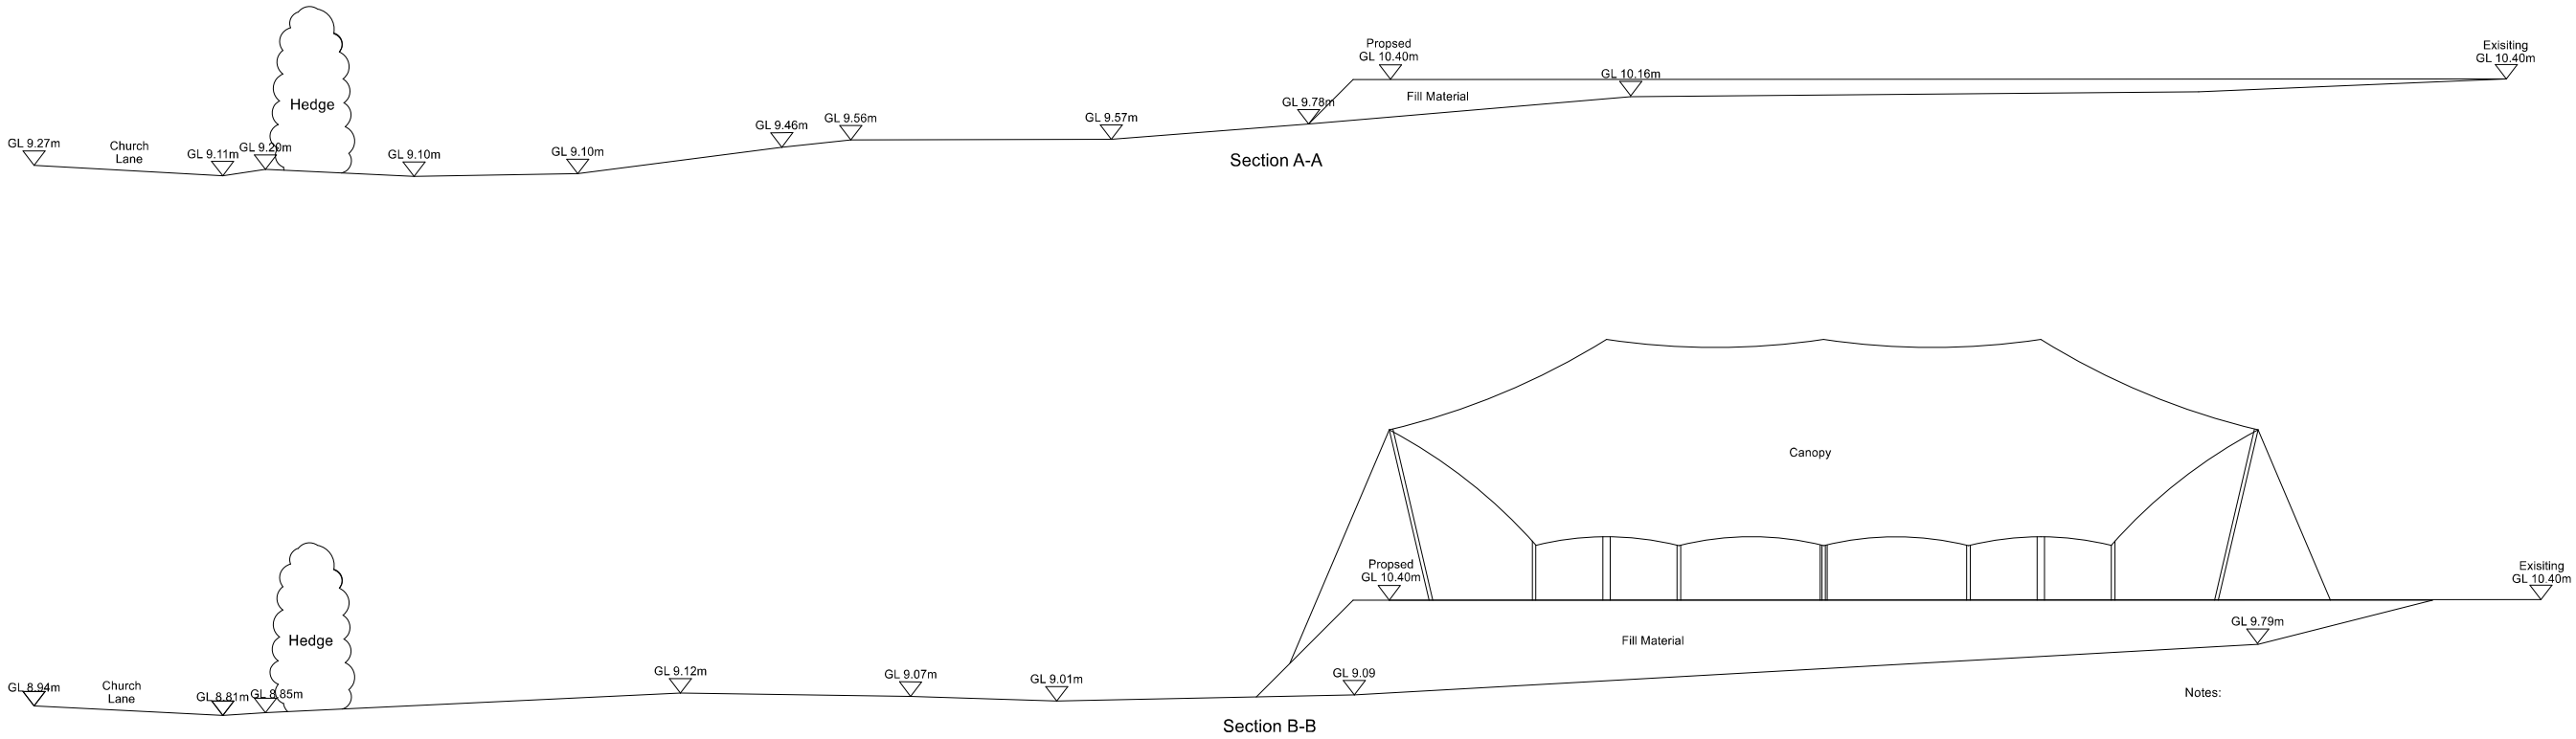

12m x 8m heavy weight polycotton canvas canopy sand in colour supported on timber poles anchored to the ground using 900mm stakes and 50mm 5 ton ratchet straps. Land to be built up to a level surface using clean imported top soil. Slopes to be no greater than 45° grassed or planted with wild flowers. Base of fill to comprise of 100mm pea shingle between teram (or similar) geotextile. Ground under canopy to be finished with wood chippings.		
Project: 12m x 8m Stretched Canopy, The Church of St. John the Evagelist, 76 St John's Rd. Hedge End.		
Drawing No. JC304		Drawing Title Sections
Scale: 1:100 @ A3	Date: 26/04/24	Drawn by: PTA