



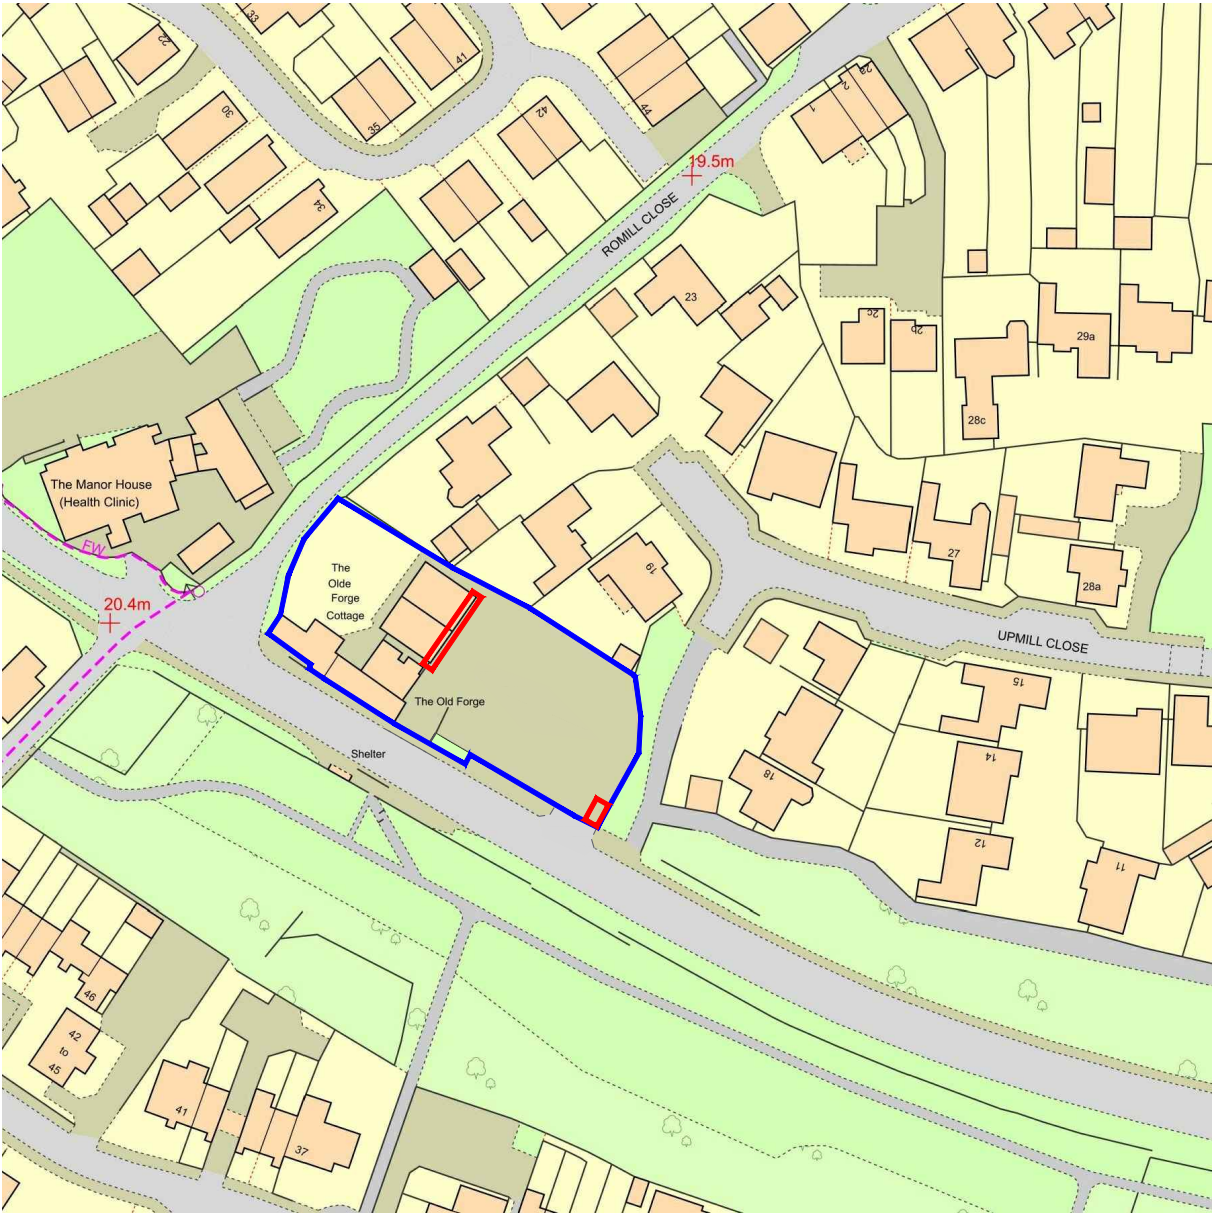

Site location plan
(Scale 1:1250)

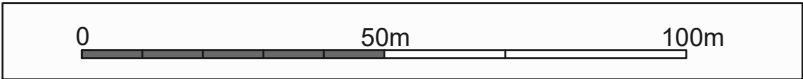

Client: Harris Cars		
Title: Location plan		
Site: Harris Cars, Swaythling Road, West End, Southampton, Hampshire, SO18 3HT		
Date: 10.04.24	Scale: 1:1250 @ A4	
Job code: 181HC	Dwg No: 001	Rev: