



Note: All drawings are for planning purposes only, not to be used for building control or construction uses
All dimensions should be taken as approximate, and not accurate

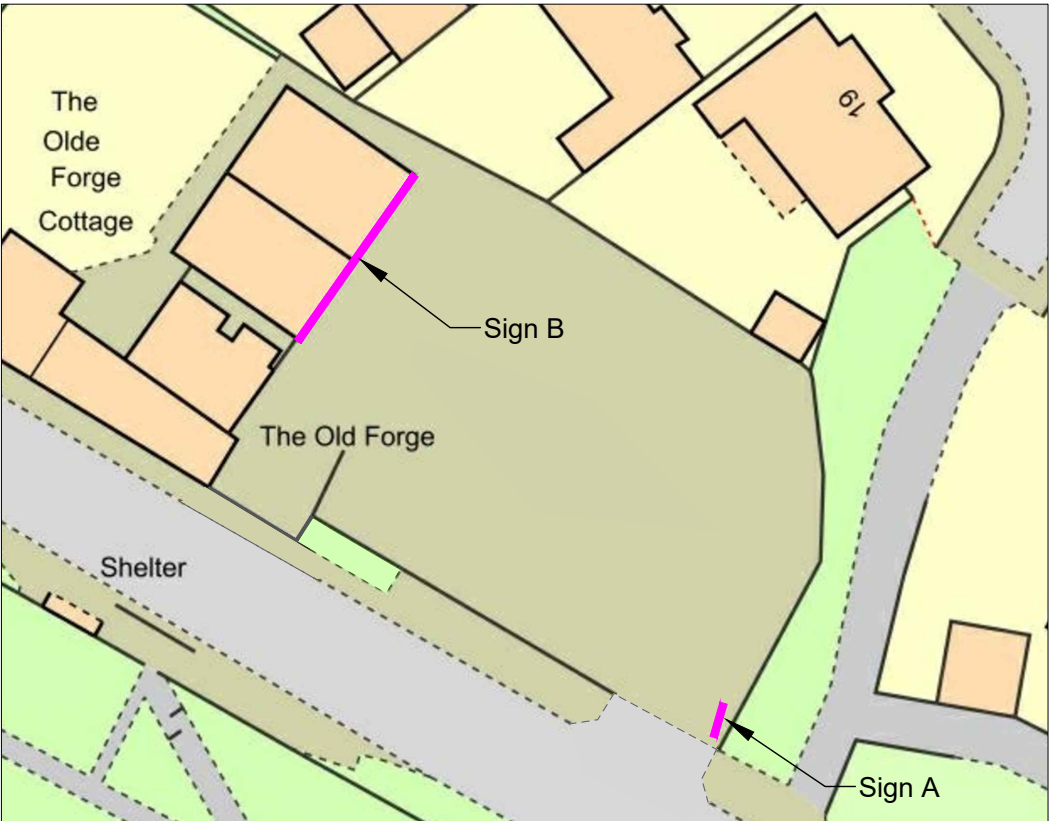

Site block plan
(Scale 1:500)



Sign A: Elevation

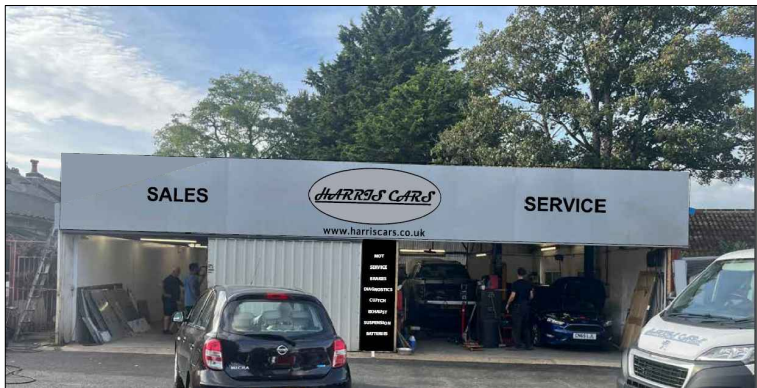

Sign B: Elevation

Client: Harris Cars		
Title: Block and Proposals plan		
Site: Harris Cars, Swaythling Road, West End, Southampton, Hampshire, SO18 3HT		
Date: 10.04.24	Scale: 1:500 @ A4	
Job code: 181HC	Dwg No: 003	Rev: