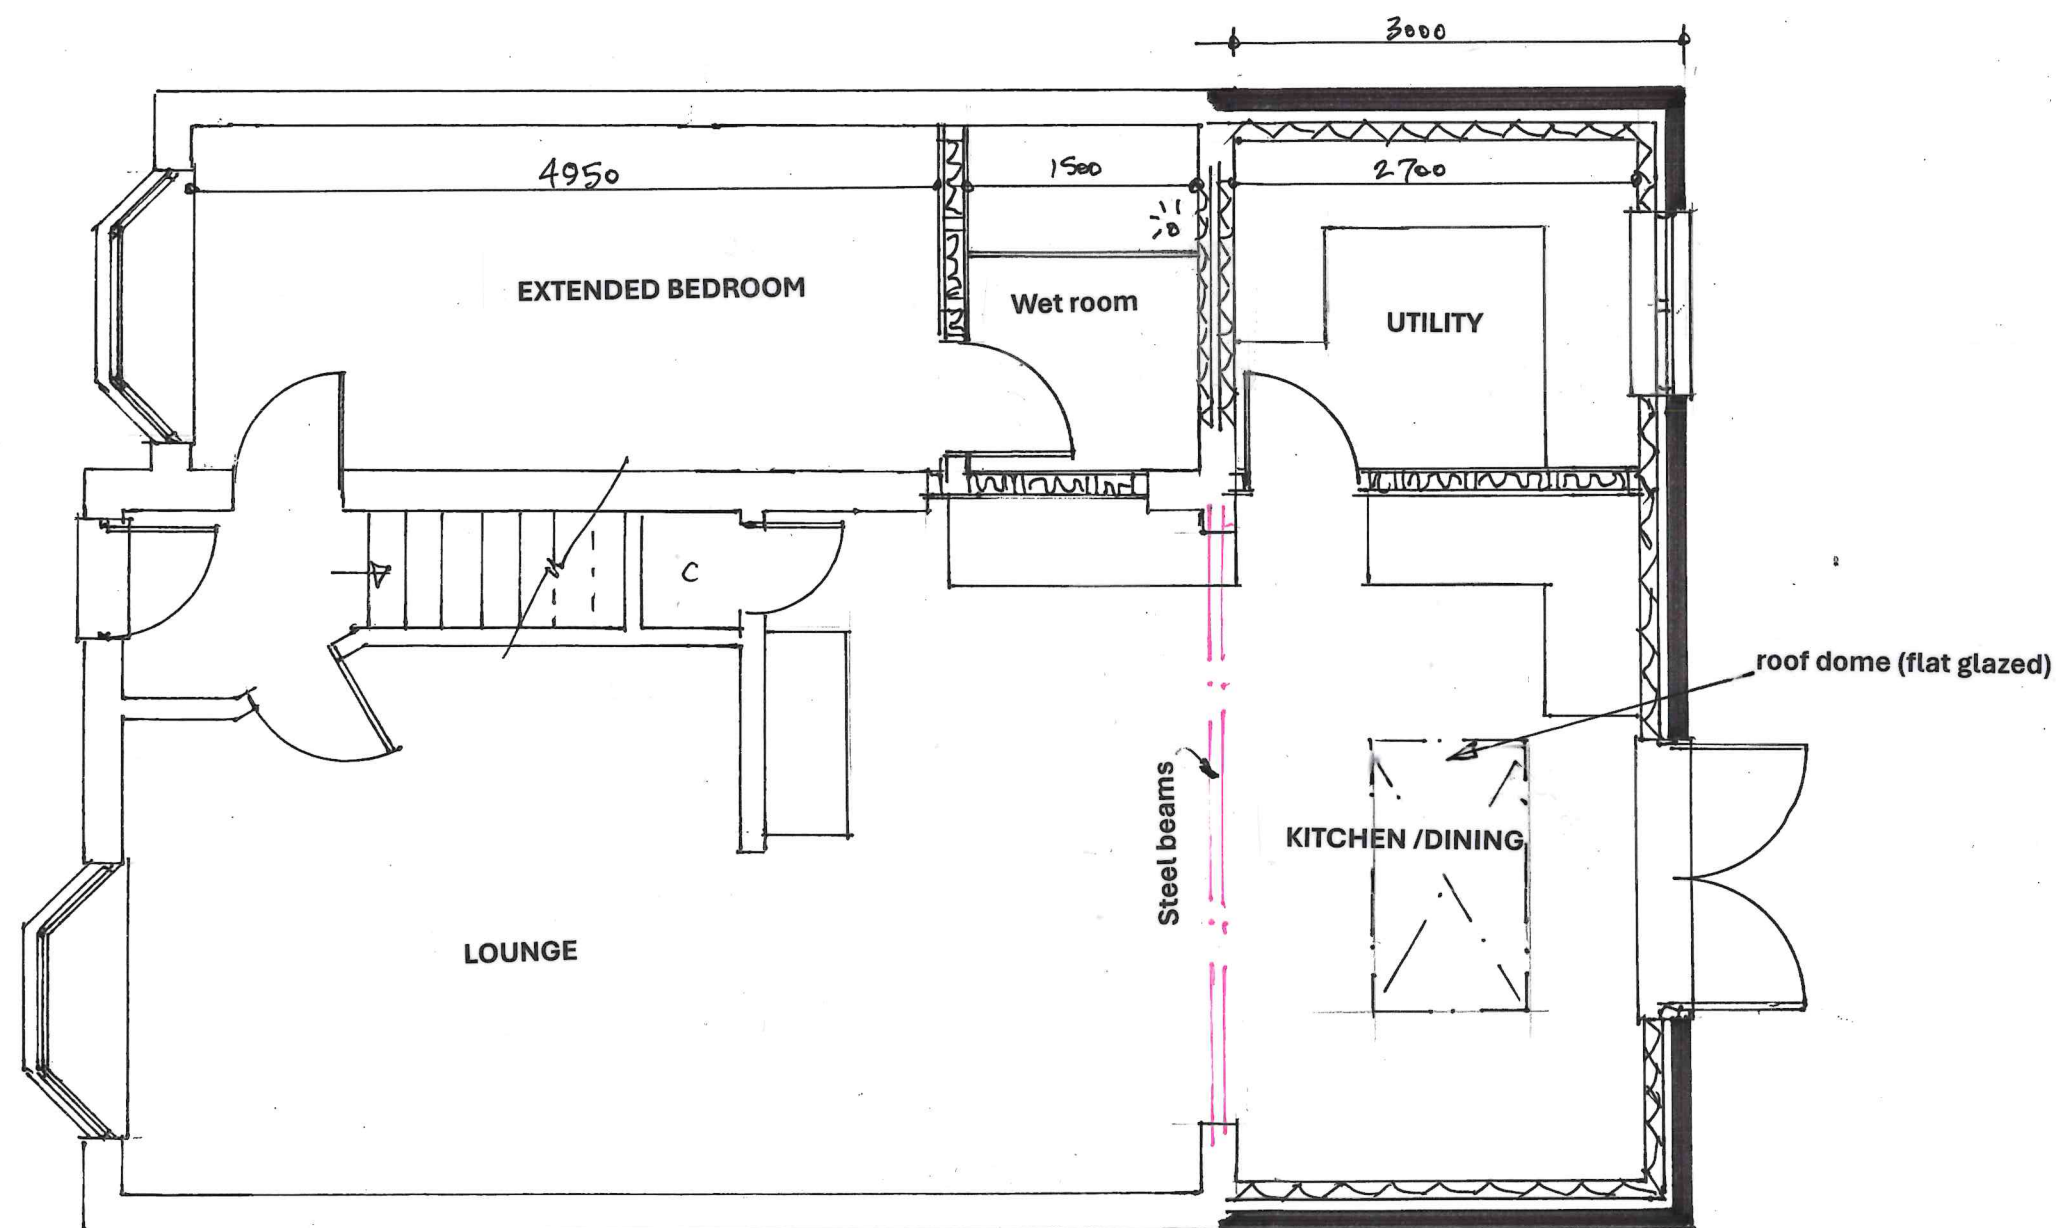


GROUND FLOOR - PROPOSED

Title:

PROPOSED REAR
EXTENSION
AT
61 BERRYWOOD GDNS
HEDGE END
SO30 4QZ

Drwg.no SW/P/02

scale: 1:50

date: April '24