



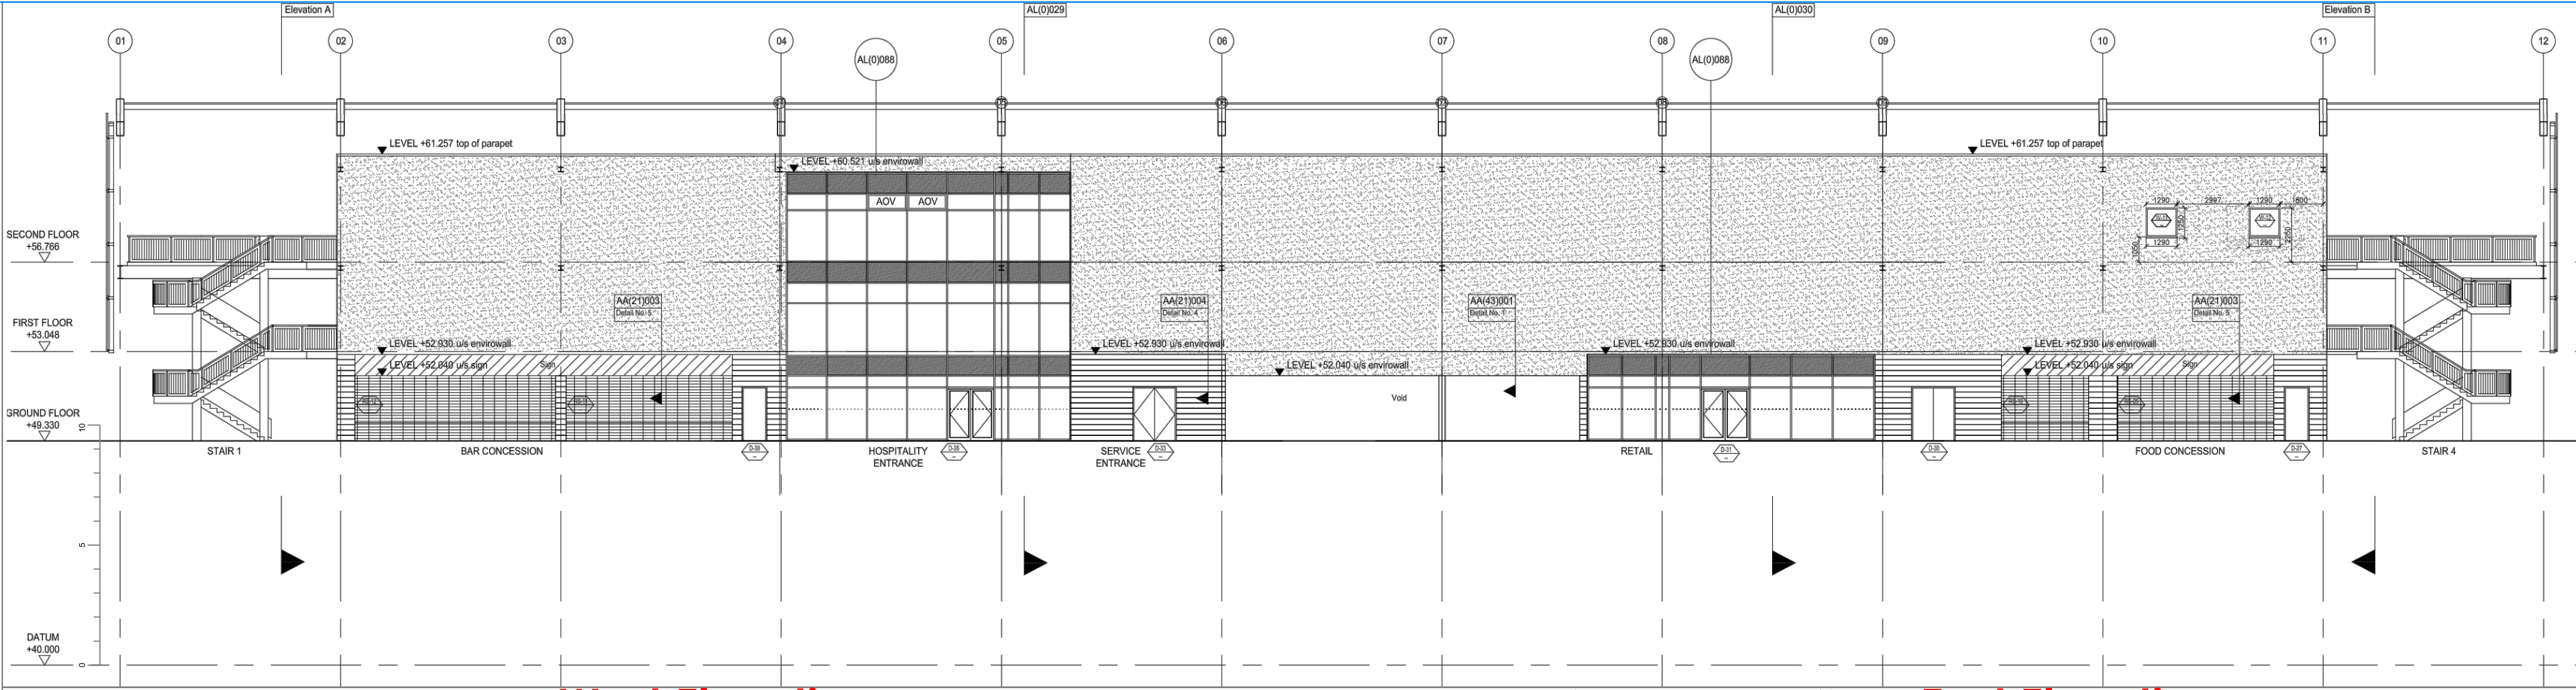


West Elevation

East Elevation


Existing Front (South)
Elevation

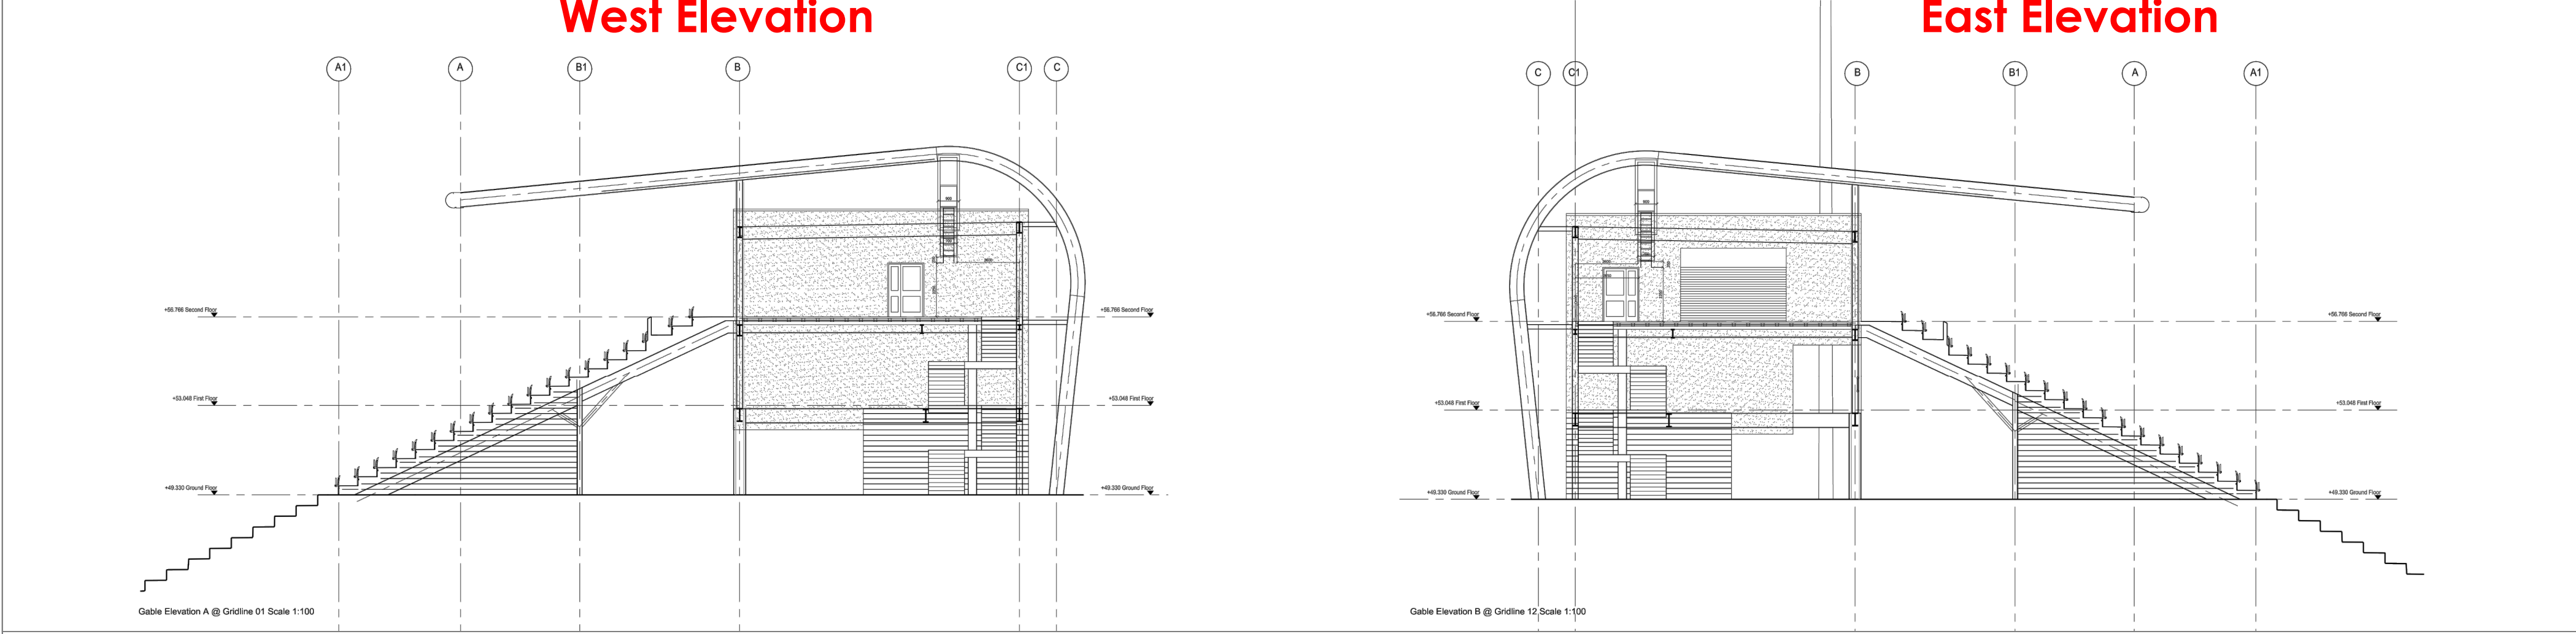

Existing Side
Elevations

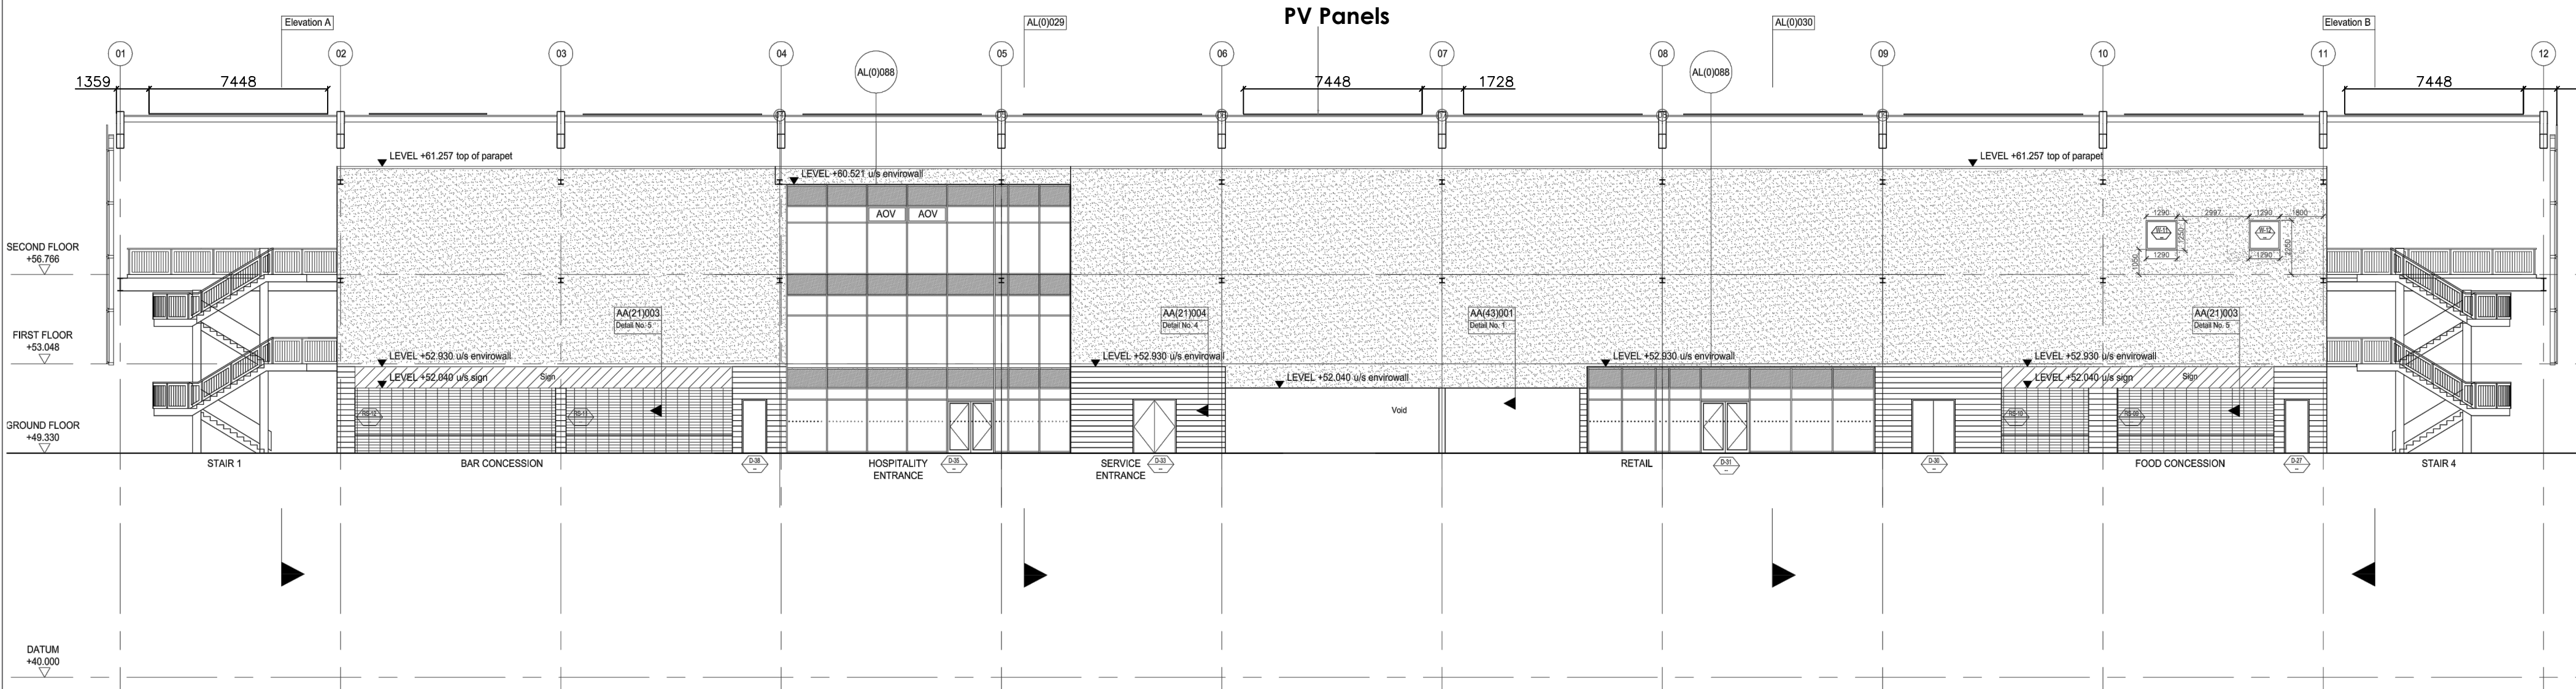

Proposed Front (South)
Elevation

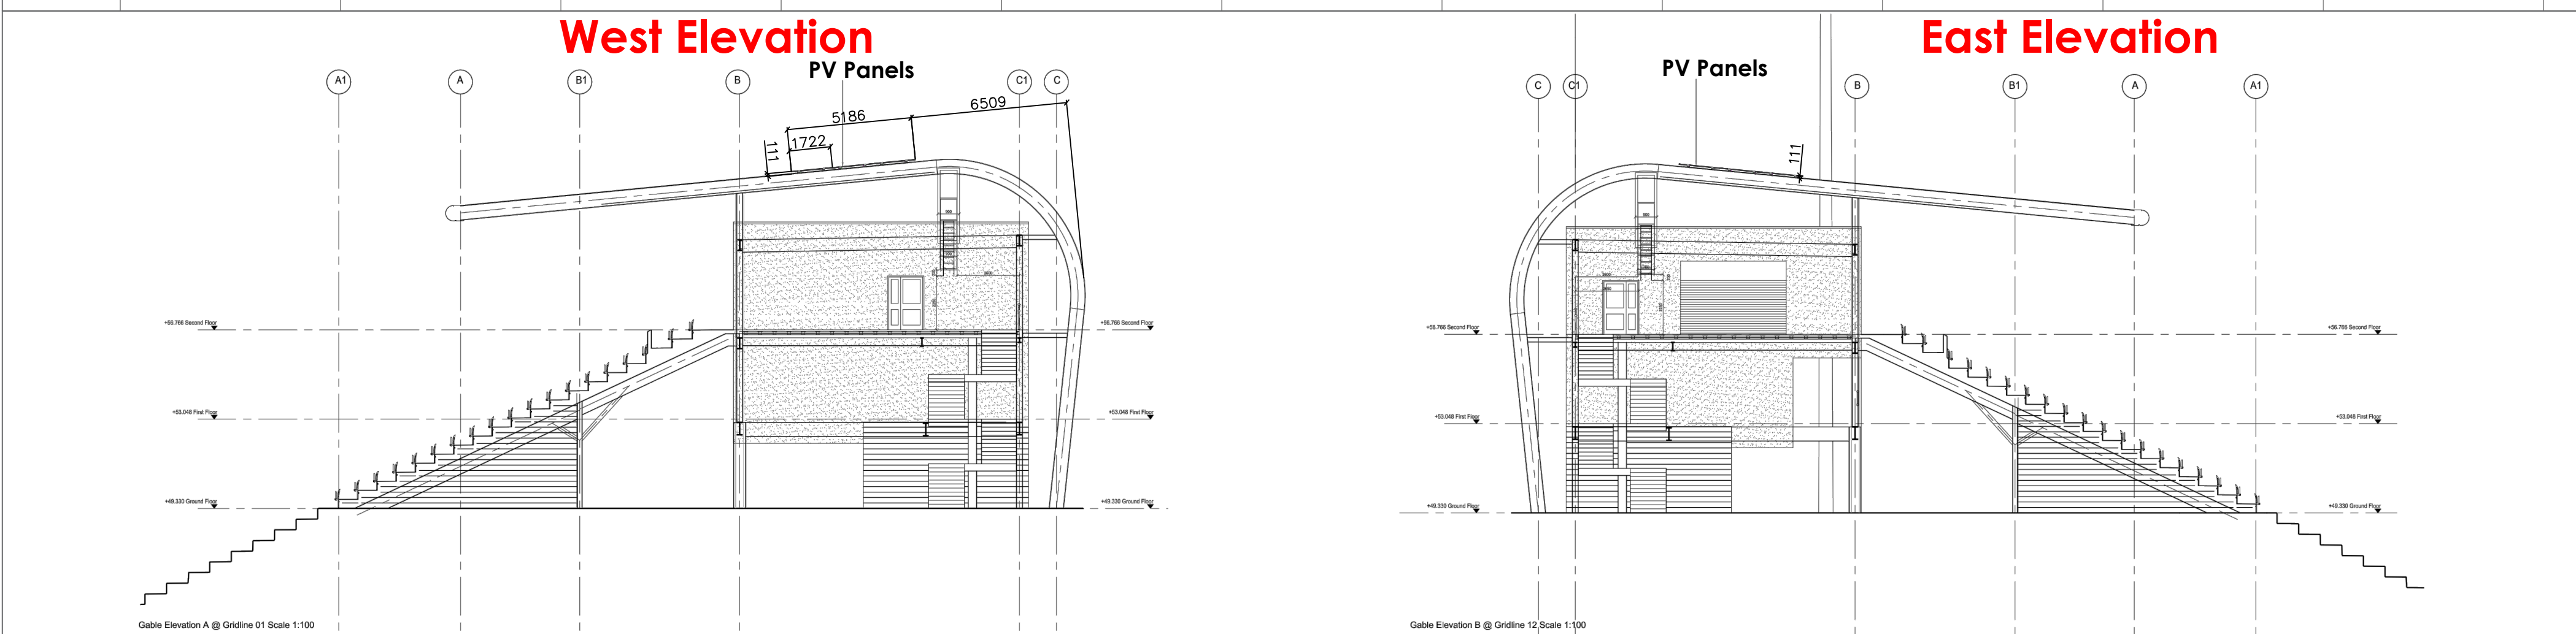

Proposed Side
Elevations

Scan our QR code to register your system on the C3 Hub for access to all your Operations & Maintenance information and to redeem your 10% service discount code!



Drawing N°	PV-3b	REV P04
TITLE: West Stand Existing/Proposed Elevations		
Client:	Utilita	
Project:	Utilita Bowl	
Address:	SO30 3XH	
SCALE BAR (m)	DRAWN	CHK'D
1:100 @A1	SE	IR
		DATE
		12/03/2024

