

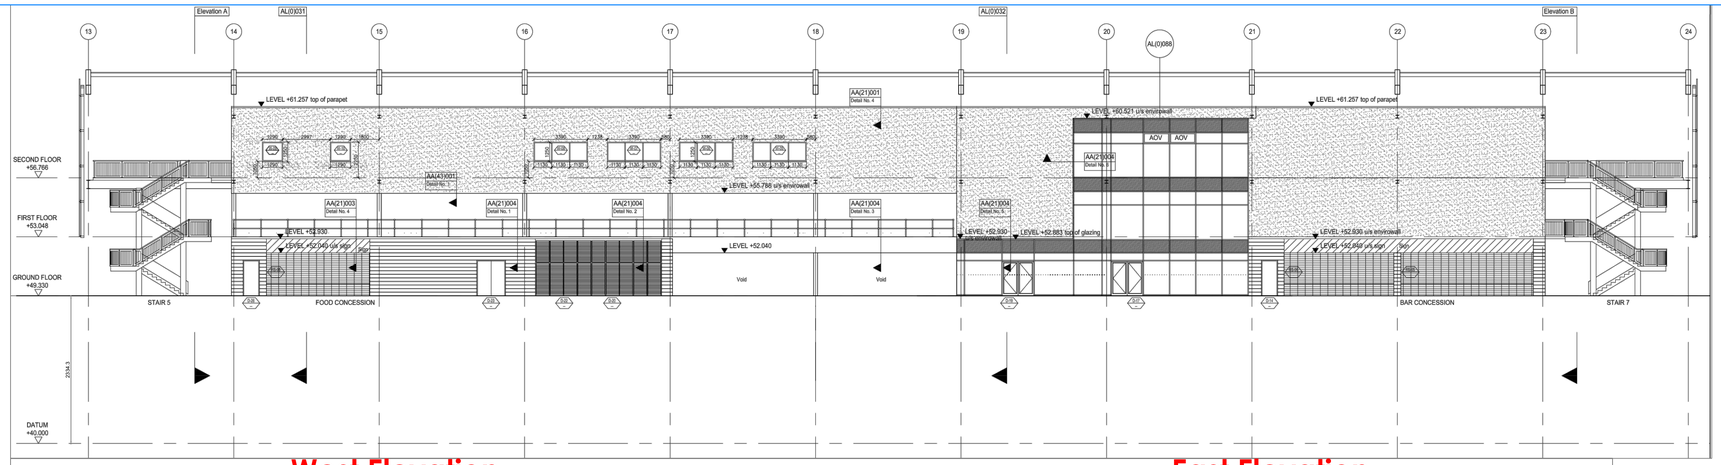


Existing Front (South) Elevation

West Elevation

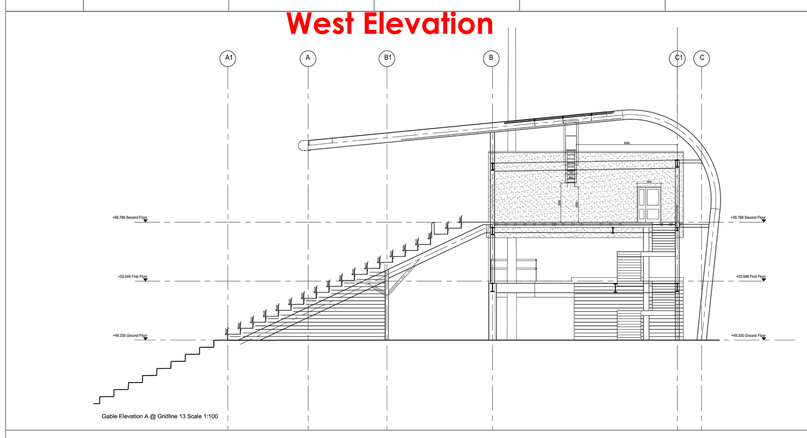


East Elevation

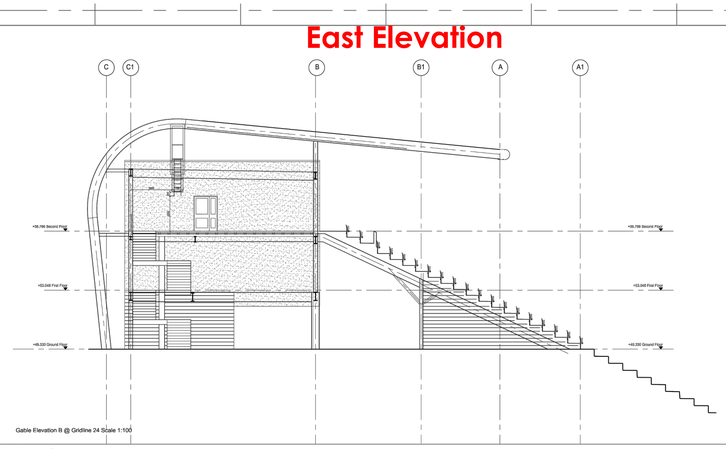


Existing Side Elevations

PV Panels

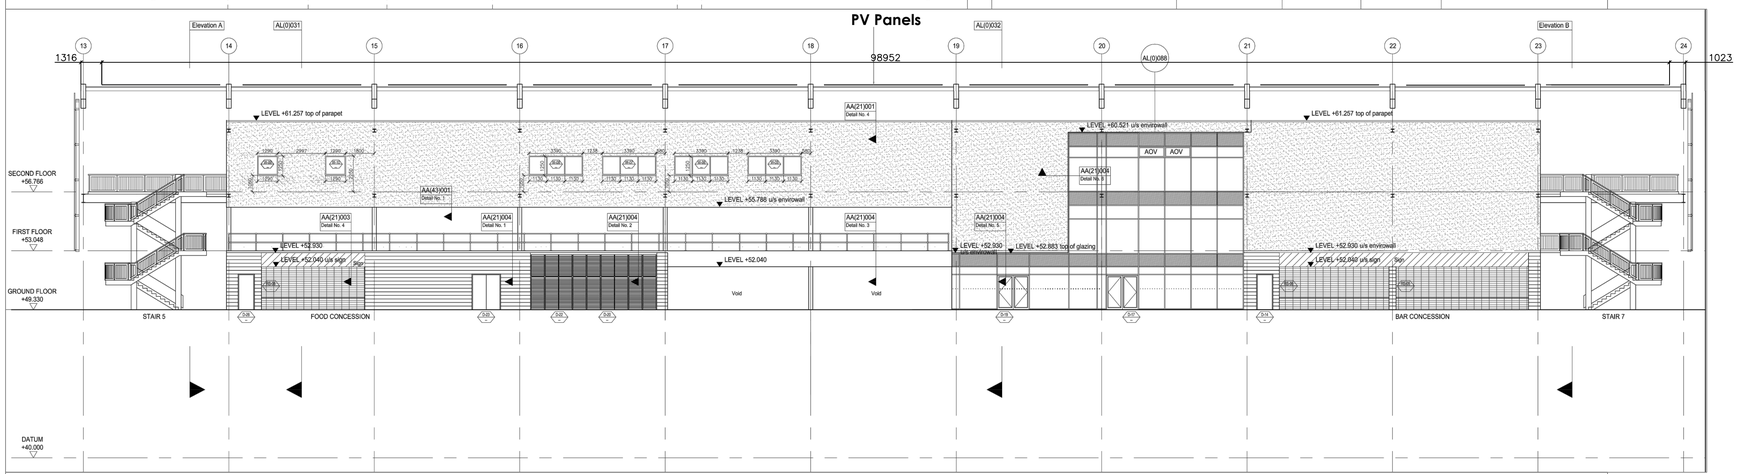


Proposed Front (South) Elevation

West Elevation

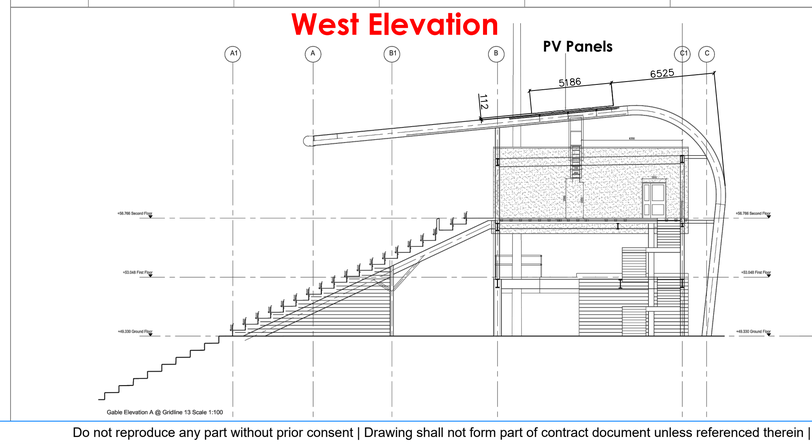

East Elevation

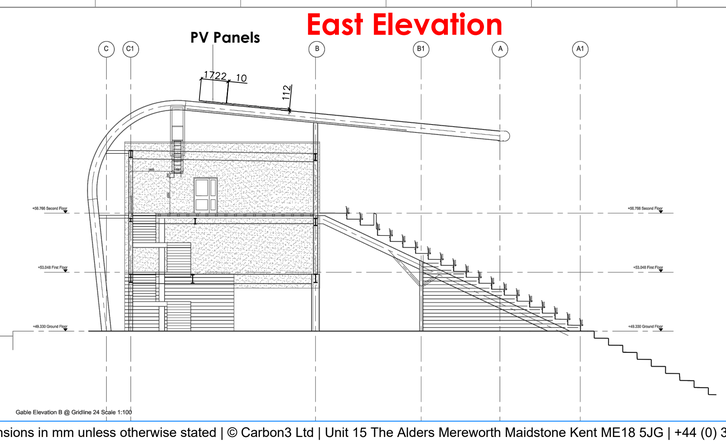

Proposed Side Elevations

Scan our QR code to register your system on the C3 Hub for access to all your Operations & Maintenance information and to redeem your 10% service discount code!

Drawing N°	PV-3c	REV P04	
TITLE: East Stand Existing/Proposed Elevations			
Client:	Utilita		
Project:	Utilita Bowl		
Address:	SO30 3XH		
SCALE BAR (m) 0 5 10	DRAWN	CHK'D	DATE
1:100 @A1	SE	IR	12/03/2024

CARBON3

Do not reproduce any part without prior consent | Drawing shall not form part of contract document unless referenced therein | All dimensions in mm unless otherwise stated | © Carbon3 Ltd | Unit 15 The Alders Mereworth Maidstone Kent ME18 5JG | +44 (0) 300 303 5688 office@carbon3.co.uk www.carbon3.co.uk