


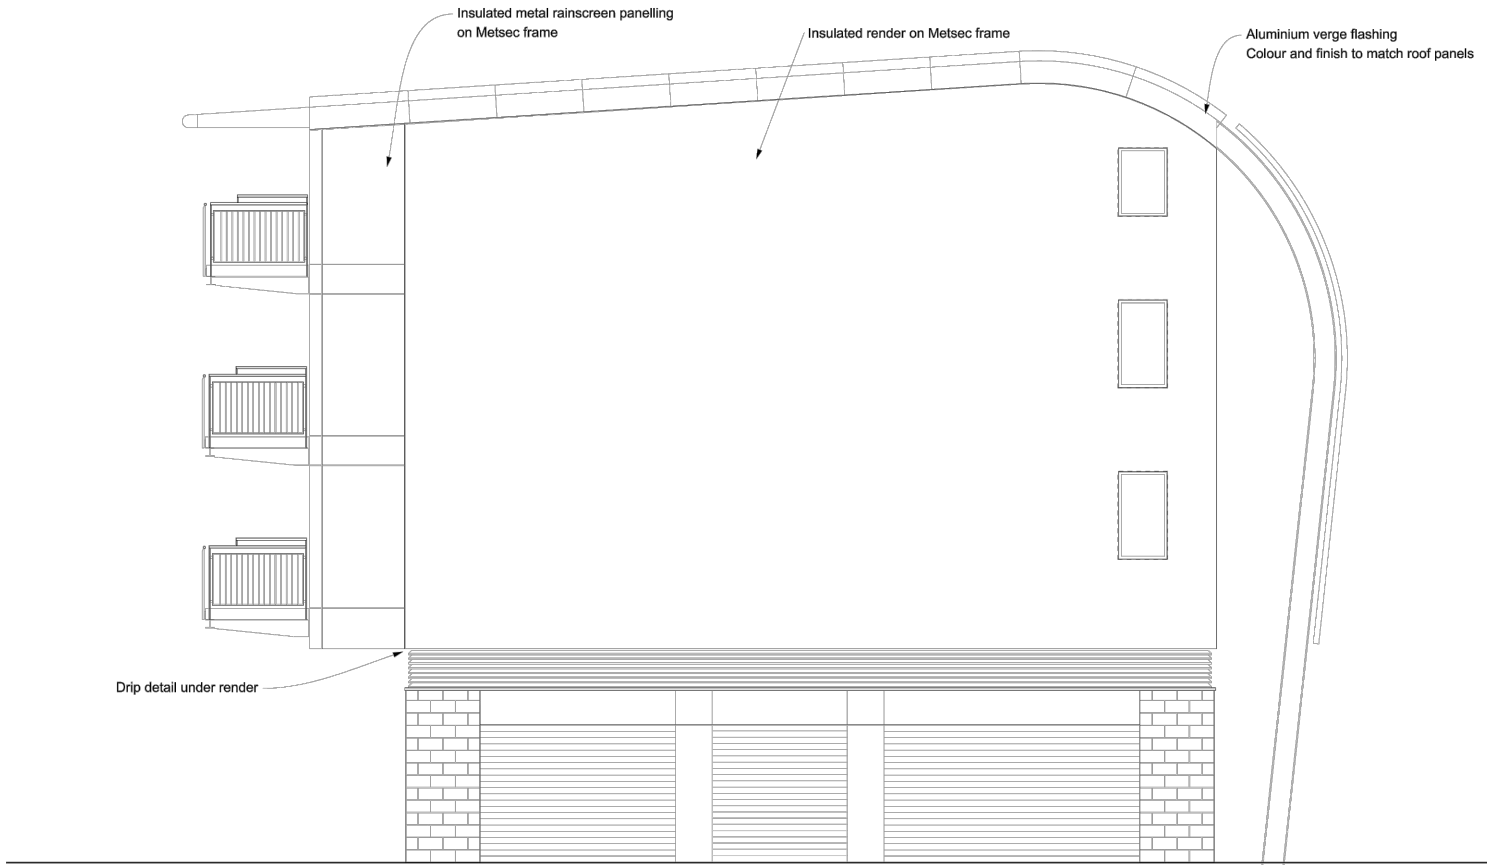


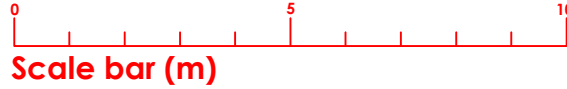


Existing East Elevation

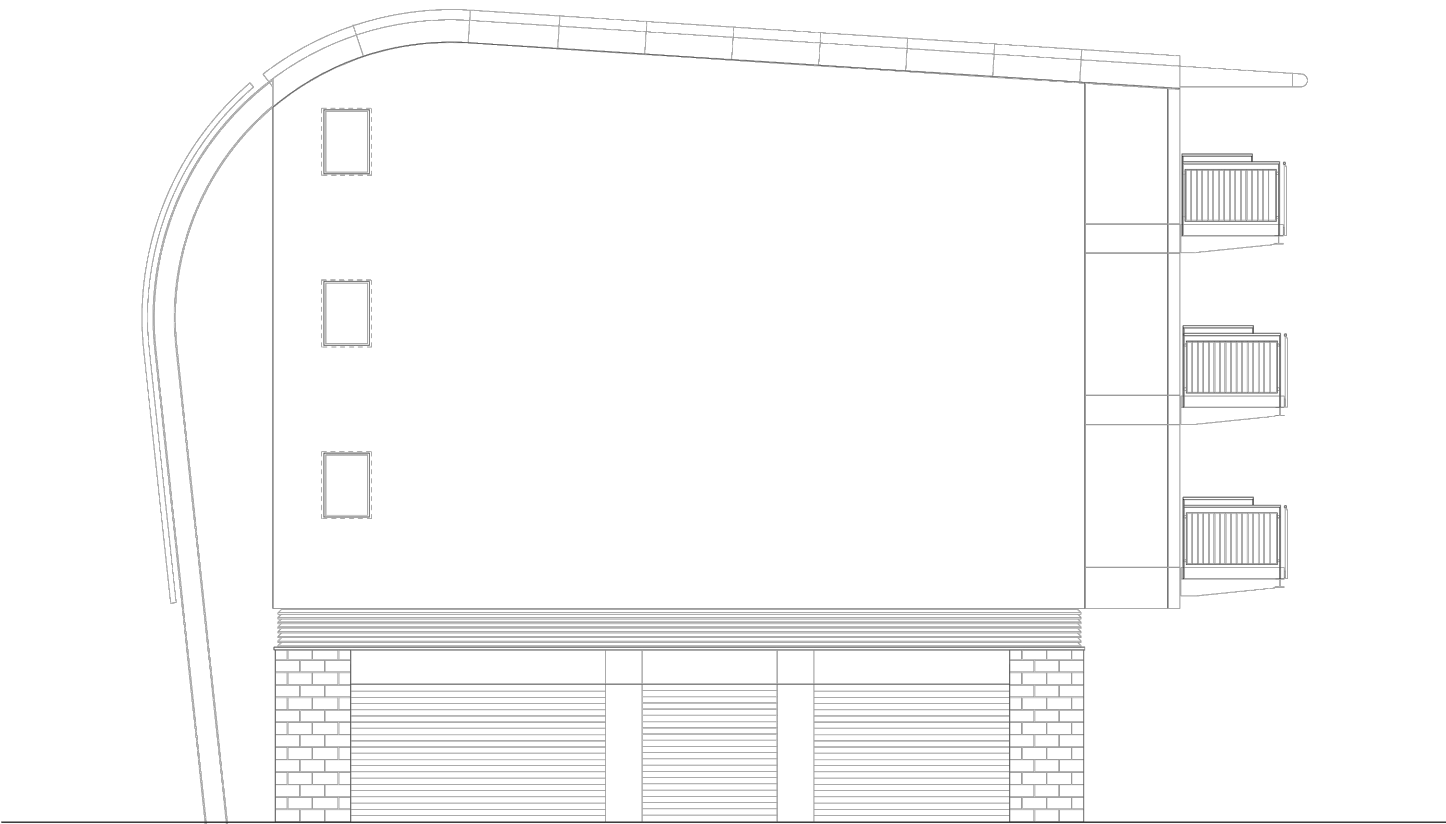

Existing West Elevation

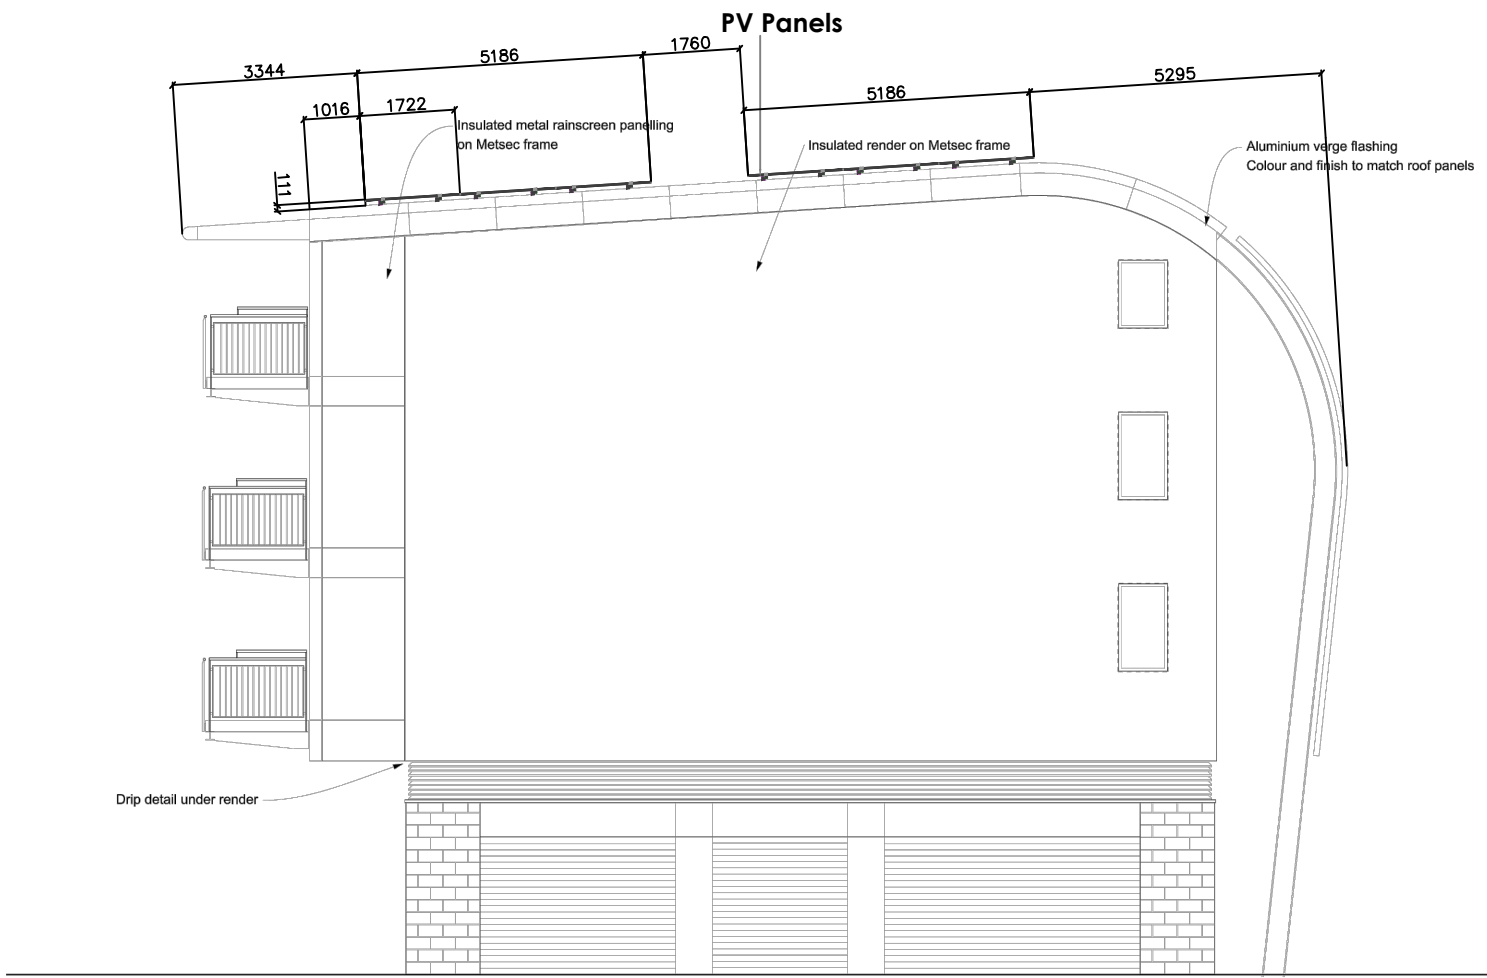

Proposed East Elevation

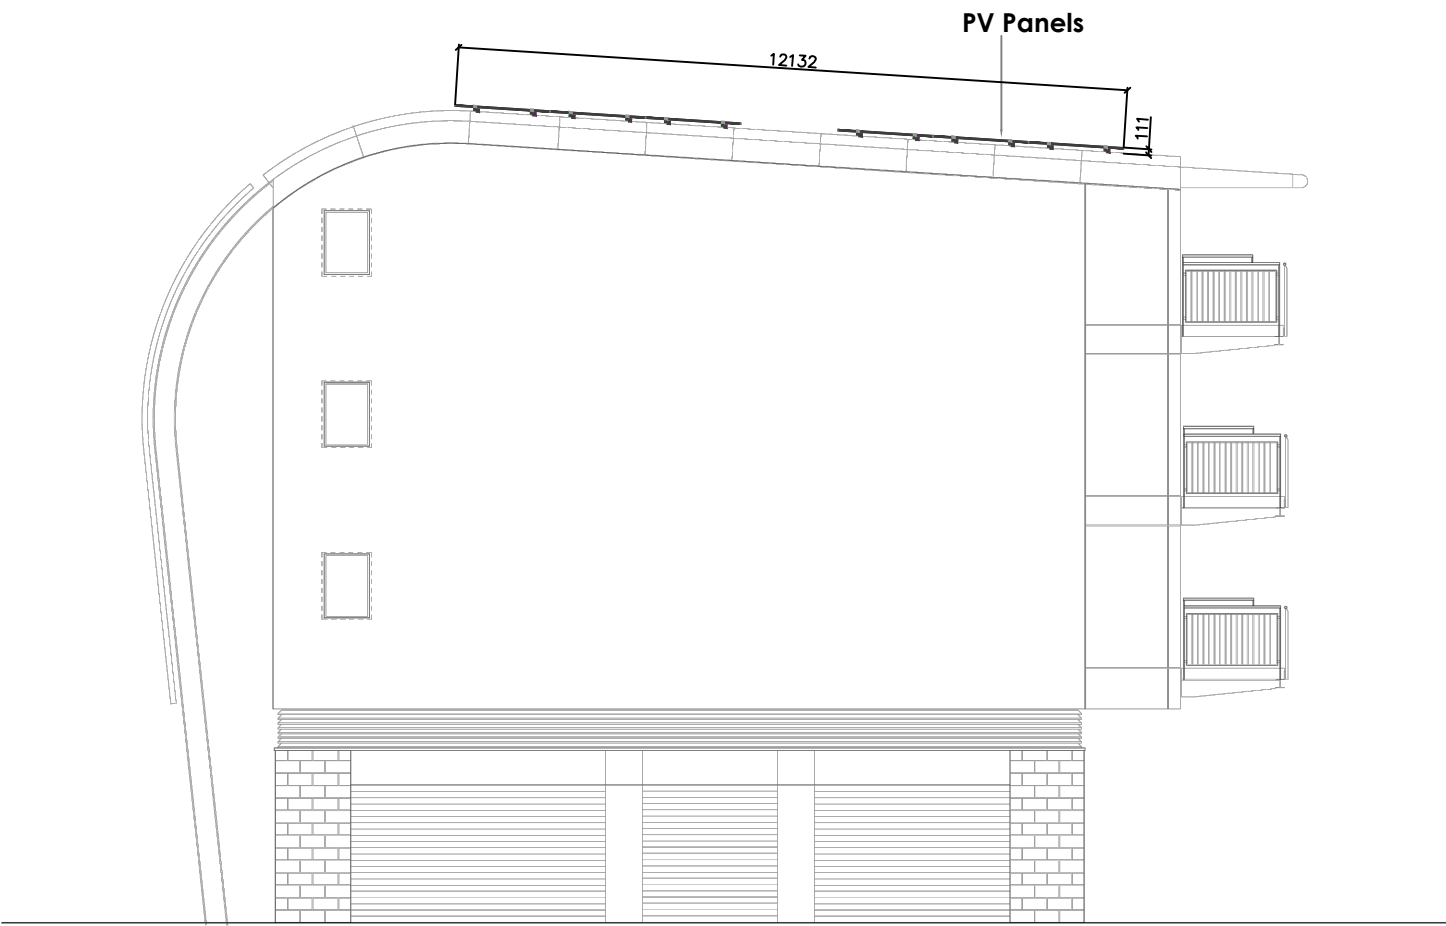

Proposed West Elevation

Scan our QR code to register your system on the C3 Hub for access to all your Operations & Maintenance information and to redeem your 10% service discount code!



Drawing N°		PV-3a	REV P02
TITLE: Utilita Bowl/Hotel Existing/Proposed Elevations			
Client:	Utilita		
Project:	Utilita Bowl		
Address:	SO30 3XH		
SCALE	DRAWN	CHK'D	DATE
1:100 @A2	SE	IR	12/03/2024

