



T/23/94817

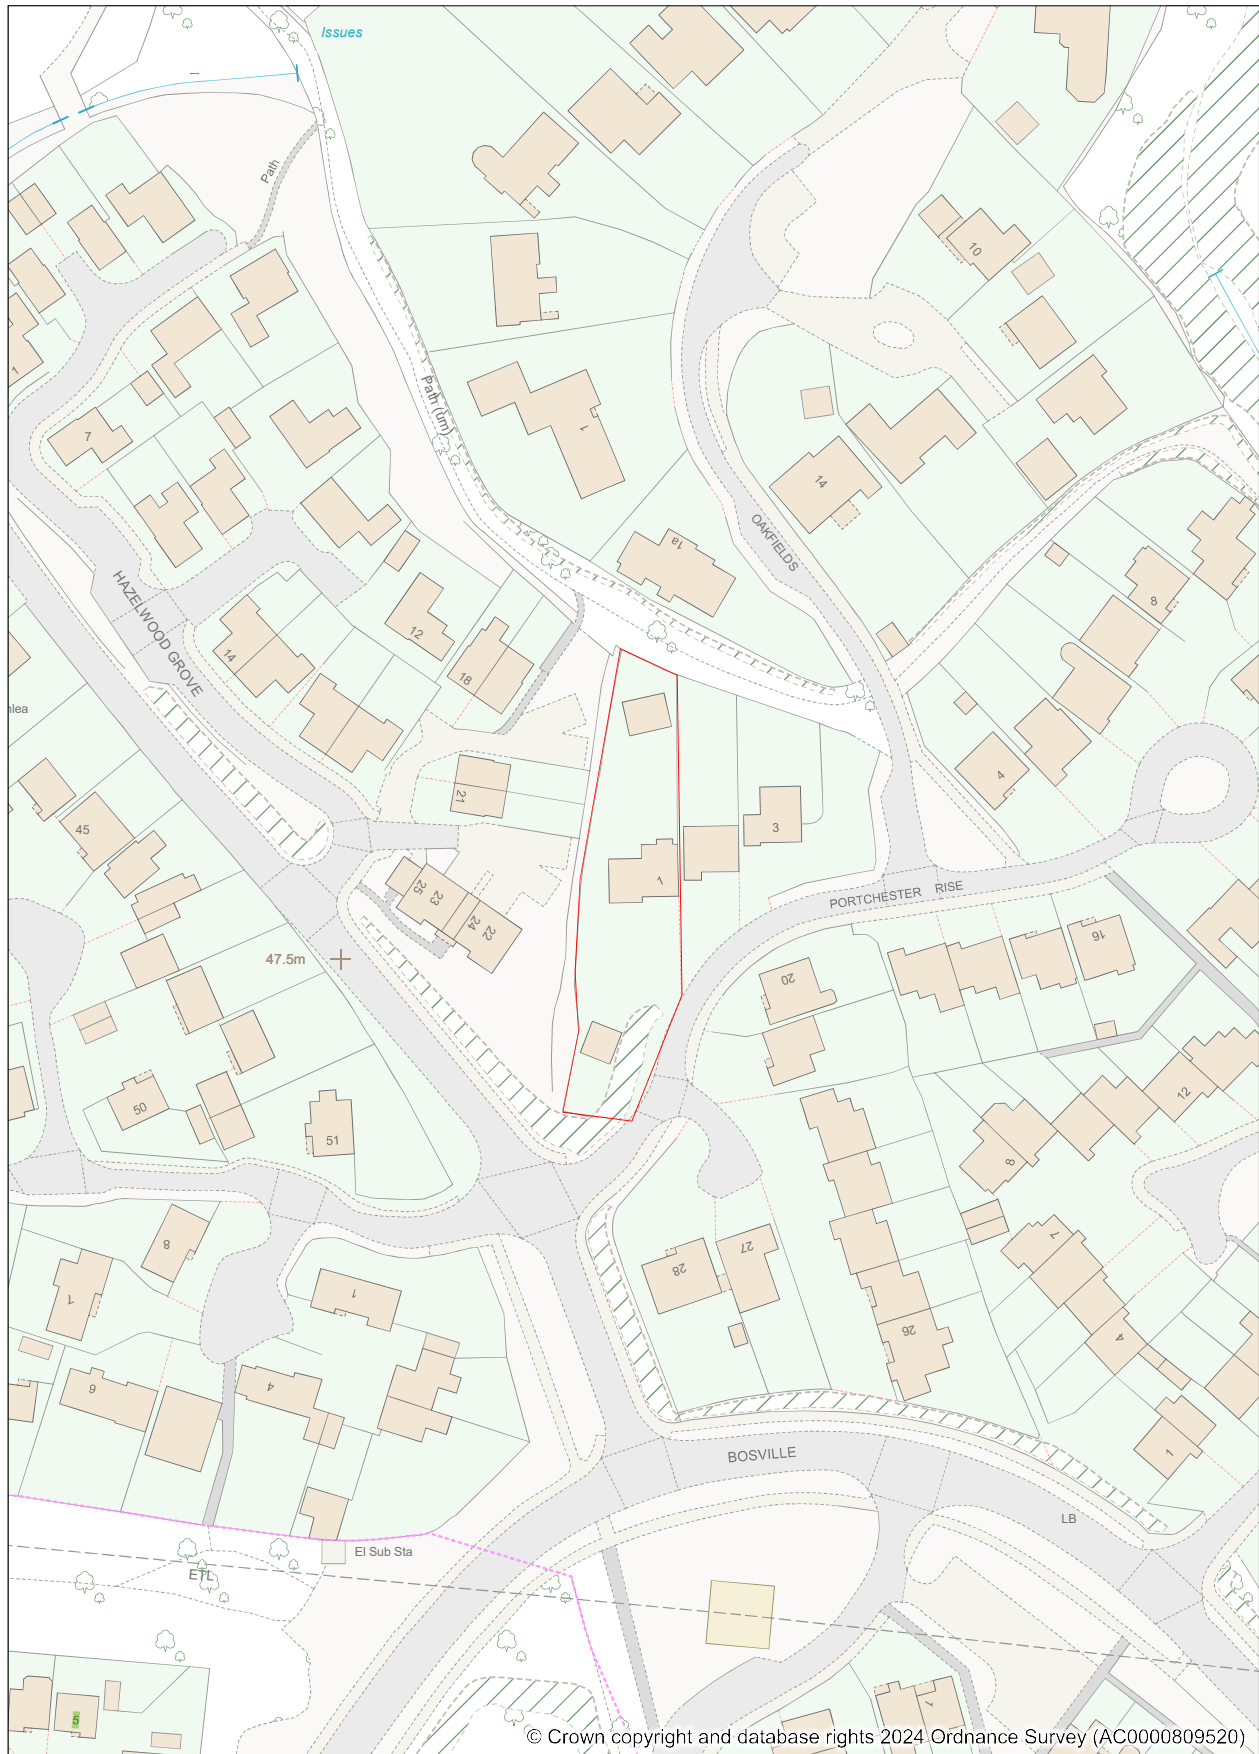

© Crown copyright and database rights 2024 Ordnance Survey (AC0000809520)

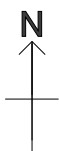

Address: 1 Portchester Rise, Eastleigh,  
SO50 4QS

Date: 01/05/2024

Scale: 1:1250