


Scale 1:10 @ A1

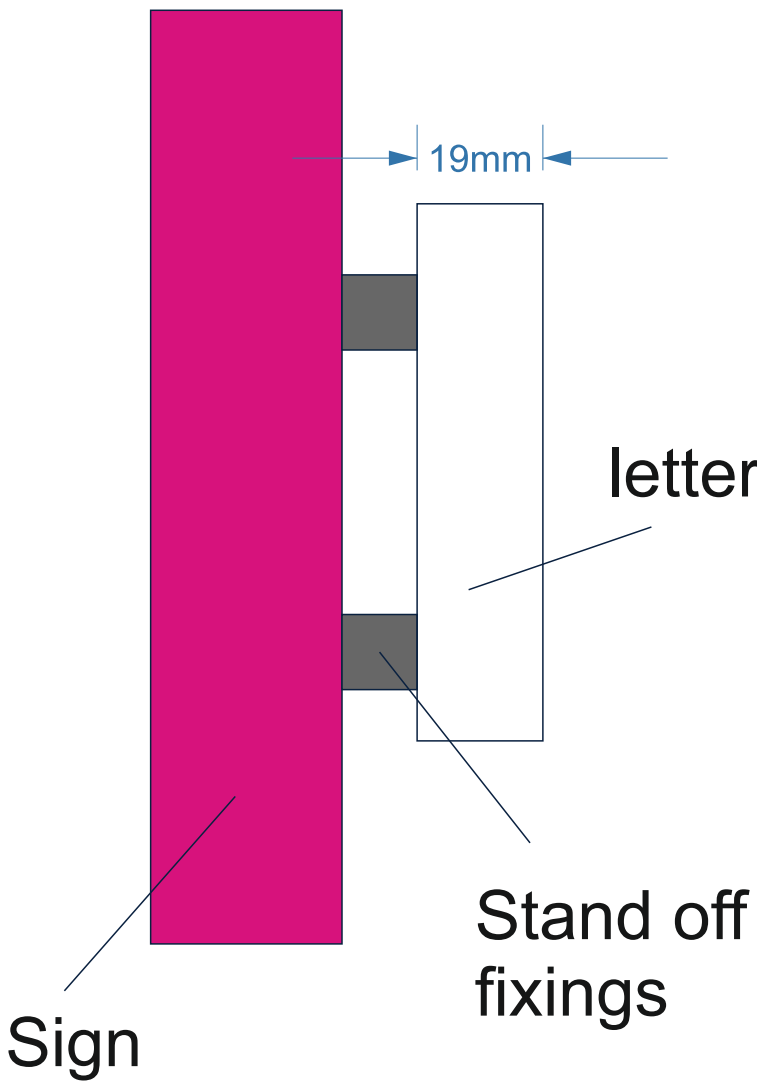

Project Name Entrance Signage
Project Number
Drawing Title Signage
Drawing Number DRG_UBL_001

DRAWN BY MT
DATE 24/04/24
SCALE

Botley Rd,
West End,
Southampton
SO30 3XH,

 elmtree signs

02380 230 903
elmtreesigns.co.uk

utilita
bowl