


OS MasterMap 1250/2500/10000
scale
Tuesday, February 27, 2024, ID:
BW1-01151557
maps.blackwell.co.uk

1:1250 scale print at A3, Centre:
442793 E, 121660 N

© Crown Copyright Ordnance
Survey, Licence no. 100041041

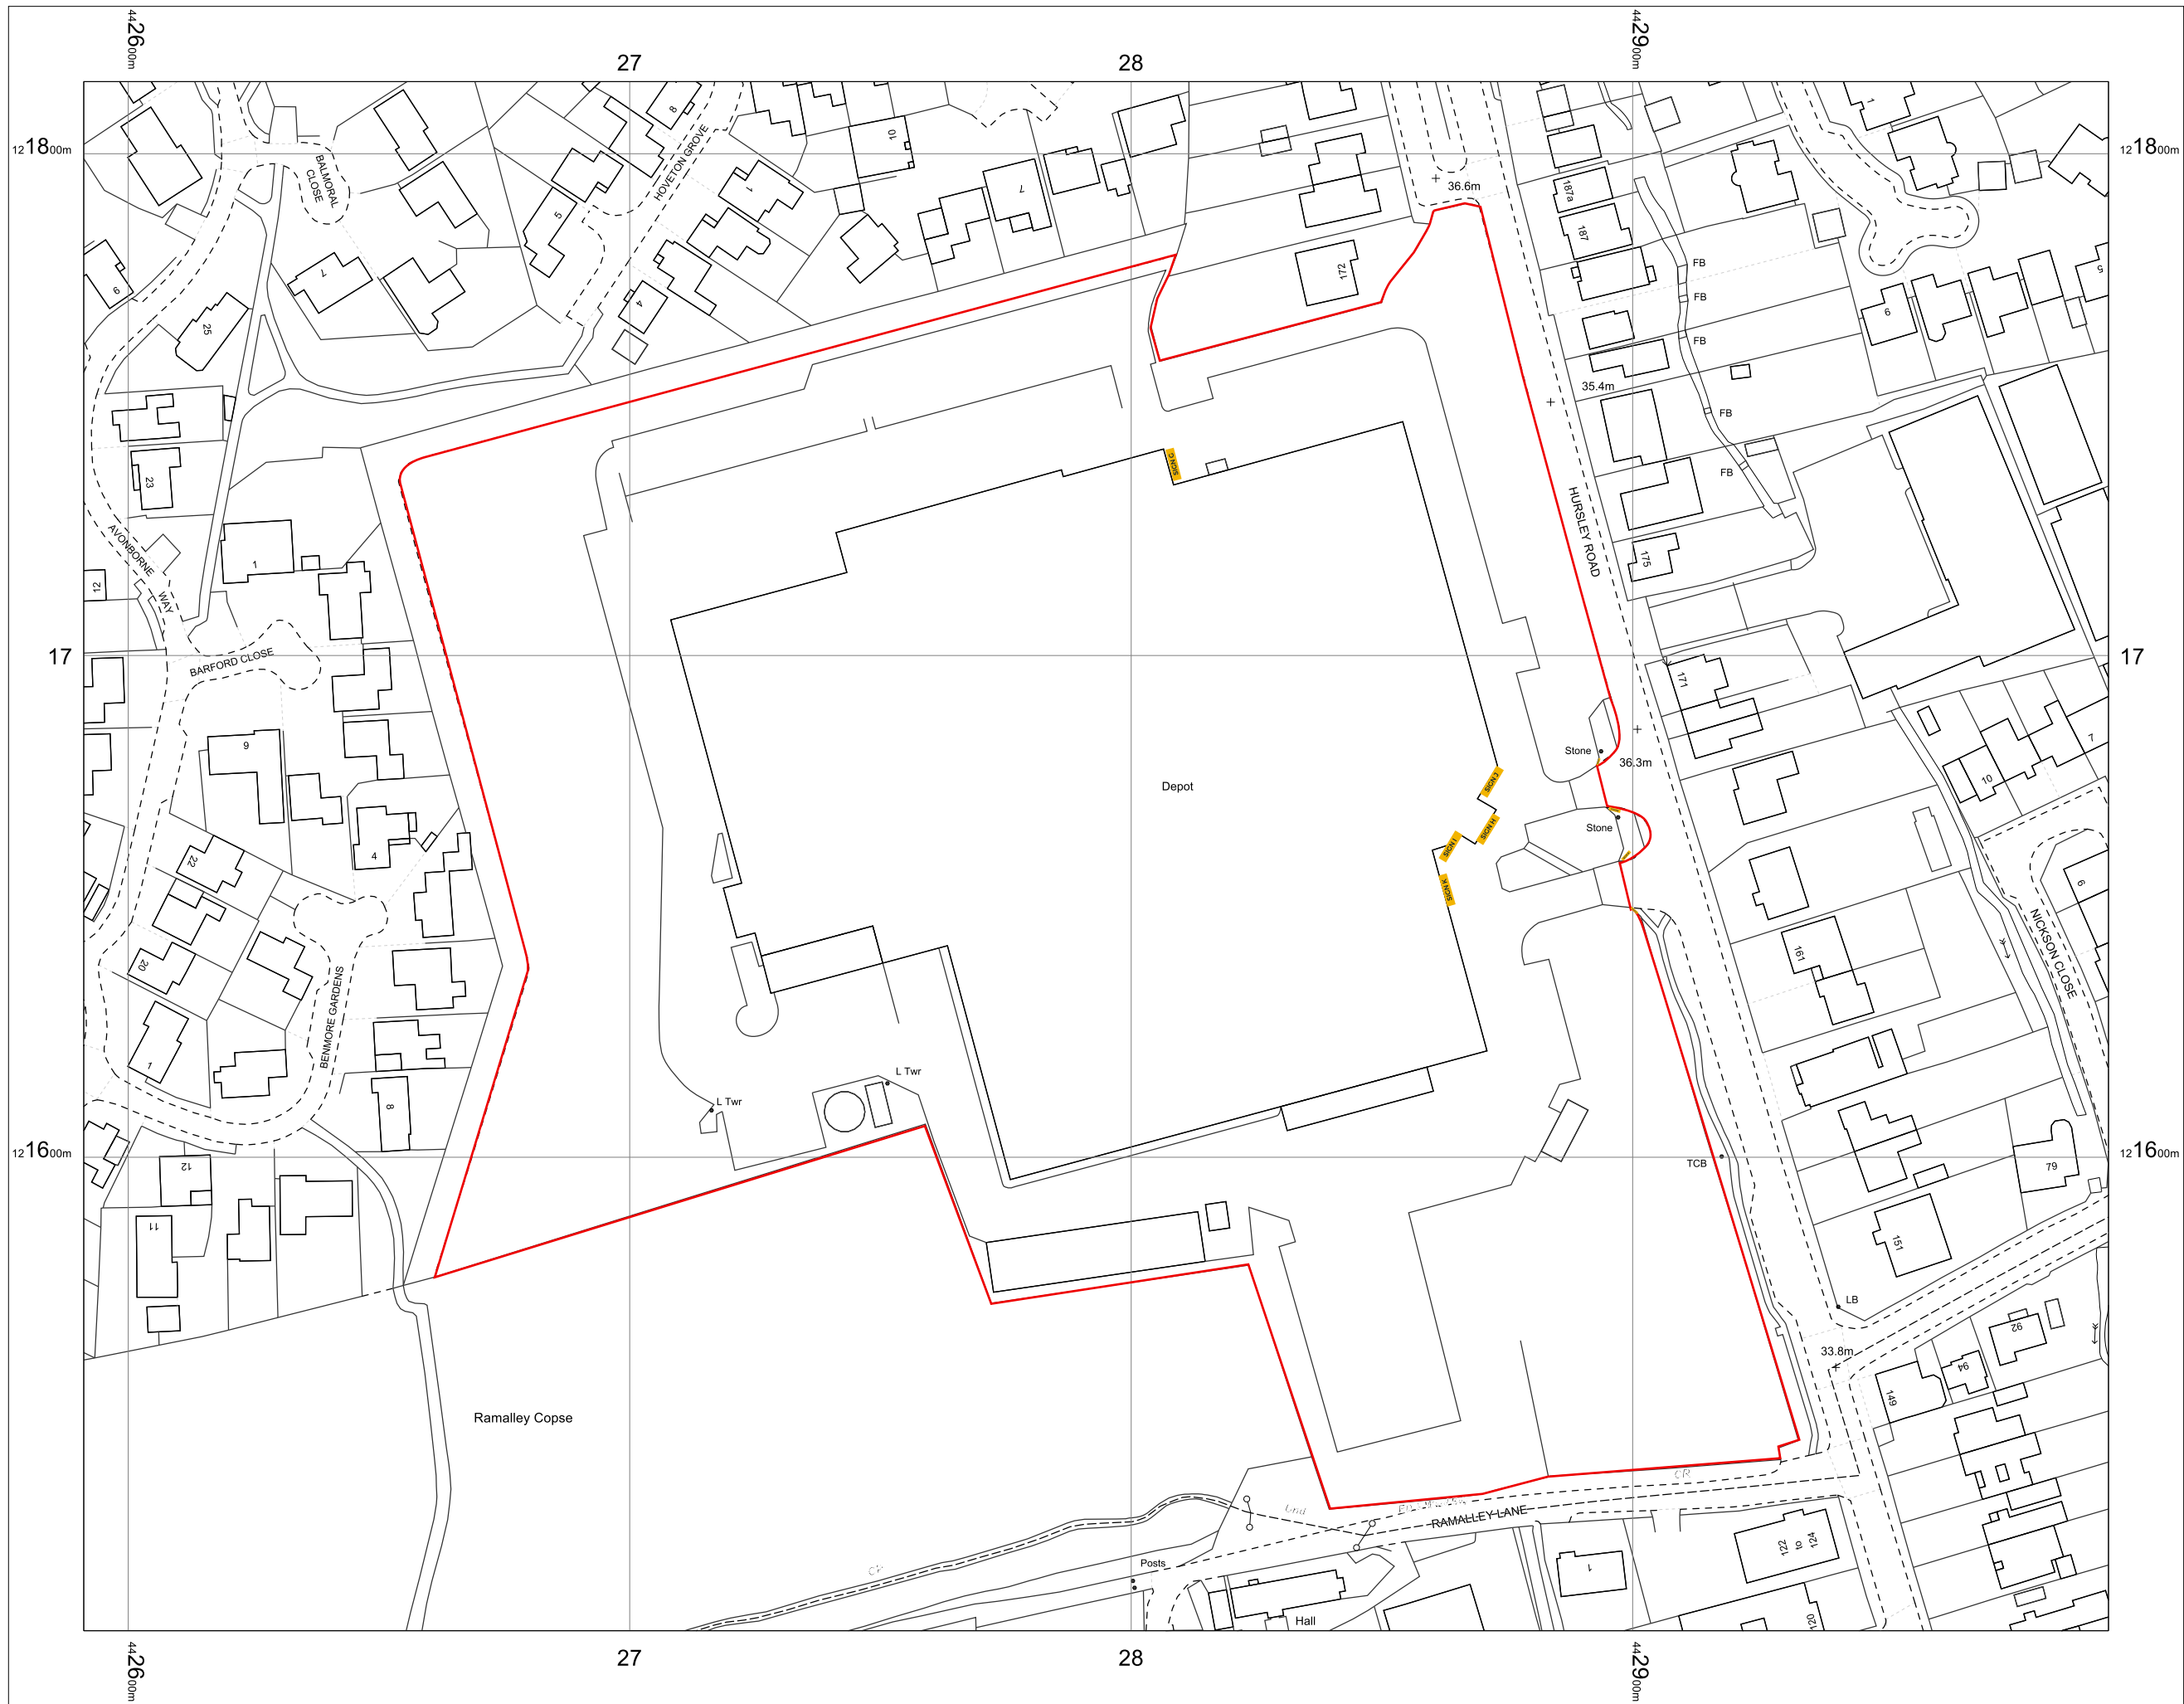

BLACKWELL'S
MAPPING SERVICES
PERSONAL & PROFESSIONAL MAPPING
www.blackwellmapping.co.uk

TEL: 0800 151 2612
maps@blackwell.co.uk