

**GRAHAM
BARKER DESIGN**


ARCHITECTURAL SERVICES
PROJECT MANAGEMENT

95 Upton Cres, Nursling, Southampton
SO16 8AA

02380 740392 07802 384517
grahambarker1@outlook.com



1:50 @ KB.

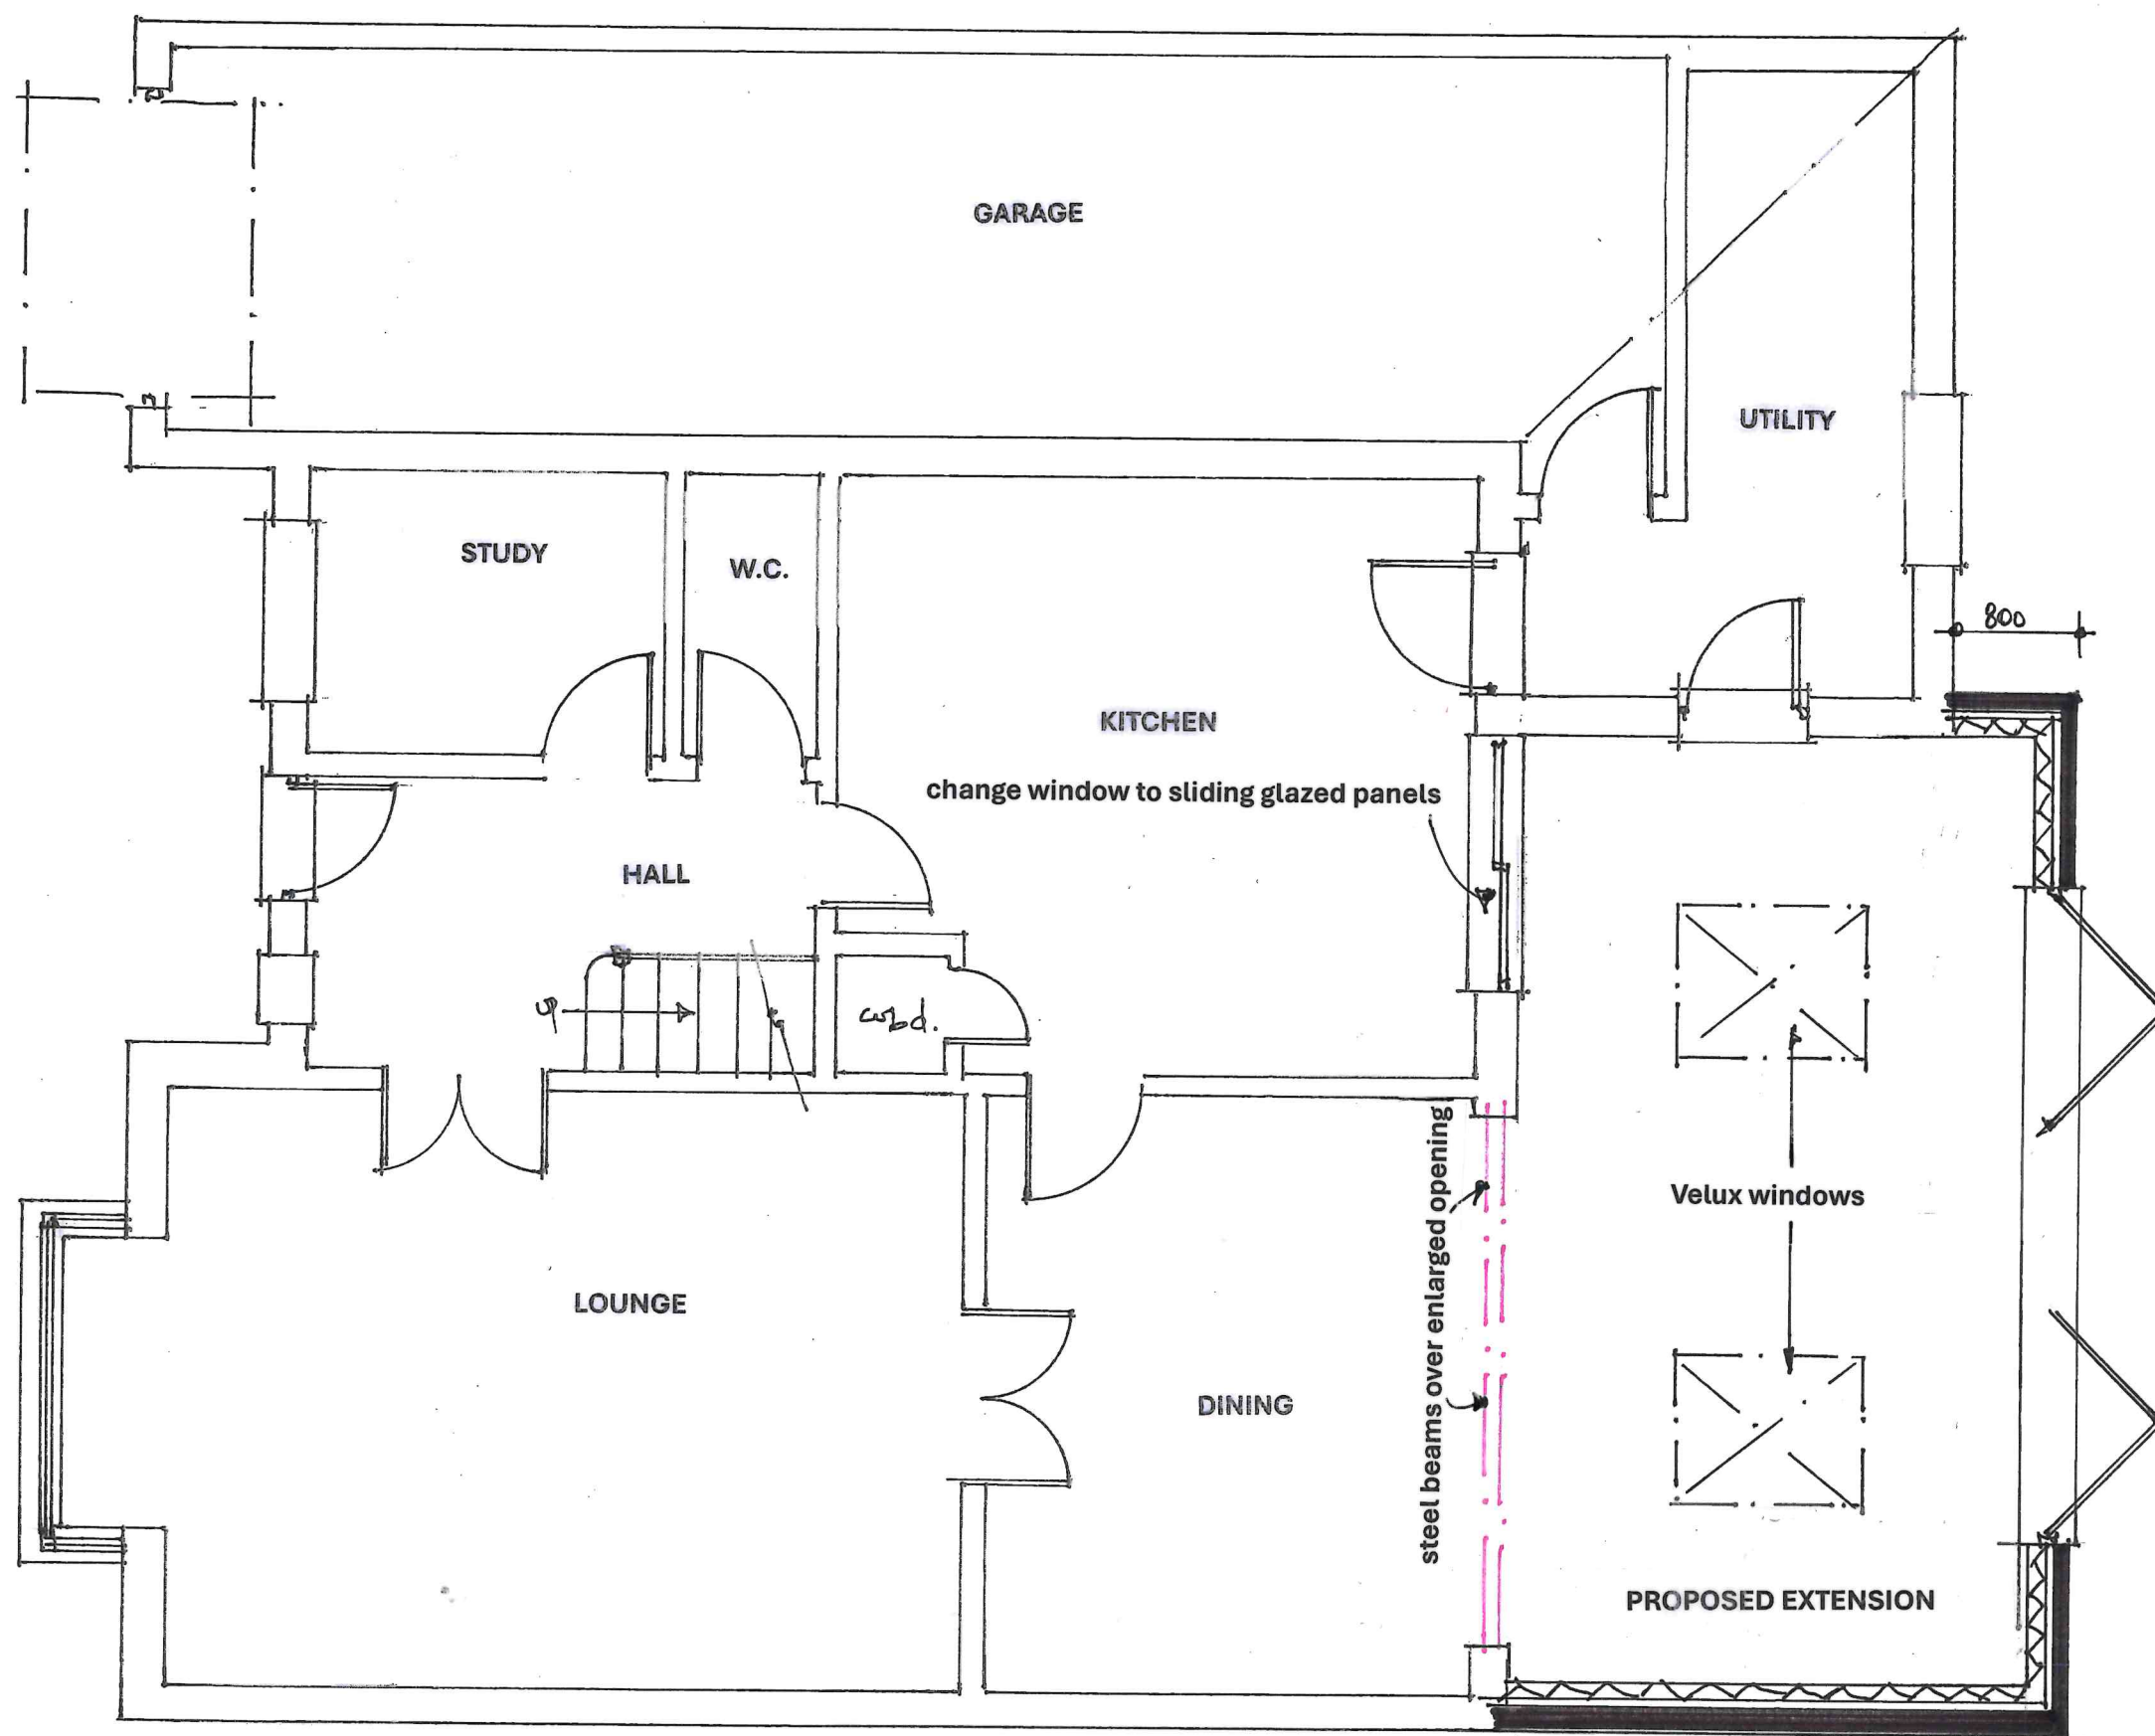

GROUND FLOOR - PROPOSED

Title:

PROPOSED REAR
EXTENSION
AT
2 LIME GARDENS
HEDGE END

Drwg.no MA P 02

scale: 1:50

date: March '24