

GRAHAM
BARKER DESIGN


ARCHITECTURAL SERVICES
PROJECT MANAGEMENT

95 Upton Cres, Nursling, Southampton
SO16 8AA

02380 740392 07802 384517
grahambarker1@outlook.com



1:50 @ A3.

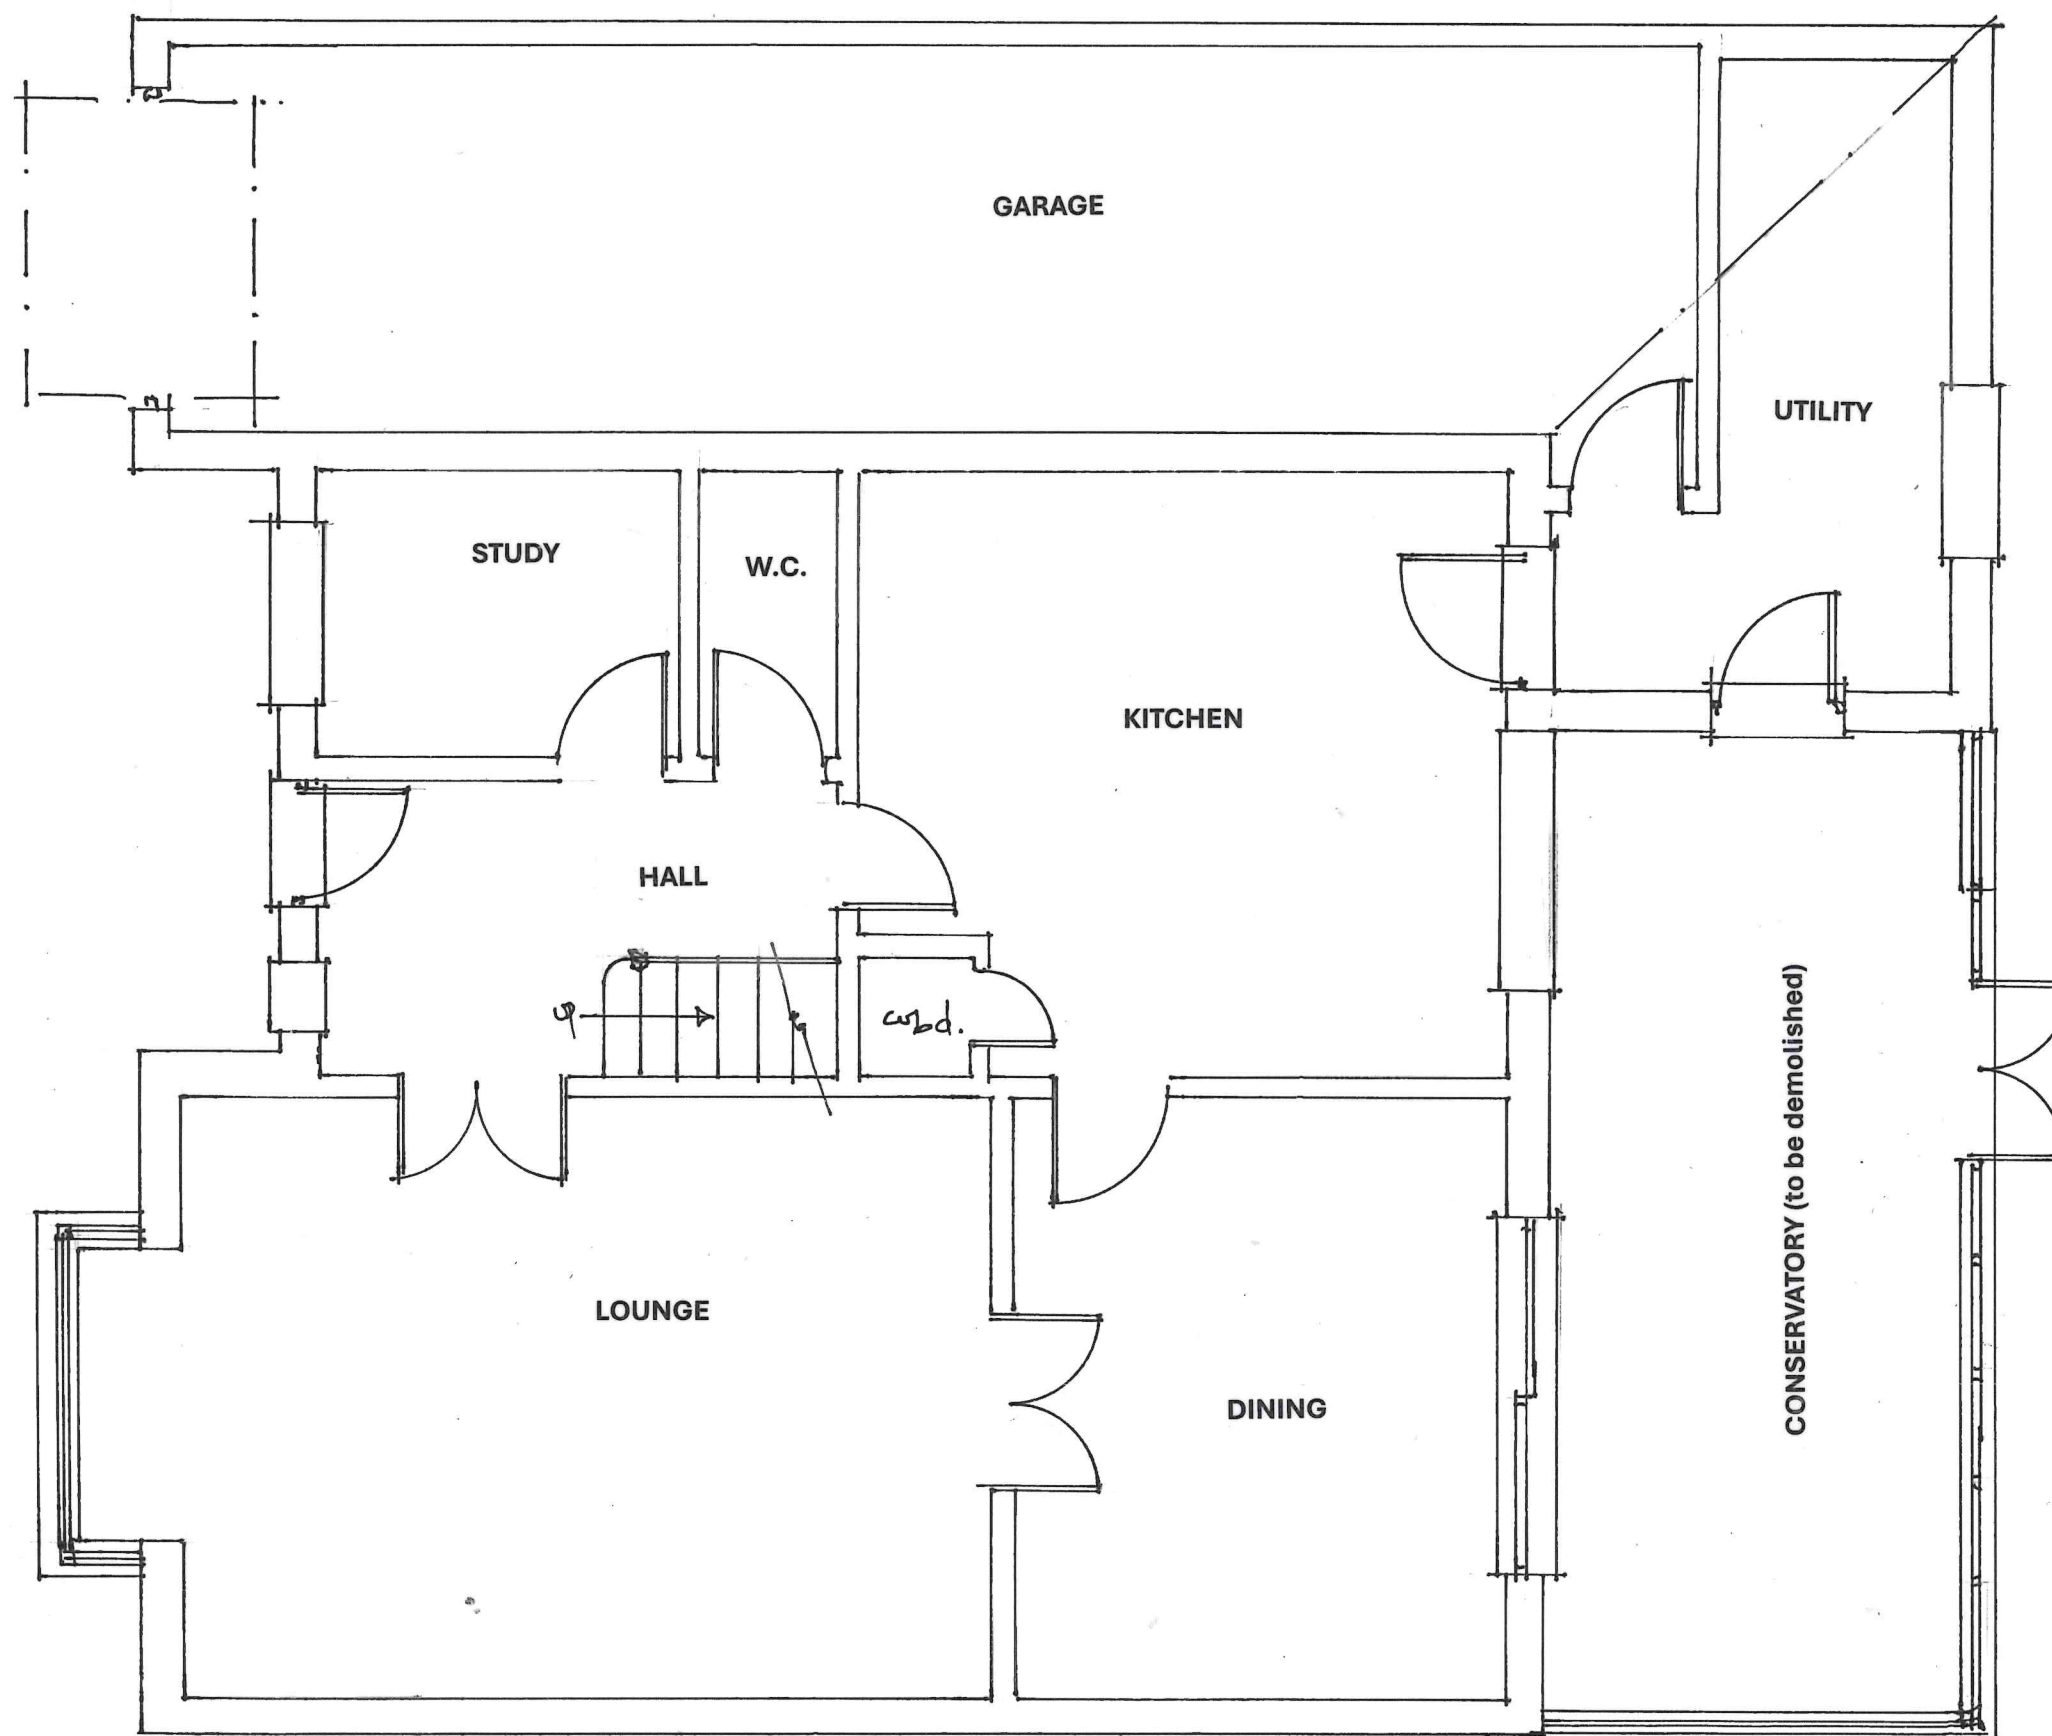

GROUND FLOOR - EXISTING

Title:		
PROPOSED REAR EXTENSION AT 2 LIME GARDENS HEDGE END		
Drwg.no	MA	P.01
scale:	1:50	
date:	March '24	