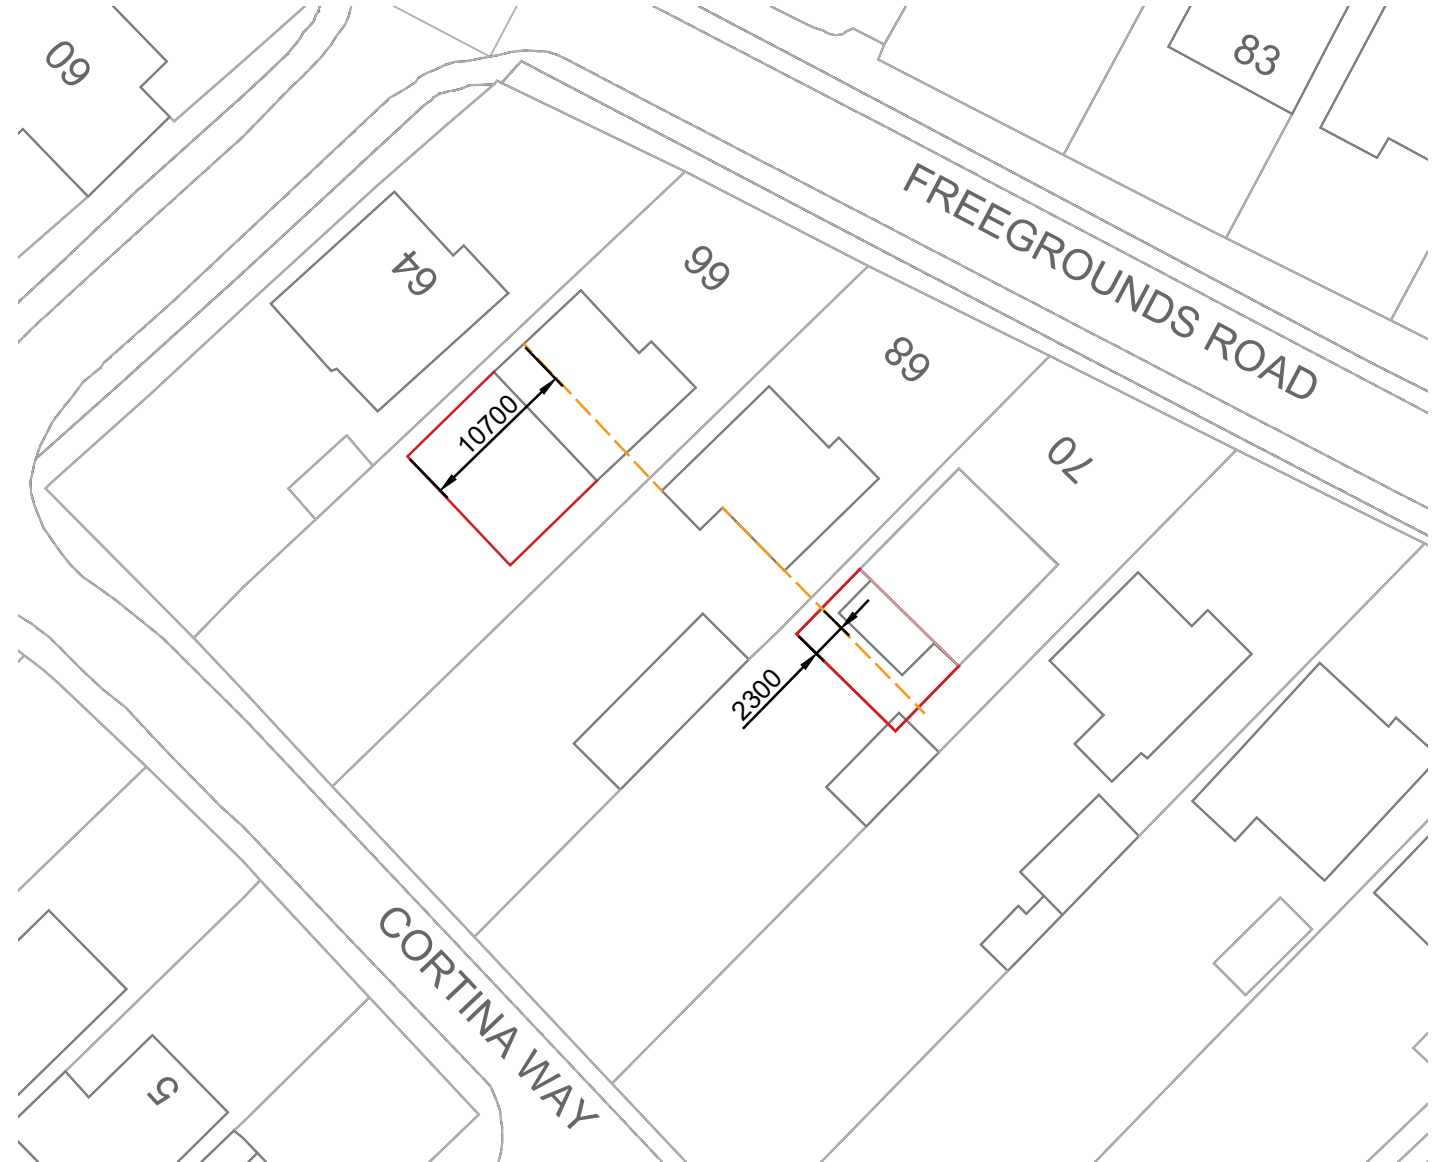
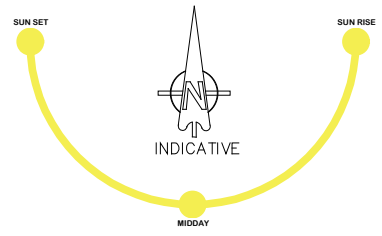


T 023 80972477
M 07771964926
W www.marchitectureltd.co.uk
E marc@marchitectureltd.co.uk

rev.	description	date	drawn

client	Mr & Mrs Grant
project	70 Freegrounds Road Hedge End SO30 0JA

scale	as shown@A3
date	April 2024
drawn	MJ

title	no66 & no70 Extension Layout Plans
-------	---------------------------------------

dwg no.	103
---------	-----