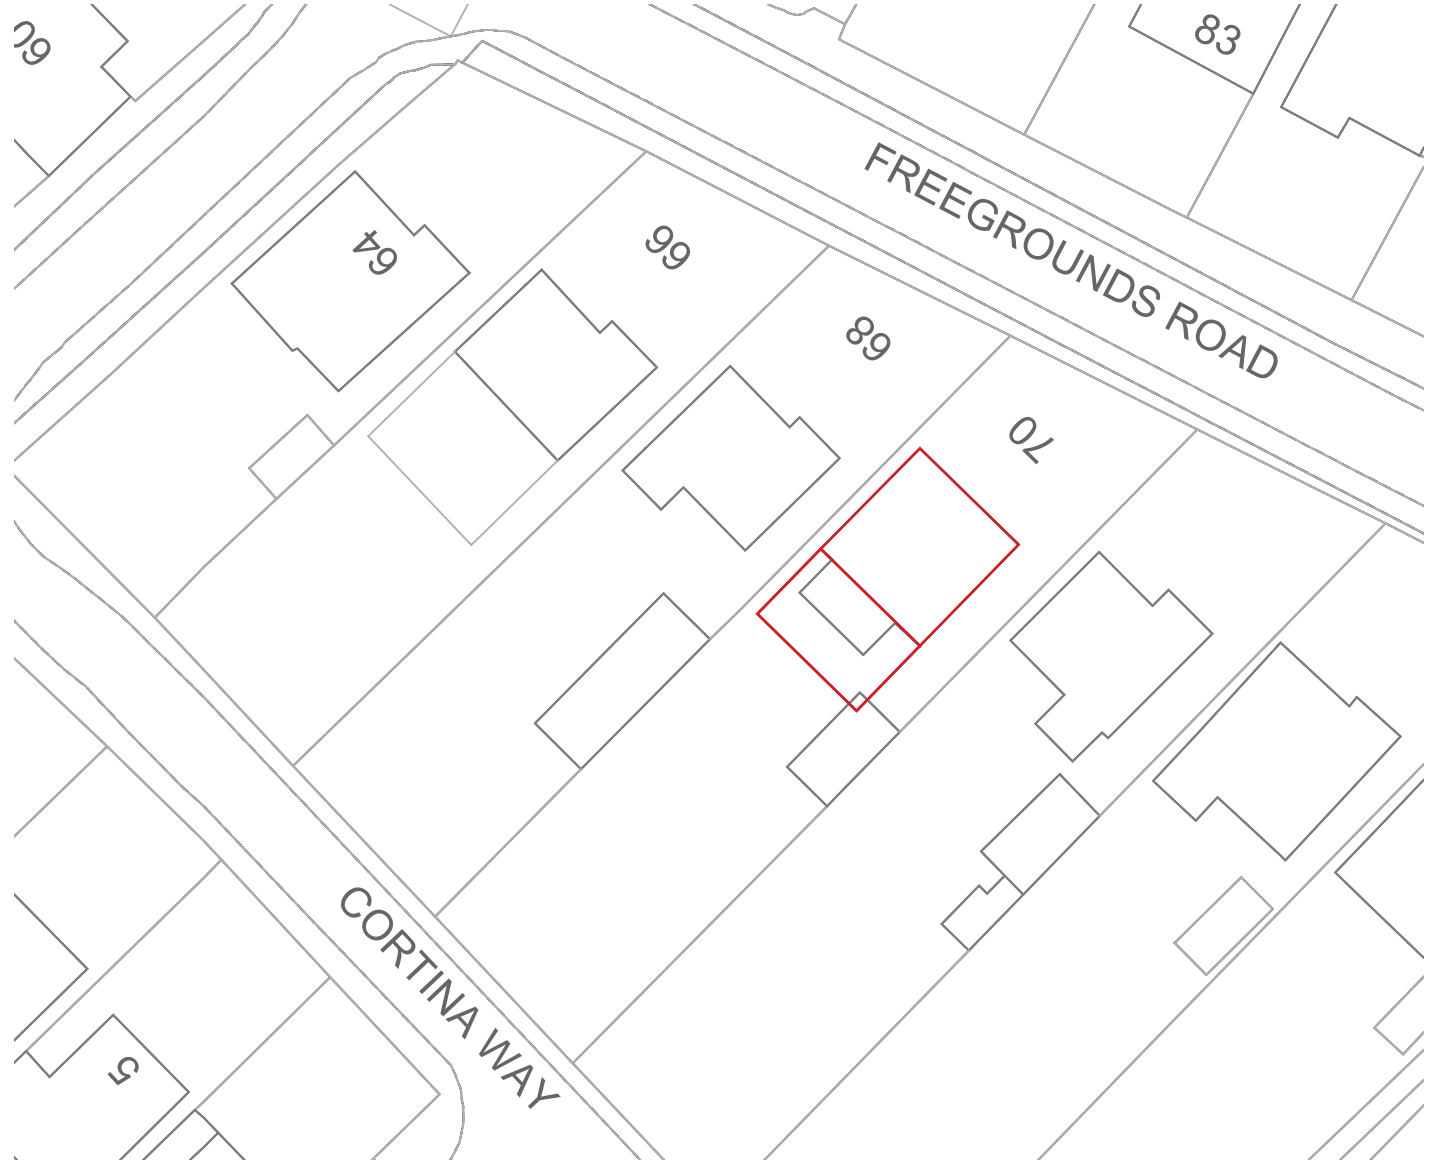
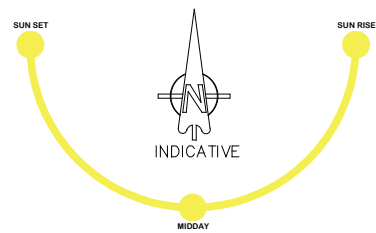


T 023 80972477
M 07771964926
W www.marchitectureltd.co.uk
E marc@marchitectureltd.co.uk

rev.	description	date	drawn

client
Mr & Mrs Grant

project
70 Freegrounds Road
Hedge End
SO30 0JA

scale
as shown@A3

date
April 2024

drawn
MJ

title
Location & Block Plan

dwg no.
102