

These are the notes referred to on the following official copy

The electronic official copy of the title plan follows this message.

Please note that this is the only official copy we will issue. We will not issue a paper official copy.

This official copy was delivered electronically and when printed will not be to scale. You can obtain a paper official copy by ordering one from Land Registry.

There is an/are application(s) pending in Land Registry and if we have only completed the mapping work for a pending application affecting the title concerned, such as a transfer of part:

- additional colour or other references, for example 'numbered 1', may appear on the title plan (or be referred to in the certificate of inspection in form CI), but may not yet be mentioned in the register
- colour or other references may also have been amended or removed from the title plan (or not be referred to in form CI), but this may not be reflected in the register at this stage.


This official copy is issued on 04 January 2017 shows the state of this title plan on 24 November 2016 at 10:10:45. It is admissible in evidence to the same extent as the original (s.67 Land Registration Act 2002).

This title plan shows the general position, not the exact line, of the boundaries. It may be subject to distortions in scale. Measurements scaled from this plan may not match measurements between the same points on the ground.


This title is dealt with by the Land Registry, Weymouth Office .

Land Registry
Official copy of
title plan

Title number **HP517326**
Ordnance Survey map reference **SU4719SW**
Scale **1:1250 enlarged from 1:2500**
Administrative area **Hampshire : Eastleigh**

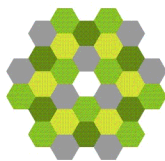

©Crown Copyright. Produced by Land Registry. Reproduction in whole or in part is prohibited without the prior written permission of Ordnance Survey. Licence Number 100026316.

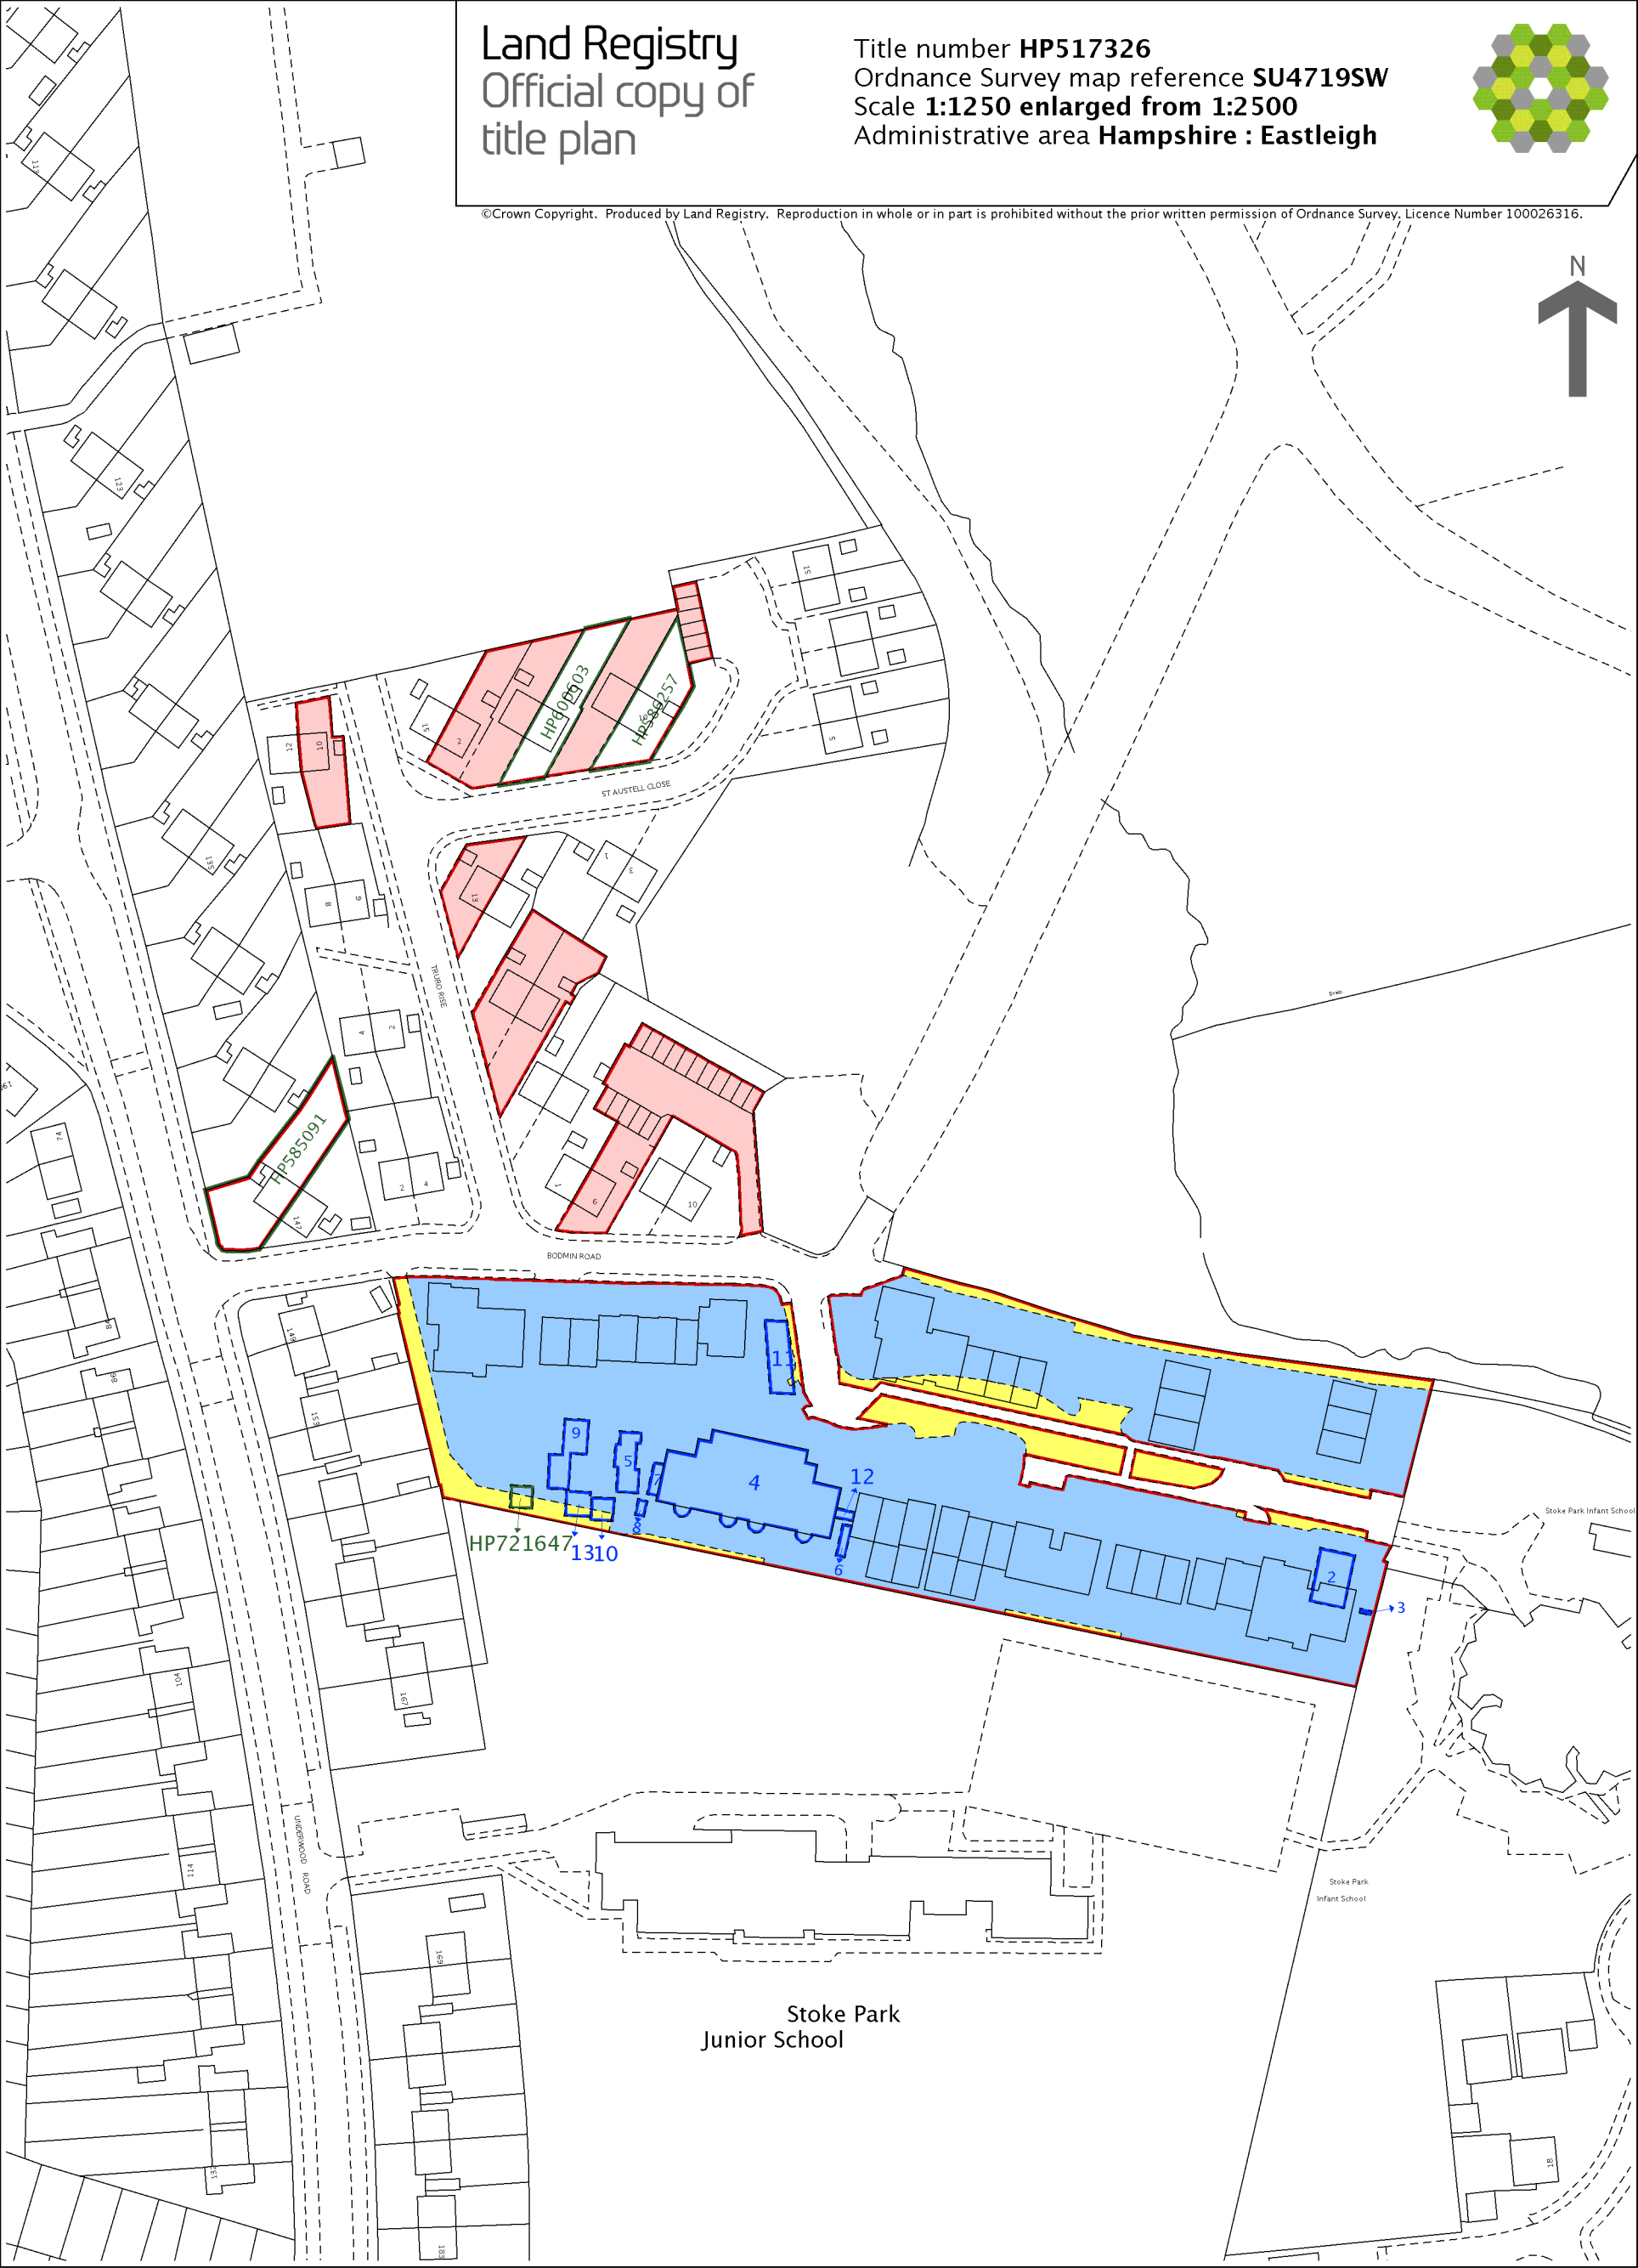

Stoke Park
Junior School

Stoke Park
Infant School