

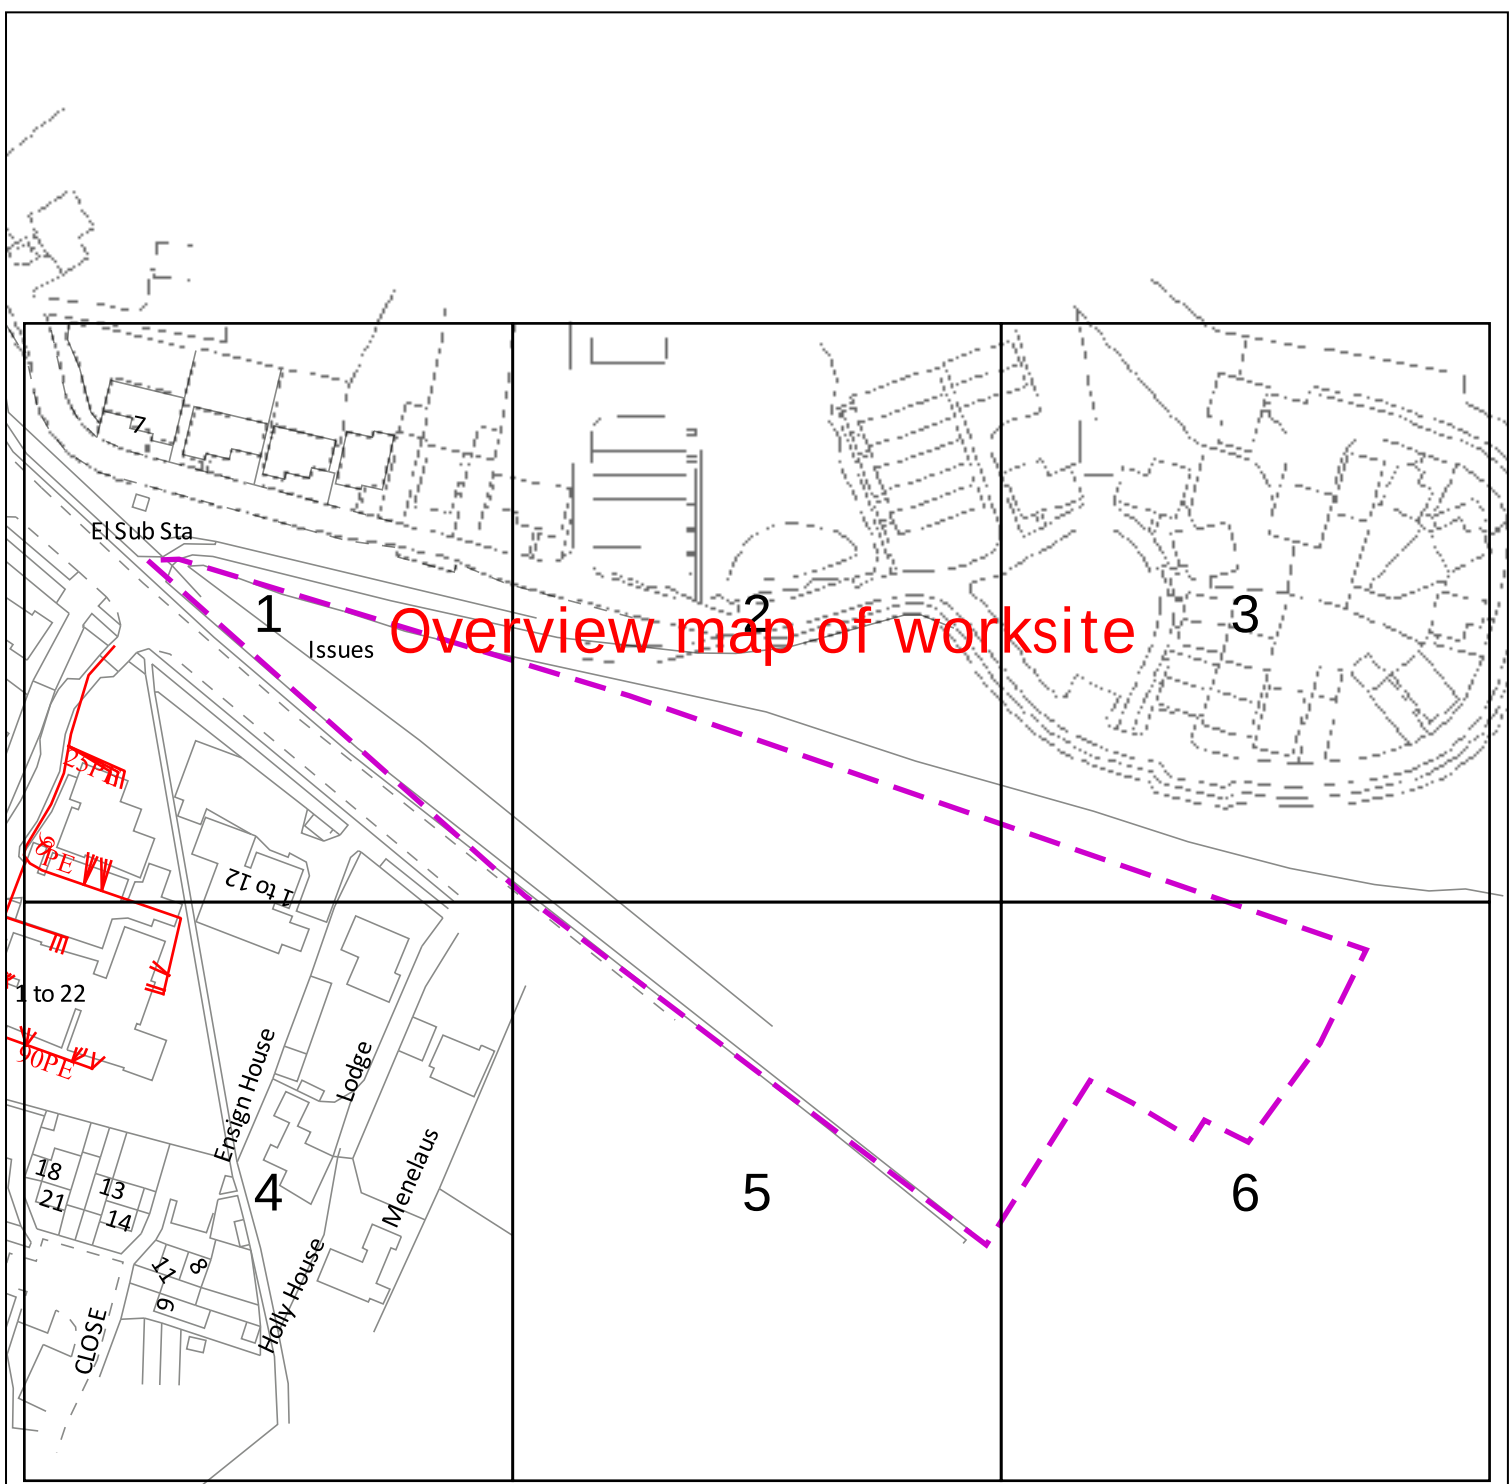


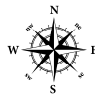

Warning: PDF designed for A4 colour print only with no page scaling

Dig Sites Area:  Line: 		 
Date Requested: 08/05/2024 Job Reference: 33342030 Site Location: 448319 110624 Requested by: Mr Charlie Vallis Your Scheme/Reference: F/24/97312 Scale: 1:1537 (When plotted at A4)		
— LP Main — LP Service - - - MP Main - - - MP Service - - - IP Main	 Valve Closed  Valve Open  CSEP  Pressure Reduction Station  End Closure	 Reducer  Ducting  Gas Supply Point
IMPORTANT NOTICES - This information is given as a guide only and its accuracy cannot be guaranteed - The plan only shows pipes owned by SSE Utility Solutions Limited, Indigo Pipelines Limited - Service pipes etc. may not be shown but their presence should be anticipated - You must use safe digging practices in accordance with H5(G)47 to establish the actual position of mains, services and other apparatus before any mechanical excavation is used - It is your responsibility to ensure this information is provided to all persons working near our plant - If in doubt call the SSE Enterprise Dial Before You Dig team on 0345 070 7386 Please note: If you have overlaps or misalignments between base maps that make it difficult to understand please contact DBYDEnterpriseEnquiries@sse.com or call 0345 070 7386		
Crown Copyright. © - Reproduced by permission of Ordnance Survey on behalf of HMSO, and database right 2019. All rights reserved. Ordnance Survey Licence number 100030994 (ESRI) and 100048660 (direct). Plans generated by DigSAFE Pro™ software provided by LinesearchbeforeUdig.		

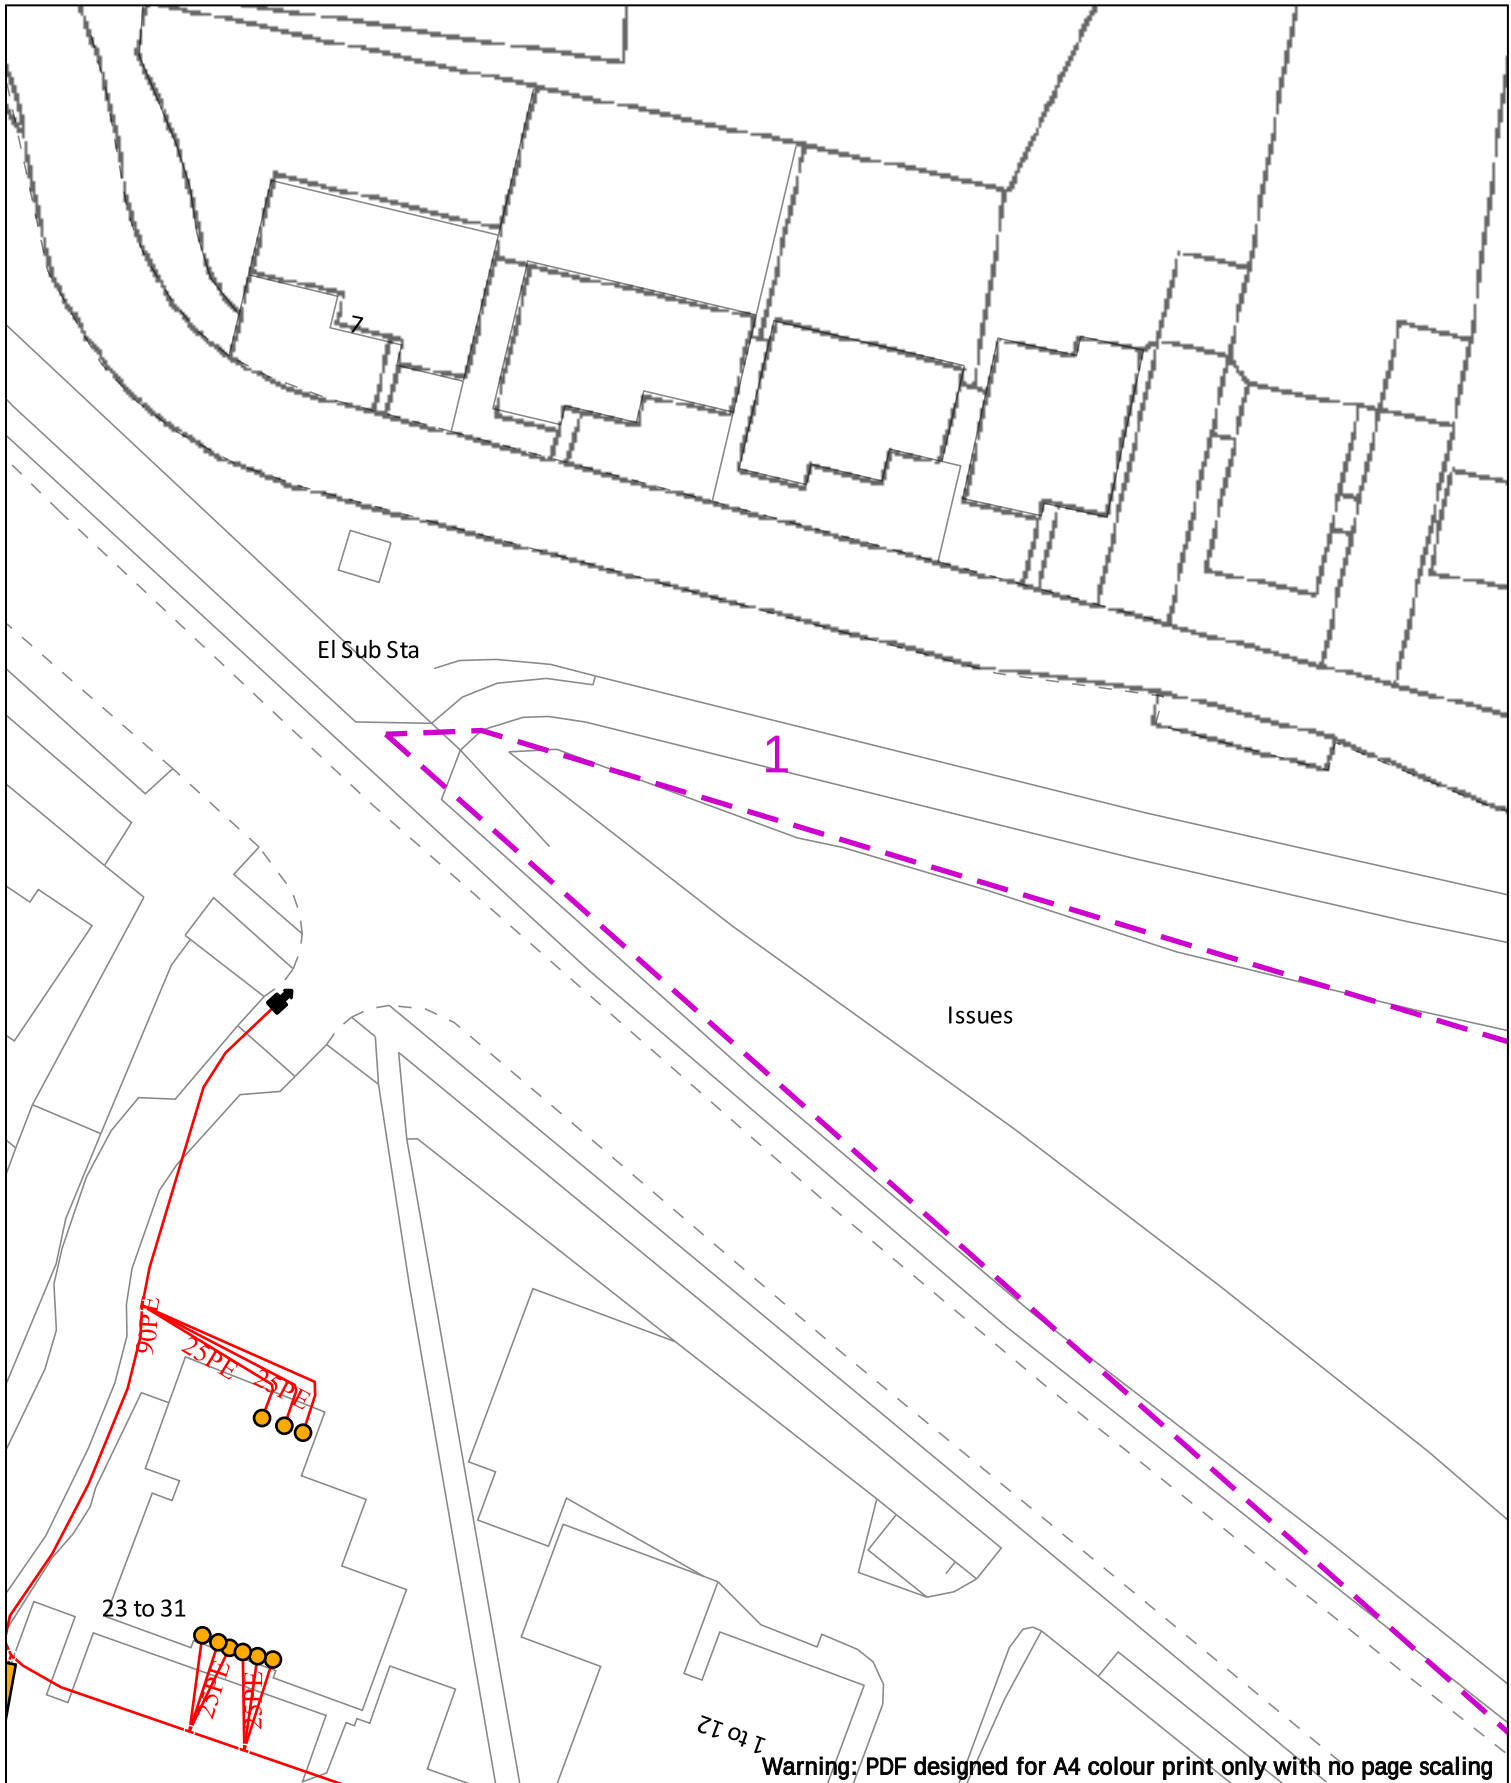

0 20m

Dig Sites

Area:

Line:

Date Requested: 08/05/2024

Job Reference: 33342030

Site Location: 448319 110624

Requested by: Mr Charlie Vallis

Your Scheme/Reference: F/24/97312

LP Main

LP Service

MP Main

MP Service

IP Main

Valve Closed

Valve Open

CSEP

Pressure Reduction Station

End Closure

Reducer

Ducting

Gas Supply Point

W

N

E

S

Indigo Pipelines Ltd.

Registered Office:

Loddon Reach,

Reading Road,

Arborfield,

Reading,

Berkshire, RG2 9HU

Scale: 1:500 (When plotted at A4)


IMPORTANT NOTICES

- This information is given as a guide only and its accuracy cannot be guaranteed
- The plan only shows pipes owned by SSE Utility Solutions Limited, Indigo Pipelines Limited
- Service pipes etc. may not be shown but their presence should be anticipated
- You must use safe digging practices in accordance with H5(G)47 to establish the actual position of mains, services and other apparatus before any mechanical excavation is used
- It is your responsibility to ensure this information is provided to all persons working near our plant
- If in doubt call the SSE Enterprise Dial Before You Dig team on 0345 070 7386

Please note: If you have overlaps or misalignments between base maps that make it difficult to understand please contact DBYDEnterpriseEnquiries@sse.com or call 0345 070 7386

Crown Copyright. © - Reproduced by permission of Ordnance Survey on behalf of HMSO, and database right 2019. All rights reserved.

Ordnance Survey Licence number 100030994 (ESRI) and 100048660 (direct). Plans generated by DigSAFE Pro™ software provided by LinesearchbeforeUdig.

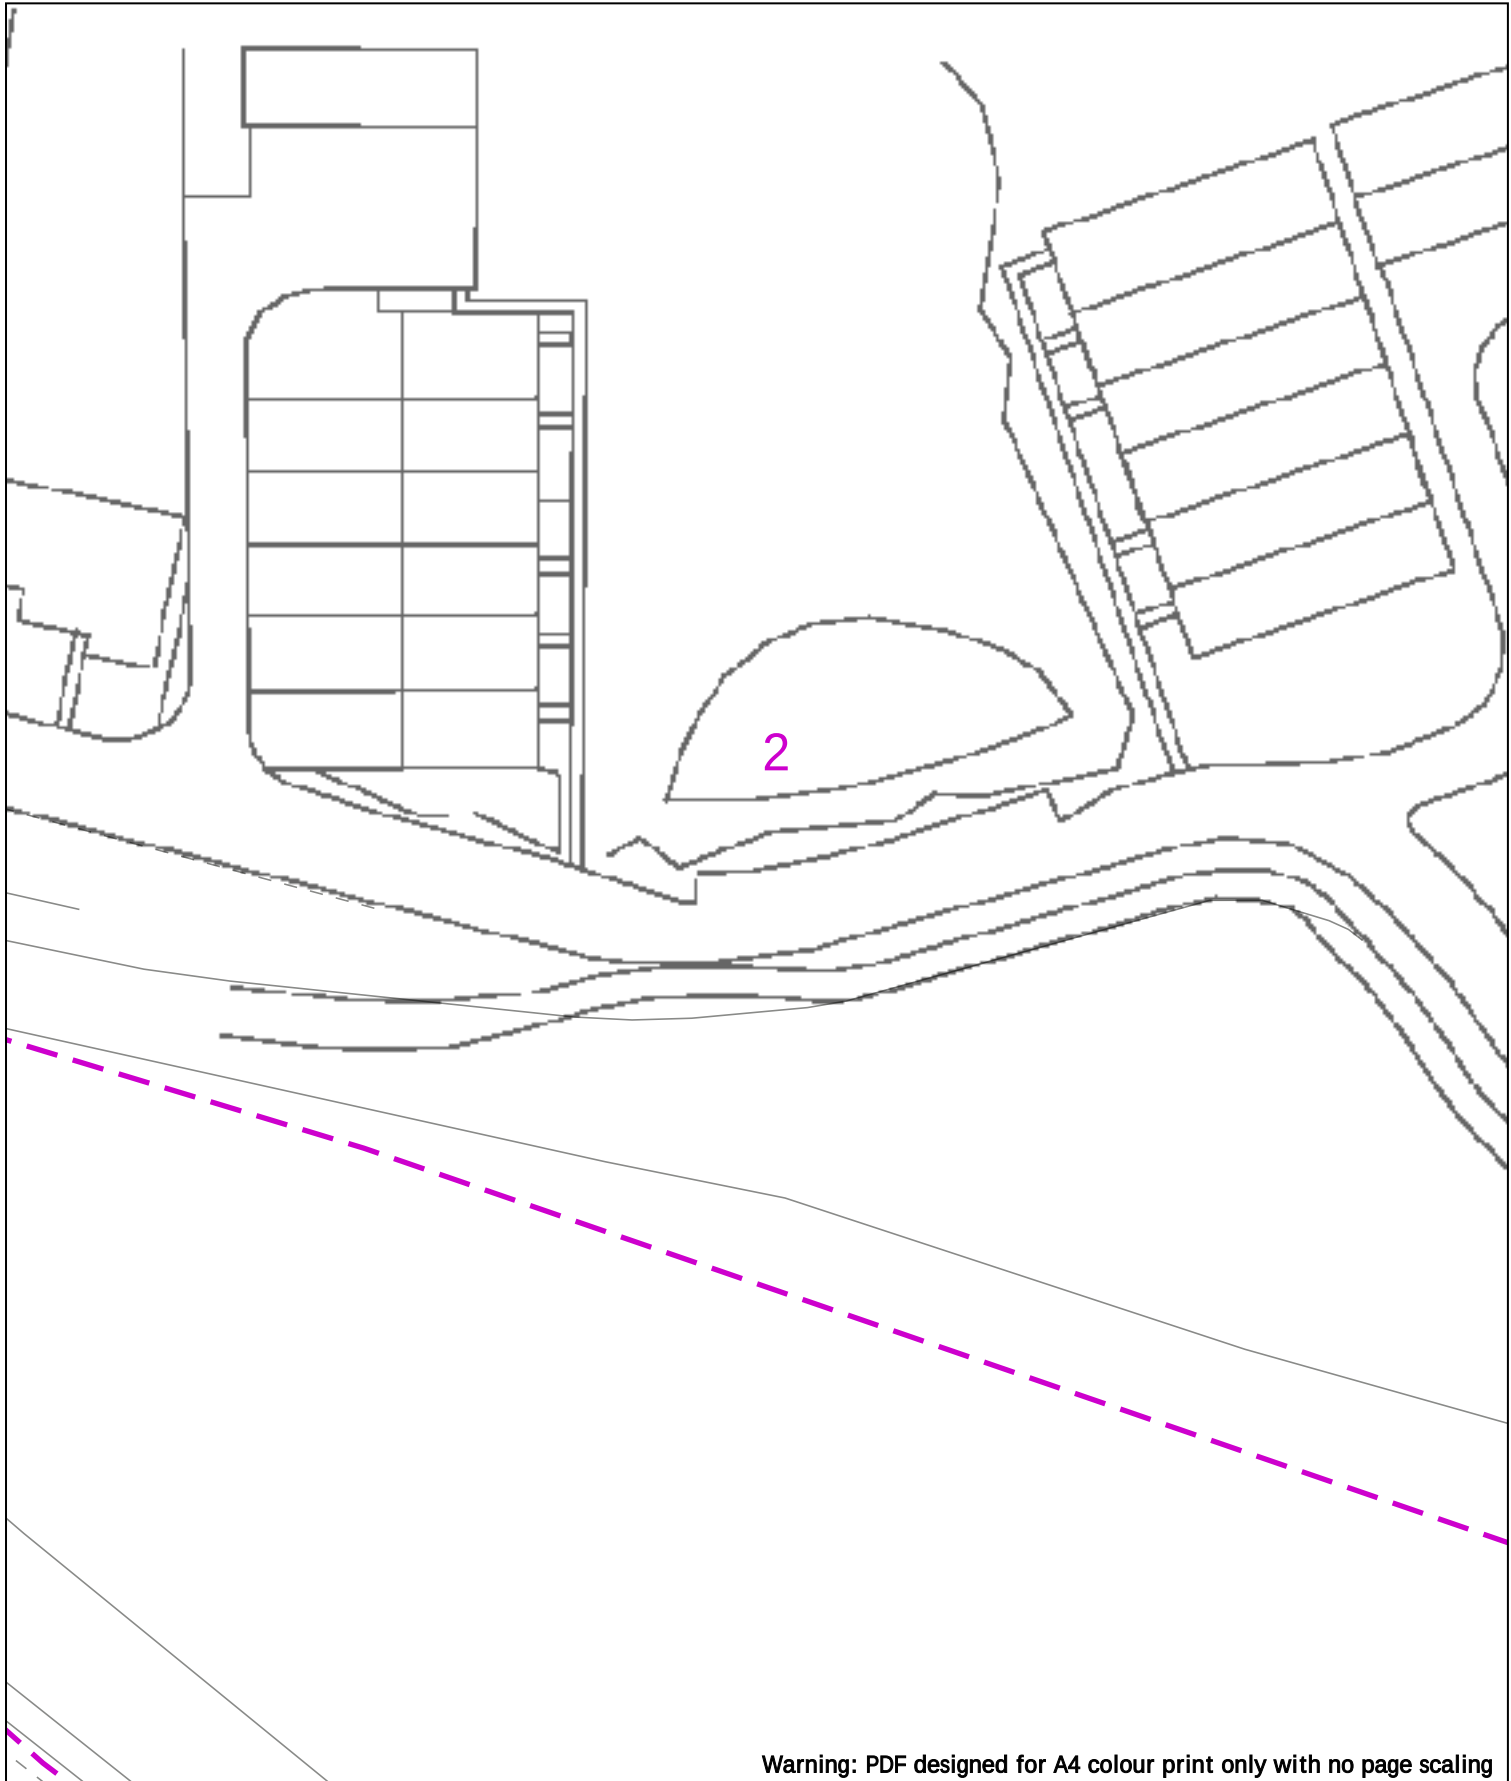

Warning: PDF designed for A4 colour print only with no page scaling

020m

Dig Sites

Area:

Line:

Date Requested: 08/05/2024

Job Reference: 33342030

Site Location: 448319 110624

Requested by: Mr Charlie Vallis

Your Scheme/Reference: F/24/97312

LP Main

LP Service

MP Main

MP Service

IP Main

Valve Closed

Valve Open

CSEP

Pressure Reduction Station

End Closure

IMPORTANT NOTICES

- This information is given as a guide only and its accuracy cannot be guaranteed
- The plan only shows pipes owned by SSE Utility Solutions Limited, Indigo Pipelines Limited
- Service pipes etc. may not be shown but their presence should be anticipated
- You must use safe digging practices in accordance with H5(G)47 to establish the actual position of mains, services and other apparatus before any mechanical excavation is used
- It is your responsibility to ensure this information is provided to all persons working near our plant
- If in doubt call the SSE Enterprise Dial Before You Dig team on 0345 070 7386

Please note: If you have overlaps or misalignments between base maps that make it difficult to understand please contact DBYDEnterpriseEnquiries@sse.com or call 0345 070 7386

Indigo Pipelines Ltd.

Registered Office:

Loddon Reach,

Reading Road,

Arborfield,


Reading,

Berkshire, RG2 9HU

Scale: 1:500 (When plotted at A4)

Crown Copyright. © - Reproduced by permission of Ordnance Survey on behalf of HMSO, and database right 2019. All rights reserved.

Ordnance Survey Licence number 100030994 (ESRI) and 100048660 (direct). Plans generated by DigSAFE Pro™ software provided by LinesearchbeforeUdig.

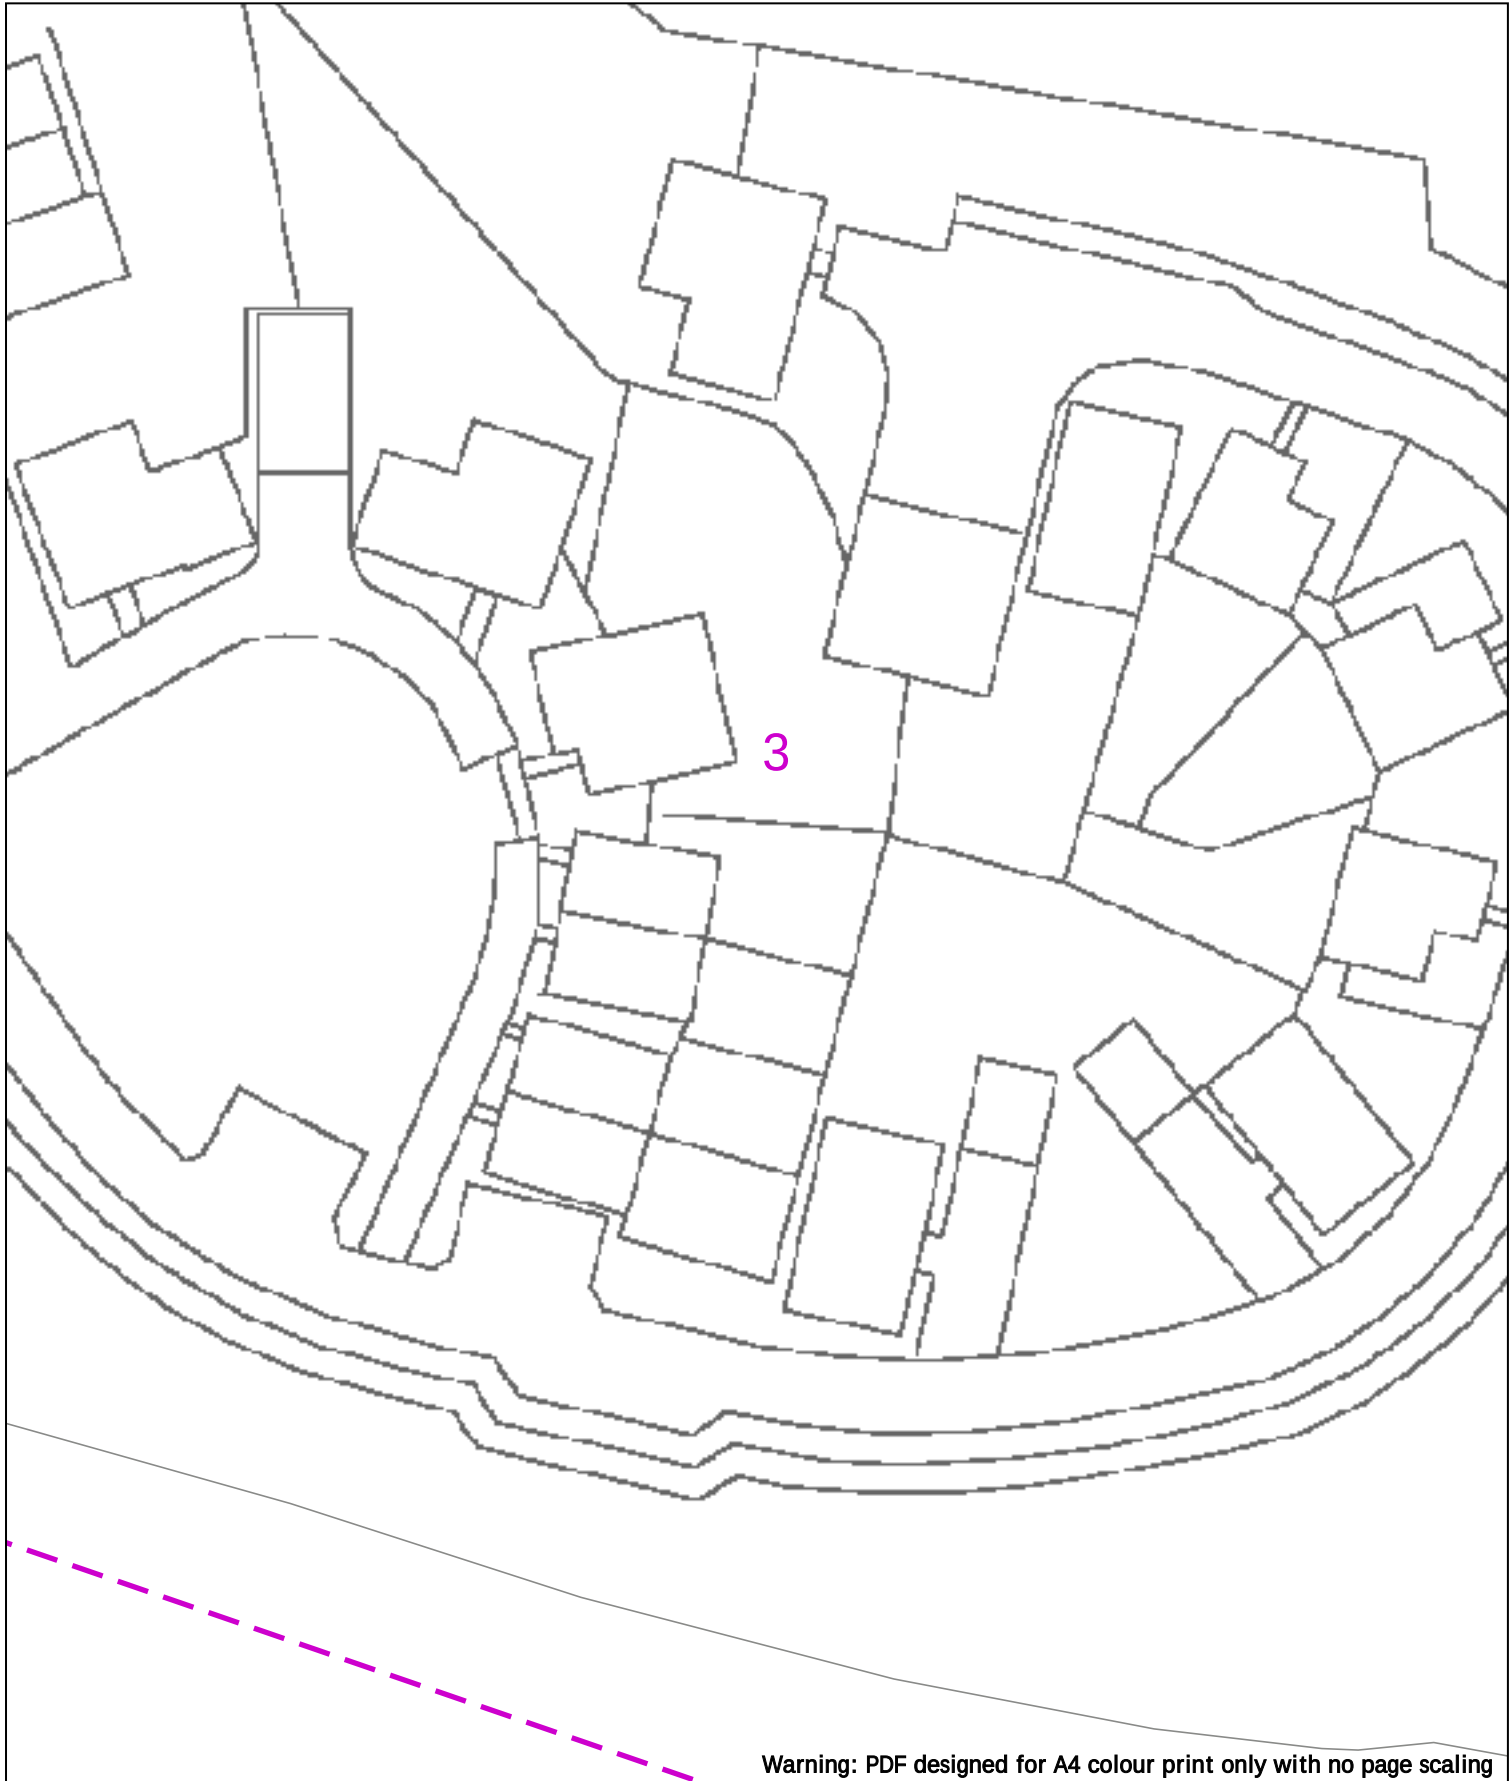

020m

Dig Sites

Area:

Line:

Date Requested: 08/05/2024

Job Reference: 33342030

Site Location: 448319 110624

Requested by: Mr Charlie Vallis

Your Scheme/Reference: F/24/97312

LP Main

LP Service

MP Main

MP Service

IP Main

Valve Closed

Valve Open

CSEP

Pressure Reduction Station

End Closure

Reducer

Ducting

Gas Supply Point

indigo pipelines

Indigo Pipelines Ltd.

Registered Office:

Loddon Reach,

Reading Road,

Arborfield,

Reading,

Berkshire, RG2 9HU

Scale: 1:500 (When plotted at A4)


IMPORTANT NOTICES

- This information is given as a guide only and its accuracy cannot be guaranteed
- The plan only shows pipes owned by SSE Utility Solutions Limited, Indigo Pipelines Limited
- Service pipes etc. may not be shown but their presence should be anticipated
- You must use safe digging practices in accordance with H5(G)47 to establish the actual position of mains, services and other apparatus before any mechanical excavation is used
- It is your responsibility to ensure this information is provided to all persons working near our plant
- If in doubt call the SSE Enterprise Dial Before You Dig team on 0345 070 7386

Please note: If you have overlaps or misalignments between base maps that make it difficult to understand please contact DBYDEnterpriseEnquiries@sse.com or call 0345 070 7386

Crown Copyright. © - Reproduced by permission of Ordnance Survey on behalf of HMSO, and database right 2019. All rights reserved.

Ordnance Survey Licence number 100030994 (ESRI) and 100048660 (direct). Plans generated by DigSAFE Pro™ software provided by LinesearchbeforeUdig.

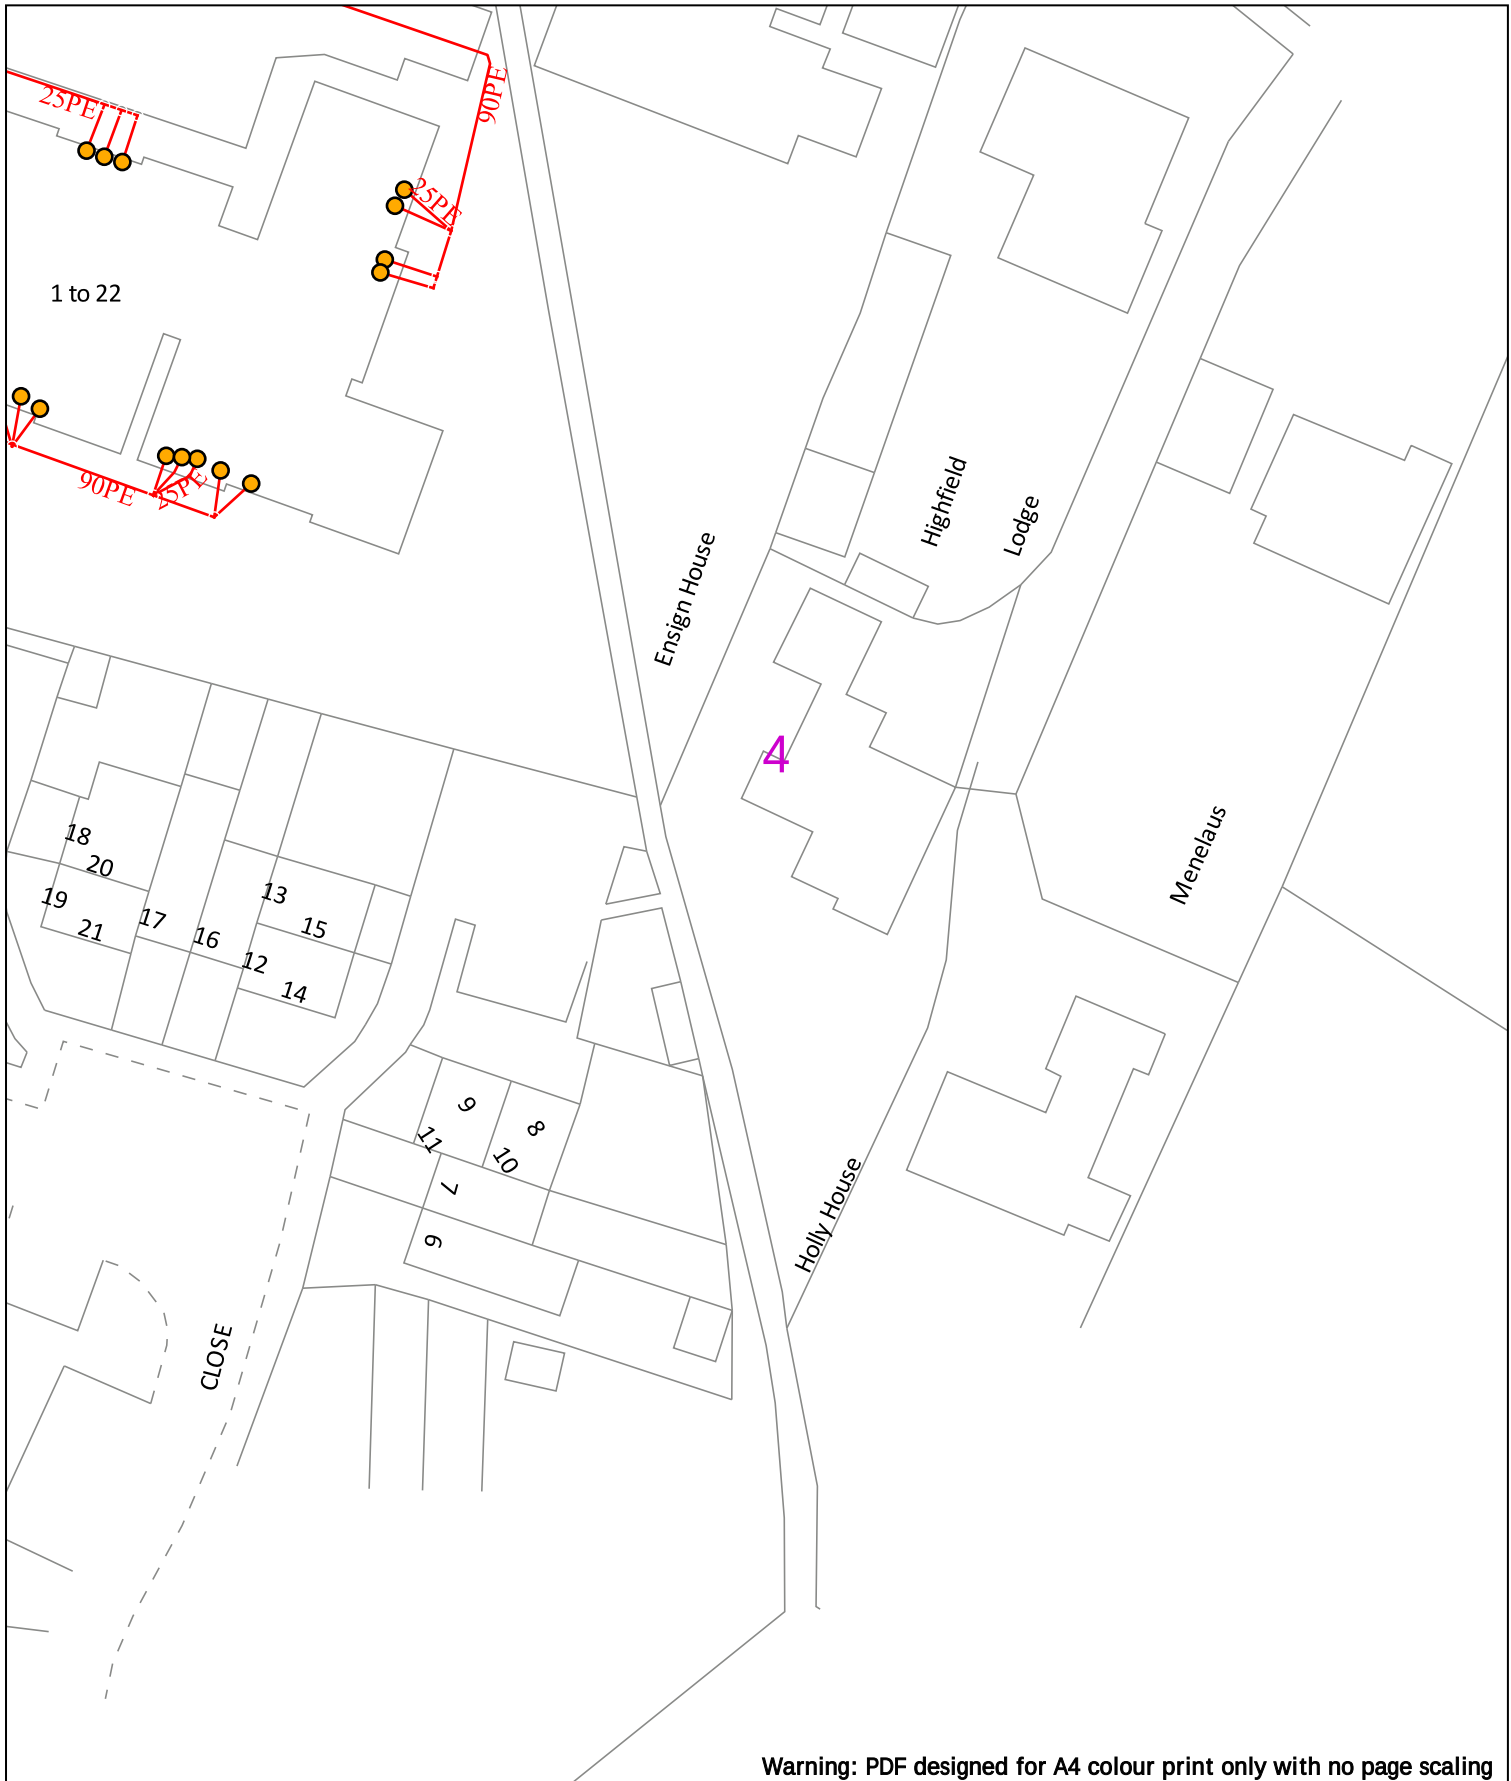

Warning: PDF designed for A4 colour print only with no page scaling

020m

Dig Sites

Area:

Line:

Date Requested: 08/05/2024

Job Reference: 33342030

Site Location: 448319 110624

Requested by: Mr Charlie Vallis

Your Scheme/Reference: F/24/97312

LP Main

LP Service

MP Main

MP Service

IP Main

Valve Closed

Valve Open

CSEP

Pressure Reduction Station

End Closure

Reducer

Ducting

Gas Supply Point

indigo pipelines

Indigo Pipelines Ltd.

Registered Office:

Loddon Reach,

Reading Road,

Arborfield,

Reading,

Berkshire, RG2 9HU

Scale: 1:500 (When plotted at A4)


IMPORTANT NOTICES

- This information is given as a guide only and its accuracy cannot be guaranteed
- The plan only shows pipes owned by SSE Utility Solutions Limited, Indigo Pipelines Limited
- Service pipes etc. may not be shown but their presence should be anticipated
- You must use safe digging practices in accordance with H5(G)47 to establish the actual position of mains, services and other apparatus before any mechanical excavation is used
- It is your responsibility to ensure this information is provided to all persons working near our plant
- If in doubt call the SSE Enterprise Dial Before You Dig team on 0345 070 7386

Please note: If you have overlaps or misalignments between base maps that make it difficult to understand please contact DBYDEnterpriseEnquiries@sse.com or call 0345 070 7386

Crown Copyright. © - Reproduced by permission of Ordnance Survey on behalf of HMSO, and database right 2019. All rights reserved.

Ordnance Survey Licence number 100030994 (ESRI) and 100048660 (direct). Plans generated by DigSAFE Pro™ software provided by LinesearchbeforeUdig.

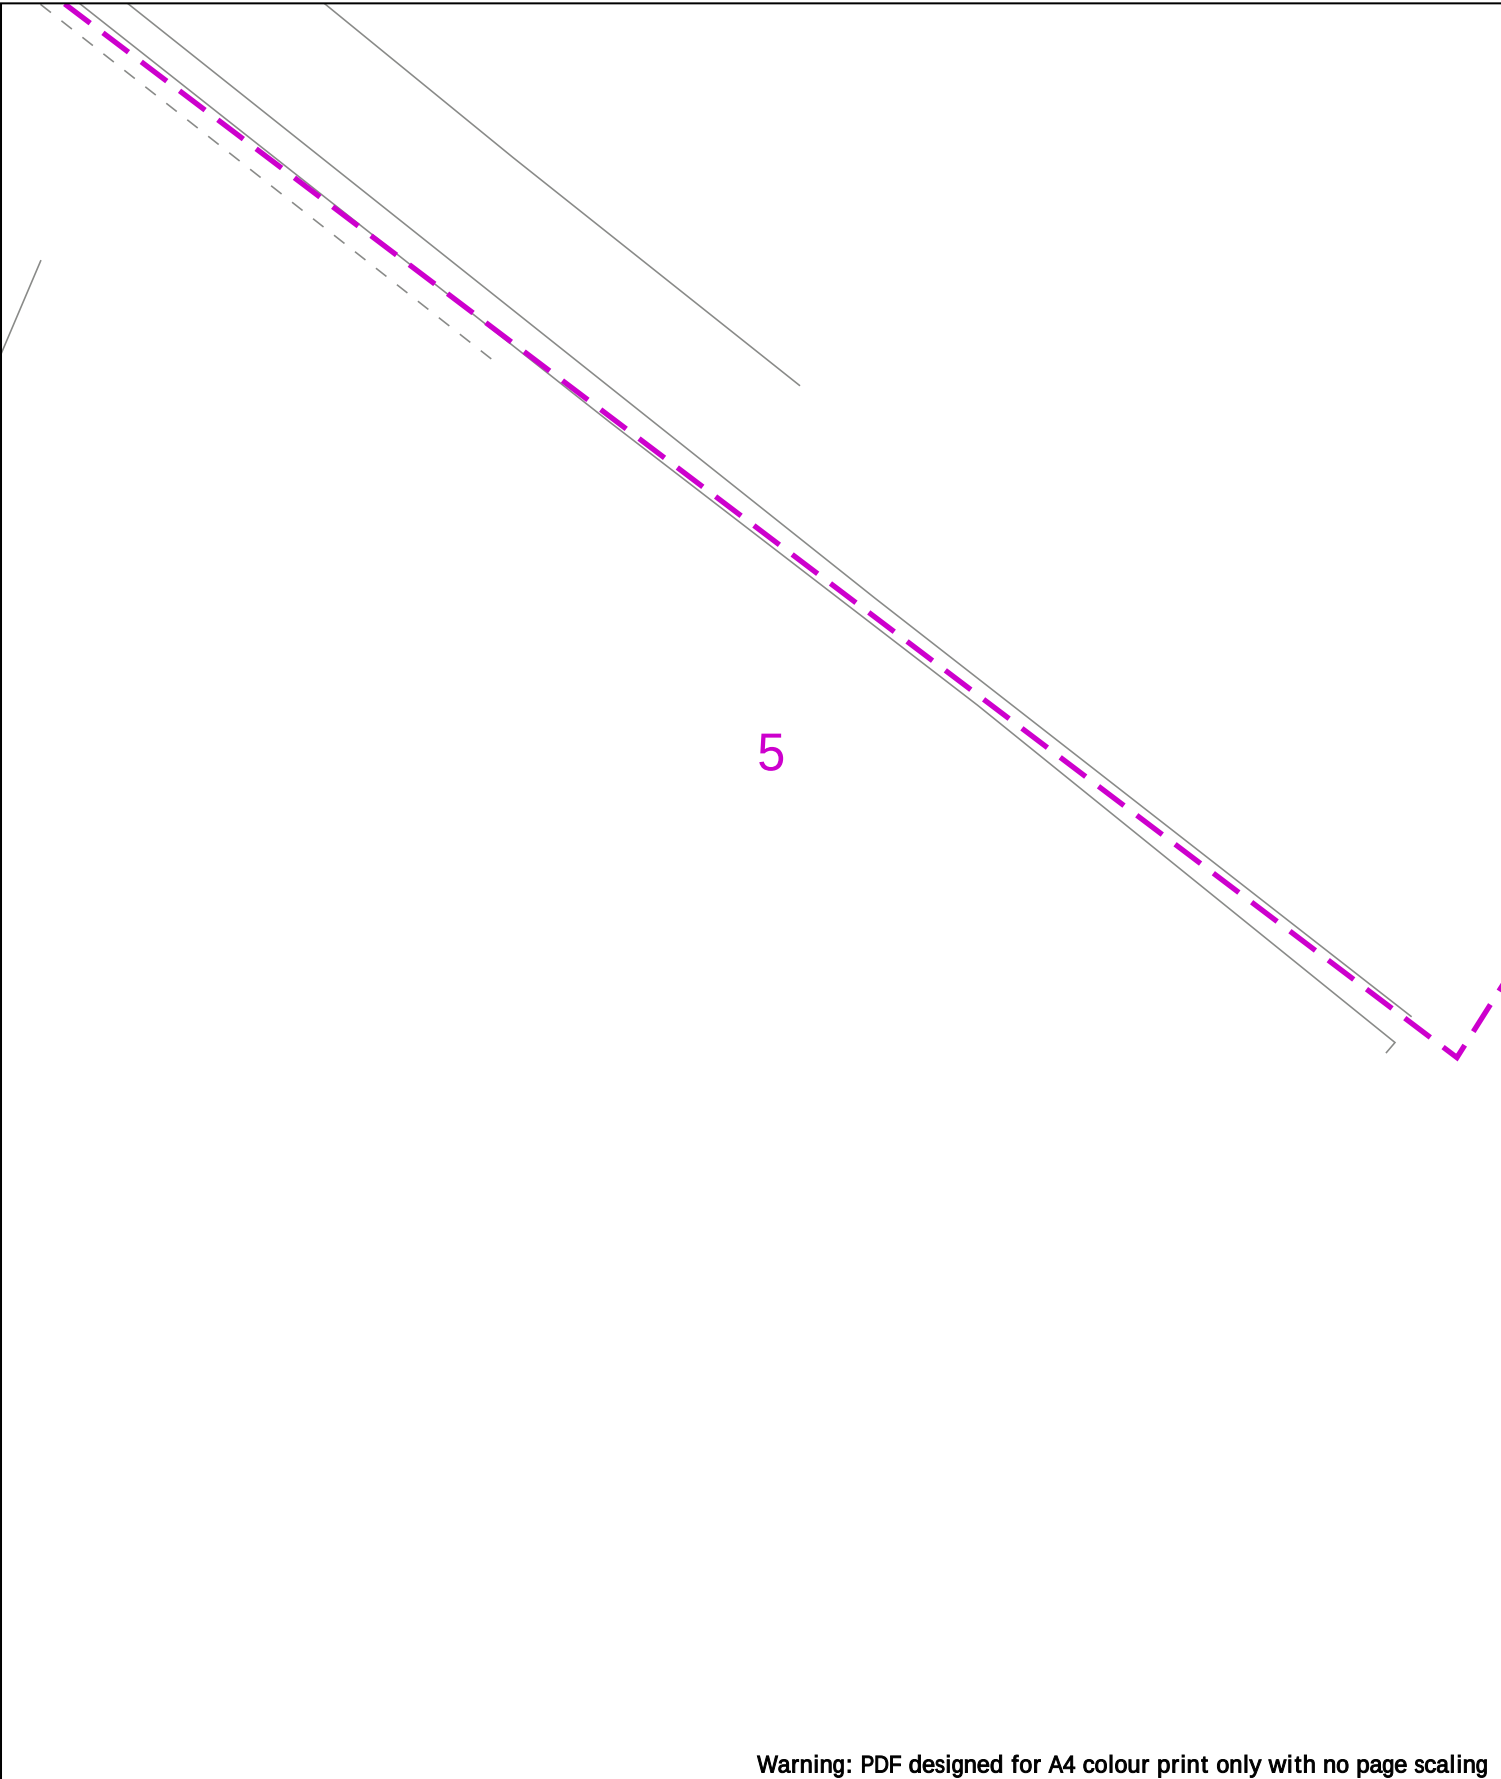

Warning: PDF designed for A4 colour print only with no page scaling

020m Dig Sites

Area: 

Line: 

Date Requested: 08/05/2024

Job Reference: 33342030

Site Location: 448319 110624

Requested by: Mr Charlie Vallis

Your Scheme/Reference: F/24/97312

 LP Main

 LP Service

 MP Main

 MP Service

 IP Main

 Valve Closed

 Valve Open

 CSEP

 Pressure Reduction Station

 End Closure

 Reducer

 Ducting

 Gas Supply Point





Indigo Pipelines Ltd.

Registered Office:

Loddon Reach,

Reading Road,

Arborfield,

Reading,

Berkshire, RG2 9HU

Scale: 1:500 (When plotted at A4)


IMPORTANT NOTICES

- This information is given as a guide only and its accuracy cannot be guaranteed
- The plan only shows pipes owned by SSE Utility Solutions Limited, Indigo Pipelines Limited
- Service pipes etc. may not be shown but their presence should be anticipated
- You must use safe digging practices in accordance with H5(G)47 to establish the actual position of mains, services and other apparatus before any mechanical excavation is used
- It is your responsibility to ensure this information is provided to all persons working near our plant
- If in doubt call the SSE Enterprise Dial Before You Dig team on 0345 070 7386.

Please note: If you have overlaps or misalignments between base maps that make it difficult to understand please contact DBYDEnterpriseEnquiries@sse.com or call 0345 070 7386

Crown Copyright. © - Reproduced by permission of Ordnance Survey on behalf of HMSO, and database right 2019. All rights reserved.

Ordnance Survey Licence number 100030994 (ESRI) and 100048660 (direct). Plans generated by DigSAFE Pro™ software provided by LinesearchbeforeUdig.

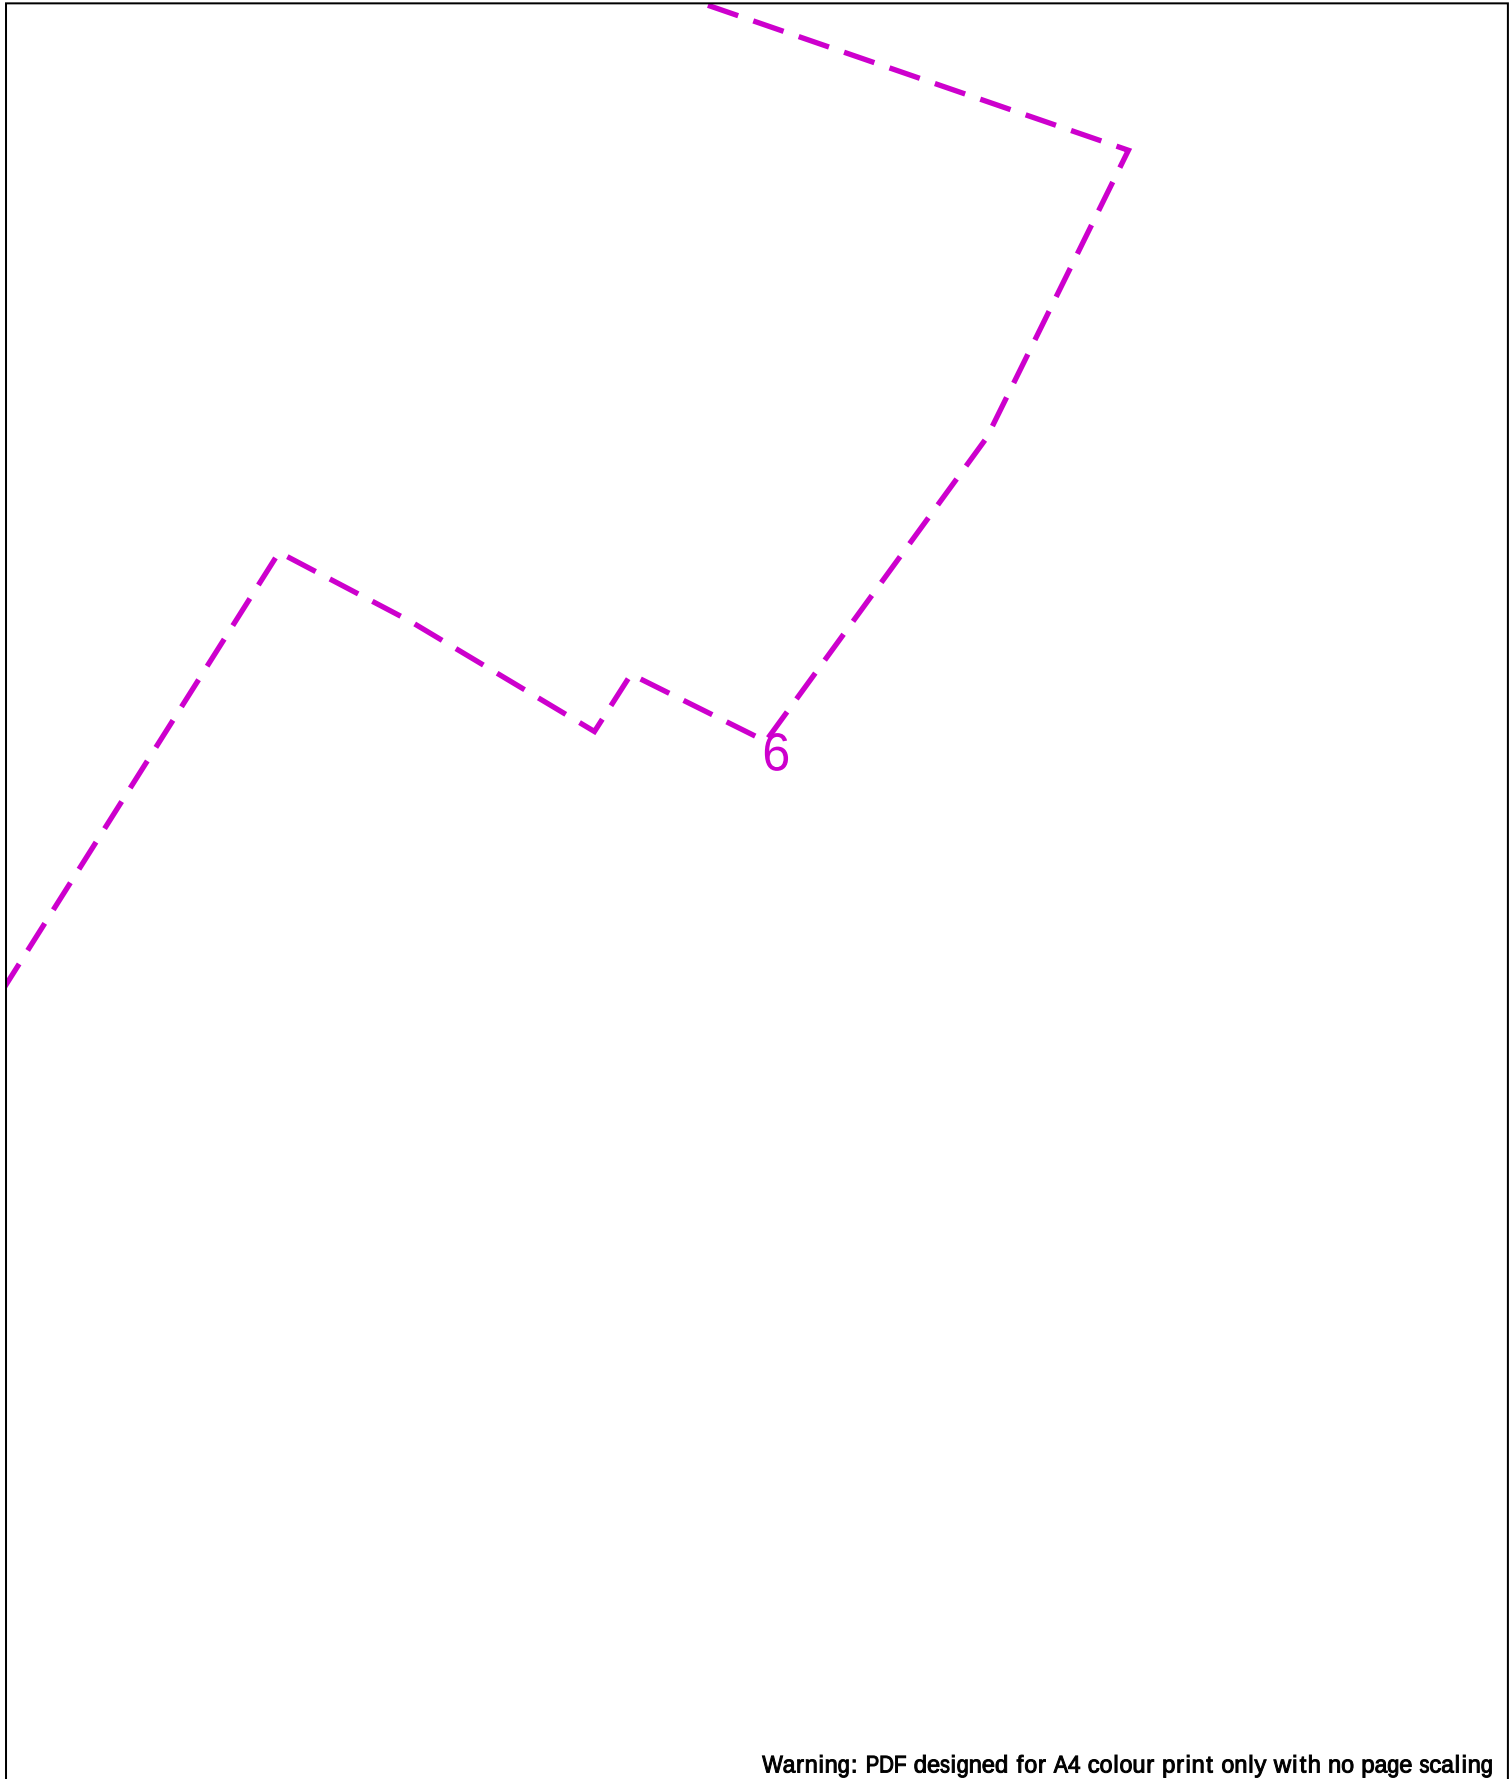

Warning: PDF designed for A4 colour print only with no page scaling

020m Dig Sites

Area:  Line: 

Date Requested: 08/05/2024

Job Reference: 33342030

Site Location: 448319 110624

Requested by: Mr Charlie Vallis

Your Scheme/Reference: F/24/97312

 LP Main

 LP Service

 MP Main

 MP Service

 IP Main

 Valve Closed

 Valve Open

 CSEP

 Pressure Reduction Station

 End Closure

 Reducer

 Ducting

 Gas Supply Point





Indigo Pipelines Ltd.

Registered Office:

Loddon Reach,

Reading Road,

Arborfield,

Reading,

Berkshire, RG2 9HU

Scale: 1:500 (When plotted at A4)

IMPORTANT NOTICES

- This information is given as a guide only and its accuracy cannot be guaranteed
- The plan only shows pipes owned by SSE Utility Solutions Limited, Indigo Pipelines Limited
- Service pipes etc. may not be shown but their presence should be anticipated
- You must use safe digging practices in accordance with H5(G)47 to establish the actual position of mains, services and other apparatus before any mechanical excavation is used
- It is your responsibility to ensure this information is provided to all persons working near our plant
- If in doubt call the SSE Enterprise Dial Before You Dig team on 0345 070 7386.

Please note: If you have overlaps or misalignments between base maps that make it difficult to understand please contact DBYDEnterpriseEnquiries@sse.com or call 0345 070 7386

Crown Copyright. © - Reproduced by permission of Ordnance Survey on behalf of HMSO, and database right 2019. All rights reserved.

Ordnance Survey Licence number 100030994 (ESRI) and 100048660 (direct). Plans generated by DigSAFE Pro™ software provided by LinesearchbeforeUdig.