



Dig Sites Area: --- Line: ---

The quality and accuracy of any print will depend on your printer, your computer and its print settings.  
Measurements scaled from this plan may not match measurements between the same points on the ground.



Date Requested: 08/05/2024  
Job Reference: 33342030  
Site Location: 448319 110624


Requested by: Mr Charlie Vallis  
Your Scheme/Reference: F/24/97312

The information on this document is proprietary and shall not be used, copied, reproduced or disclosed in whole or in part without written consent of Neos Networks. Approximate location only is shown. To determine exact location a trial hole must be dug. Before excavation, please refer to HSG47. Neos Networks accept no liability for errors or omissions.

--- Neos Networks Underground Route **Emergency Number: 0345 305 3337**

Scale: 1:2562 (When plotted at A4)

Registered Office:  
Inveralmond House,  
200 Dunkeld Road,  
Perth, PH1 3AQ

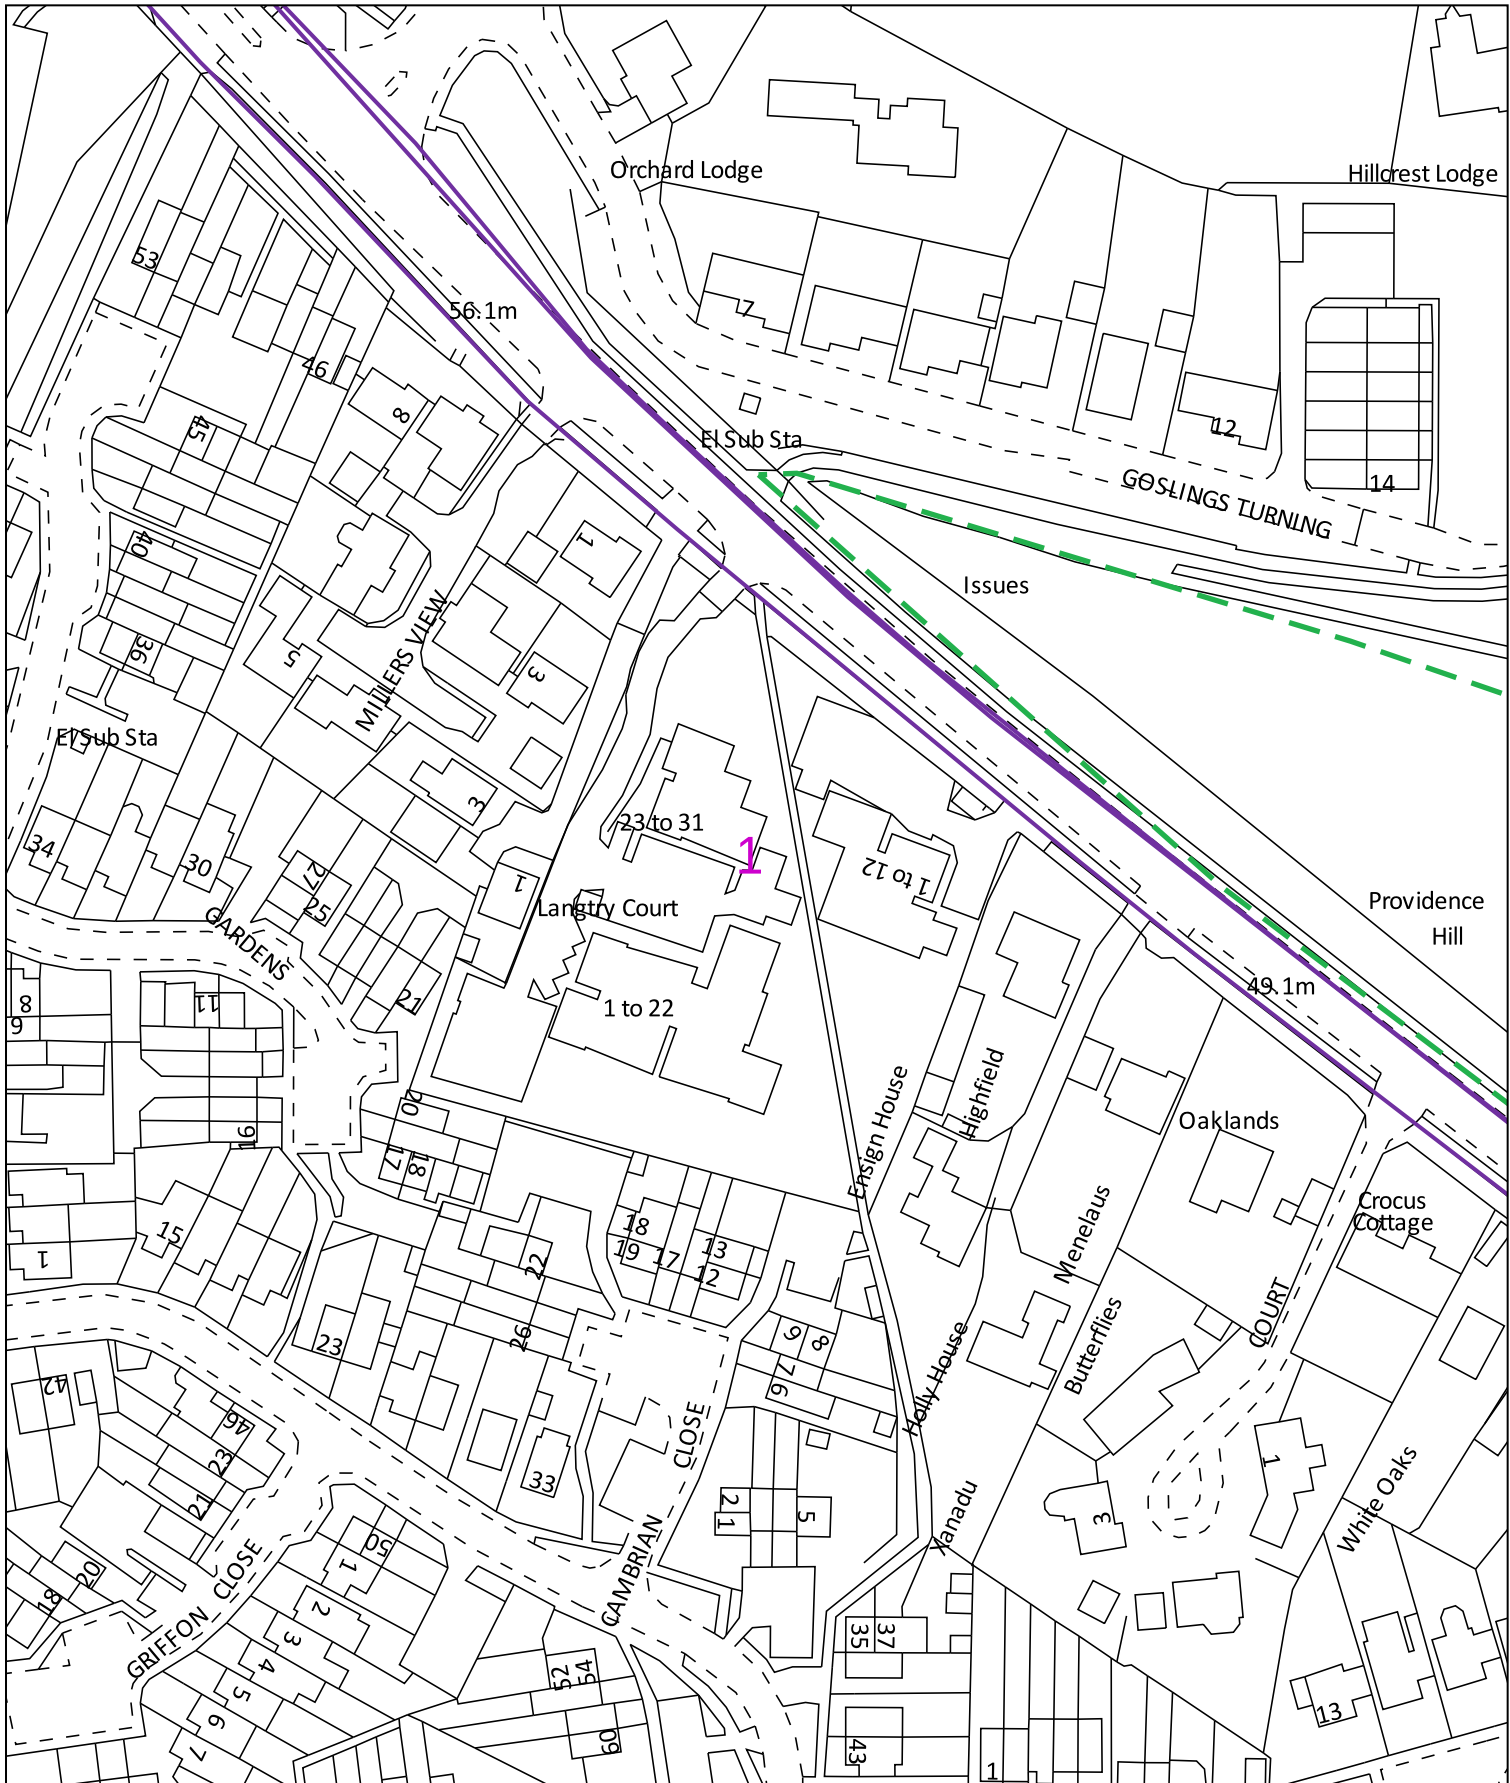

0 50m Dig Sites Area: Line: The quality and accuracy of any print will depend on your printer, your computer and its print settings. Measurements scaled from this plan may not match measurements between the same points on the ground.

Date Requested: 08/05/2024  
Job Reference: 33342030  
Site Location: 448319 110624

Requested by: Mr Charlie Vallis  
Your Scheme/Reference: F/24/97312


The information on this document is proprietary and shall not be used, copied, reproduced or disclosed in whole or in part without written consent of Neos Networks. Approximate location only is shown. To determine exact location a trial hole must be dug. Before excavation, please refer to HSG47. Neos Networks accept no liability for errors or omissions.

Neos Networks Underground Route Emergency Number: 0345 305 3337

Scale: 1:1250 (When plotted at A4)



Registered Office:  
Inveralmond House,  
200 Dunkeld Road,  
Perth, PH1 3AQ

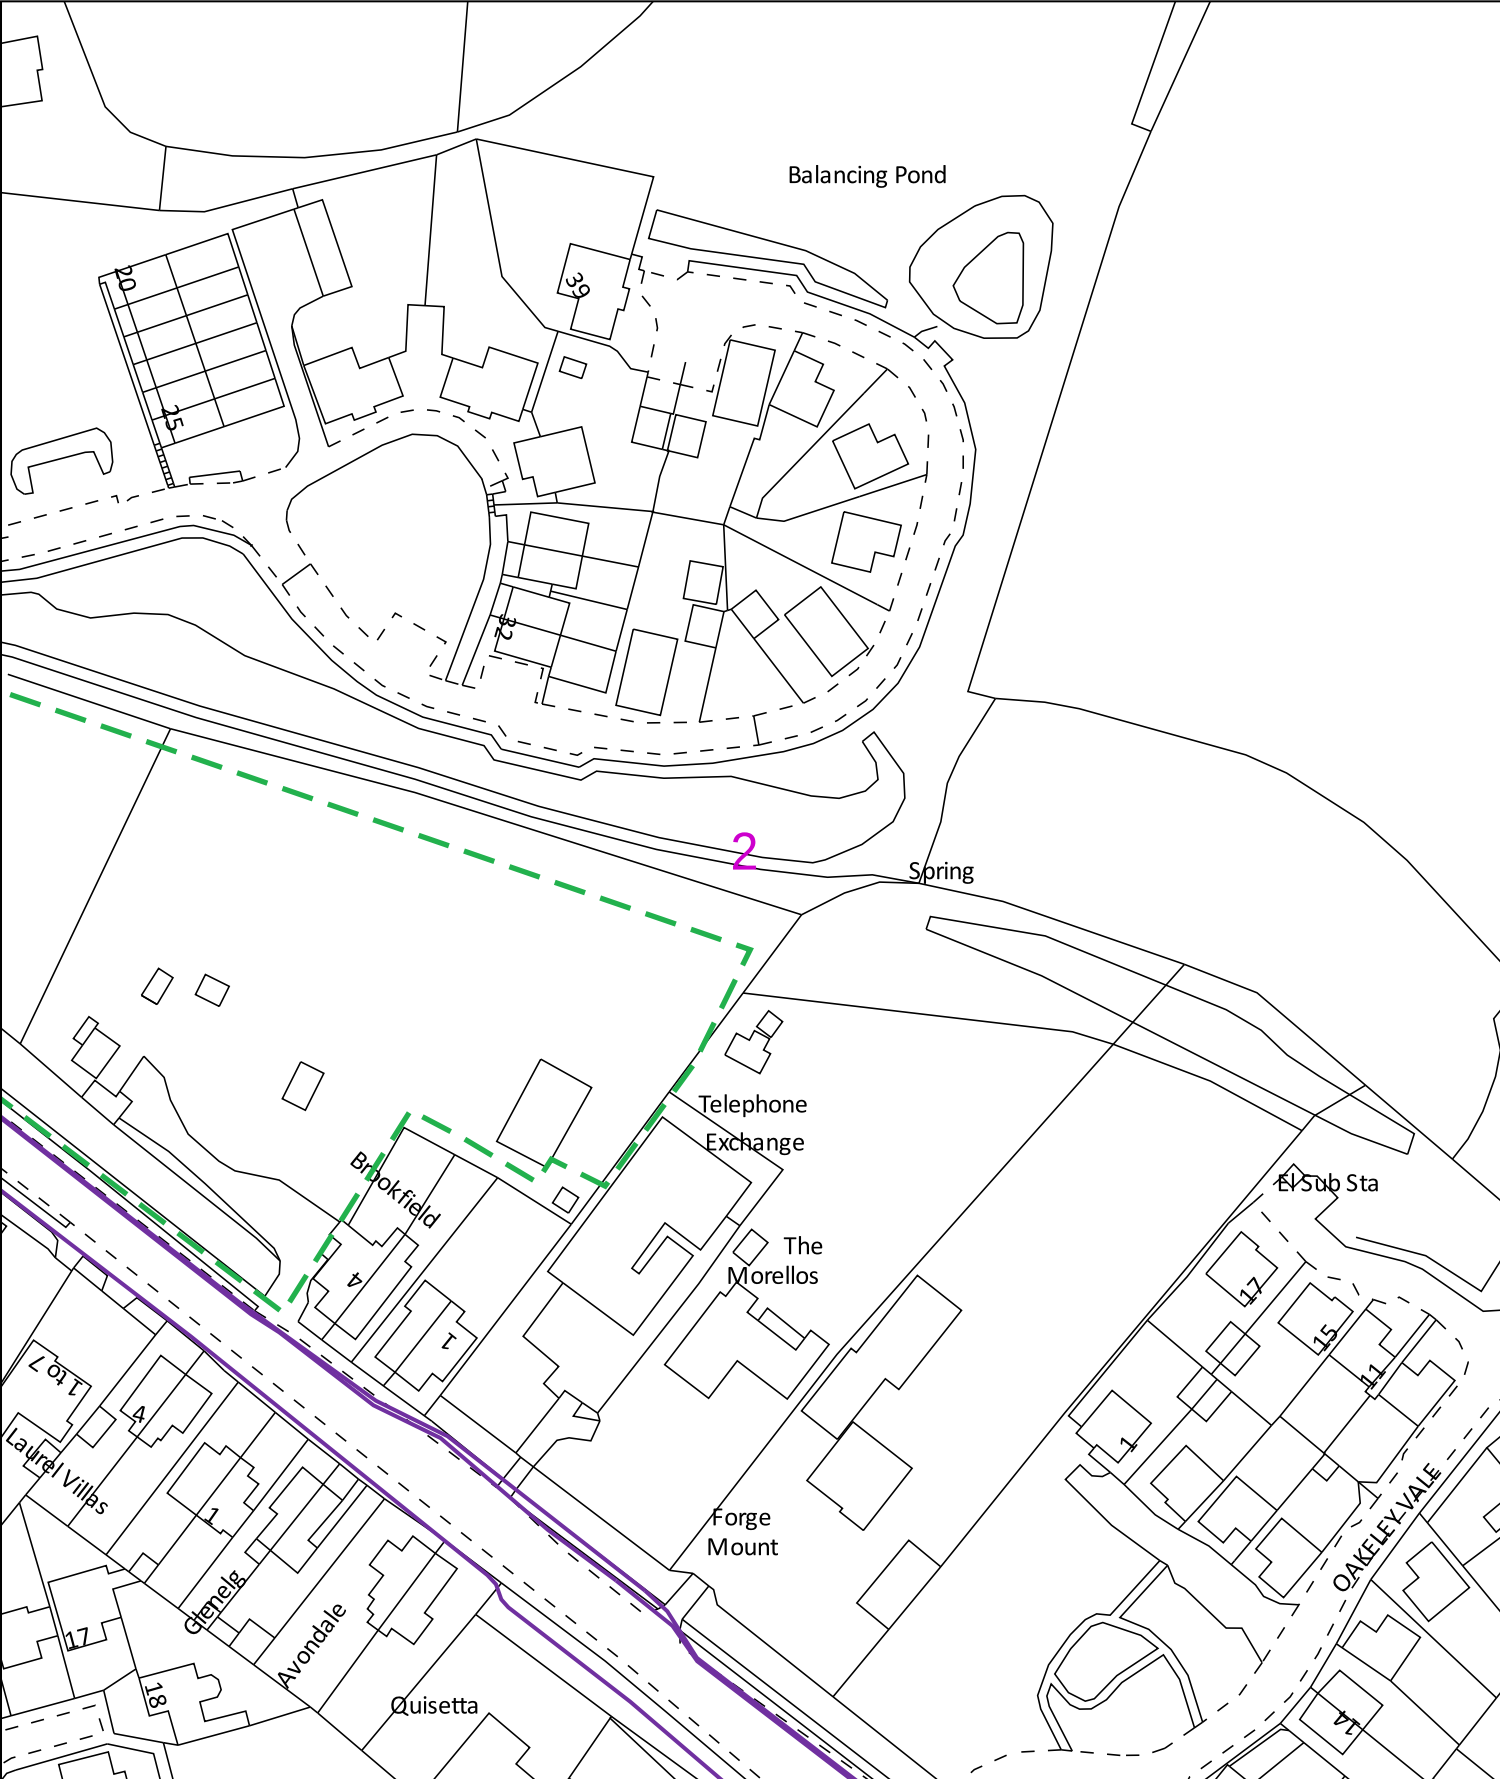

0 50m Dig Sites Area: Line: The quality and accuracy of any print will depend on your printer, your computer and its print settings. Measurements scaled from this plan may not match measurements between the same points on the ground.

Date Requested: 08/05/2024  
Job Reference: 33342030  
Site Location: 448319 110624  
  
Requested by: Mr Charlie Vallis  
Your Scheme/Reference: F/24/97312  
  
Scale: 1:1250 (When plotted at A4)

The information on this document is proprietary and shall not be used, copied, reproduced or disclosed in whole or in part without written consent of Neos Networks. Approximate location only is shown. To determine exact location a trial hole must be dug. Before excavation, please refer to HSG47. Neos Networks accept no liability for errors or omissions.

Neos Networks Underground Route Emergency Number: 0345 305 3337



Registered Office:  
Inveralmond House,  
200 Dunkeld Road,  
Perth, PH1 3AQ