


Applecore PDM Ltd - Location Plan

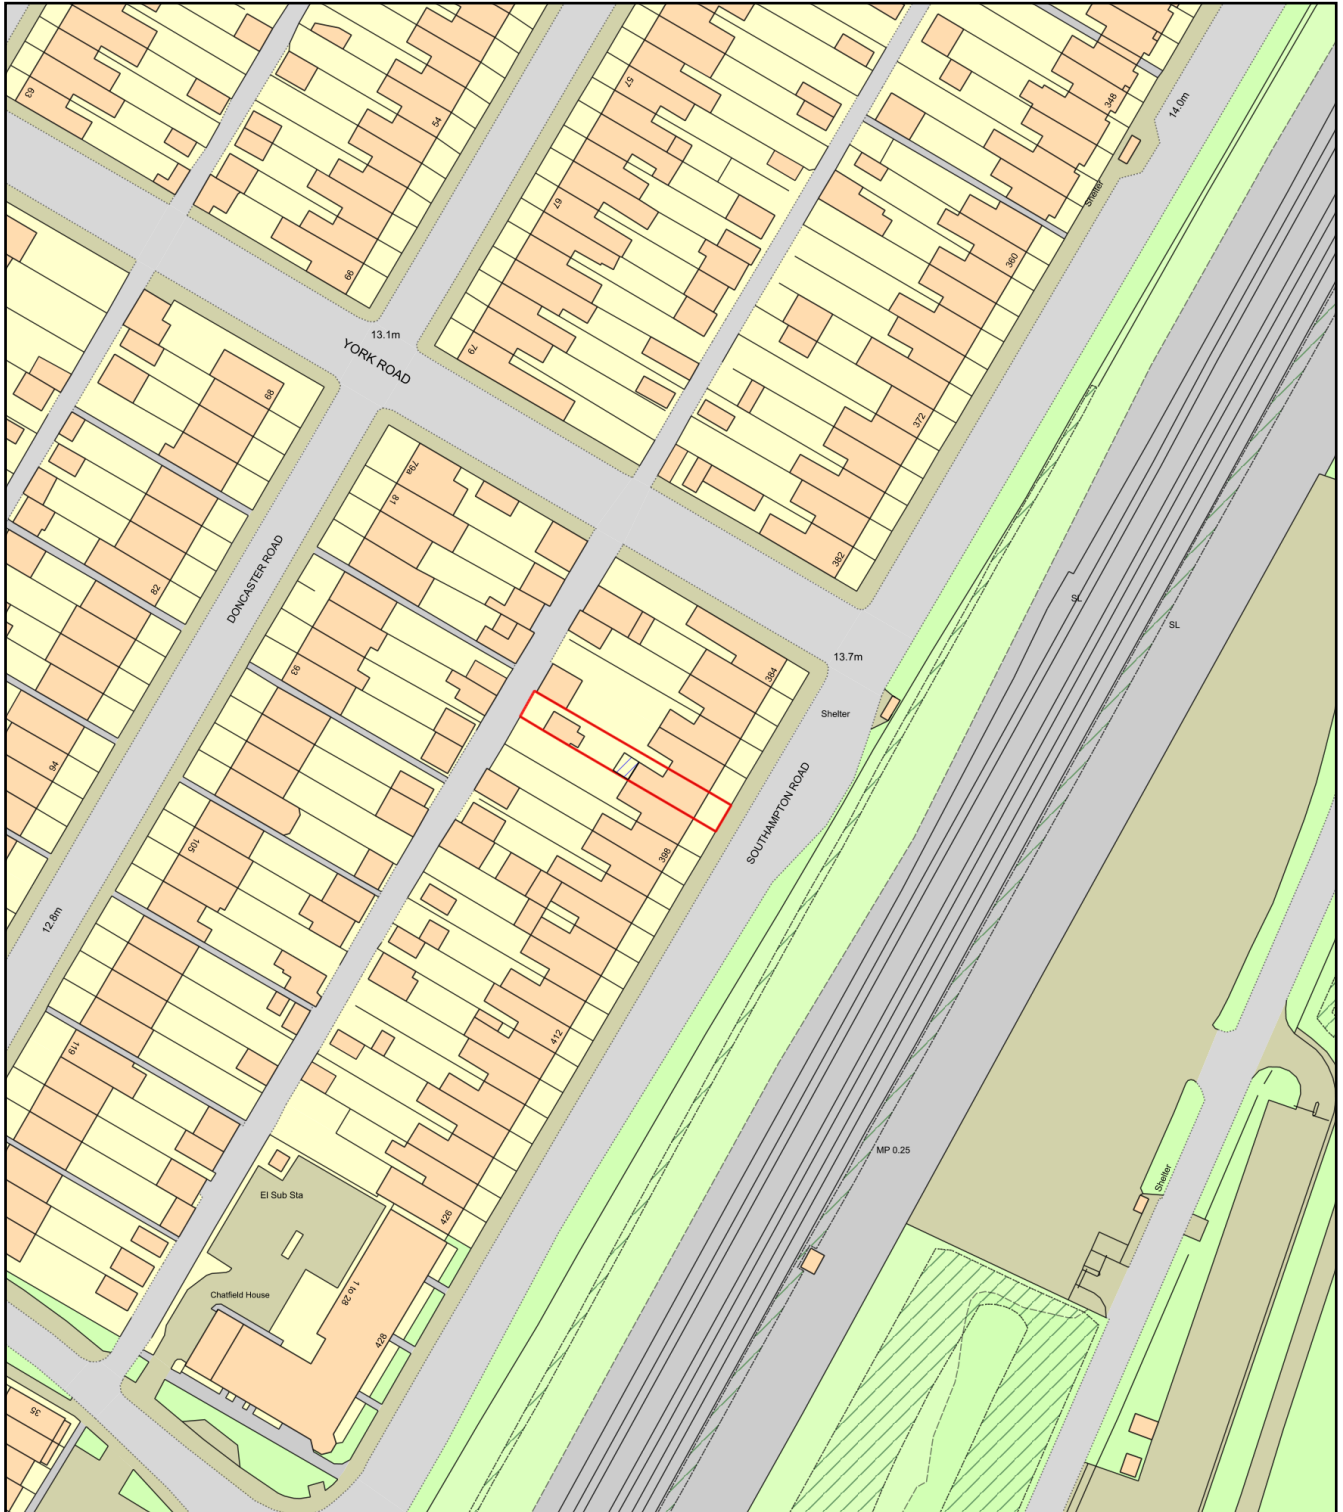

0 50
Metres



Plan Produced for: 394 Southampton Road

Date Produced: 09 May 2024

Plan Reference Number: TQRQM24130142347711

Scale: 1:1250 @ A4

