



Note: All drawings are for planning purposes only, not to be used for building control or construction uses

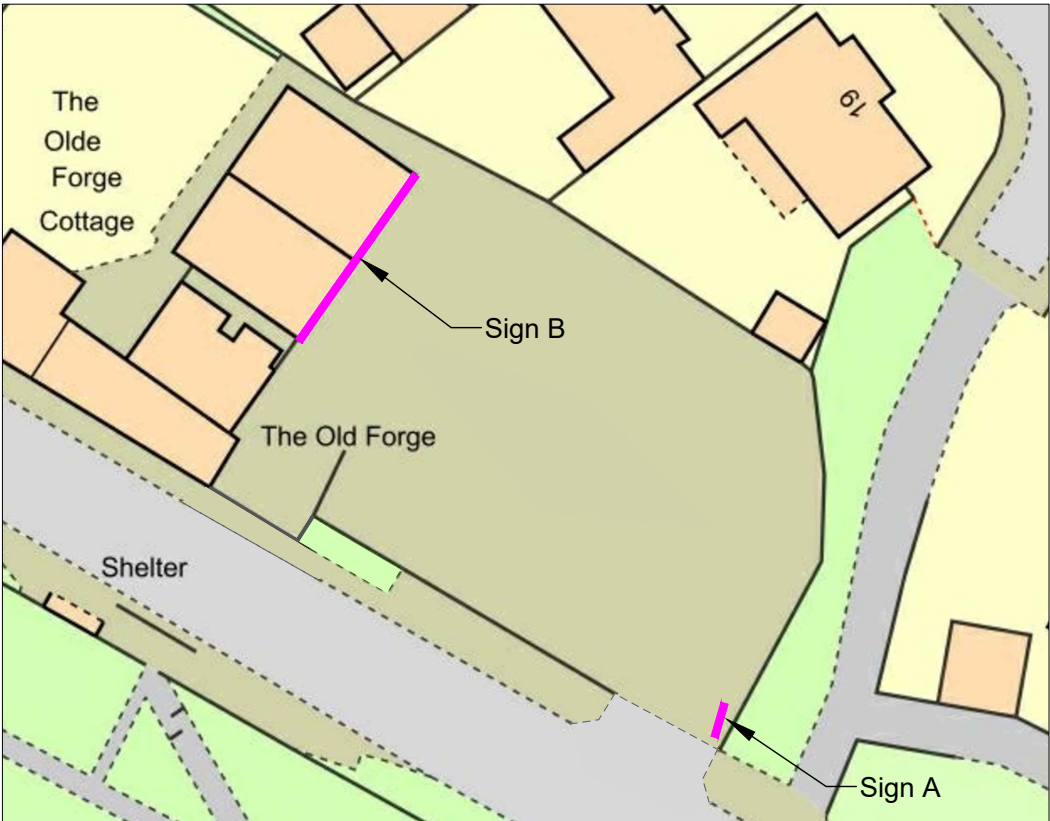

Site block plan
(Scale 1:500)



Sign A: Elevation

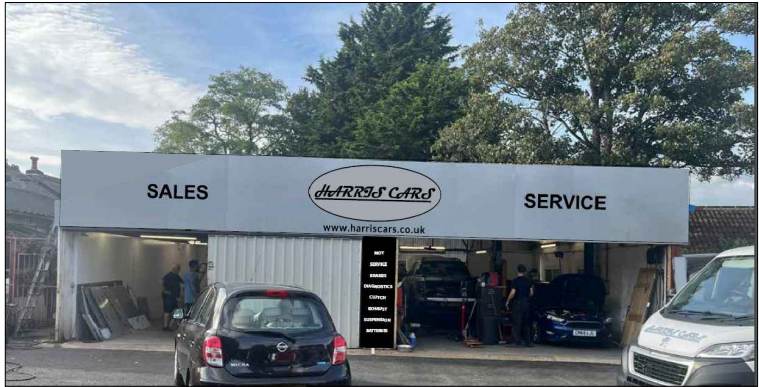

Sign B: Elevation

Client: Harris Cars		
Title: Block and Proposals plan		
Site: Harris Cars, Swaythling Road, West End, Southampton, Hampshire, SO18 3HT		
Date: 10.04.24	Scale: 1:500 @ A4	
Job code: 181HC	Dwg No: 003	Rev: