
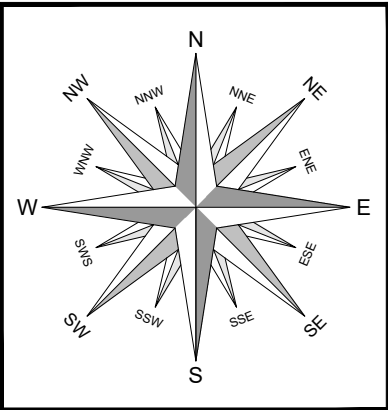


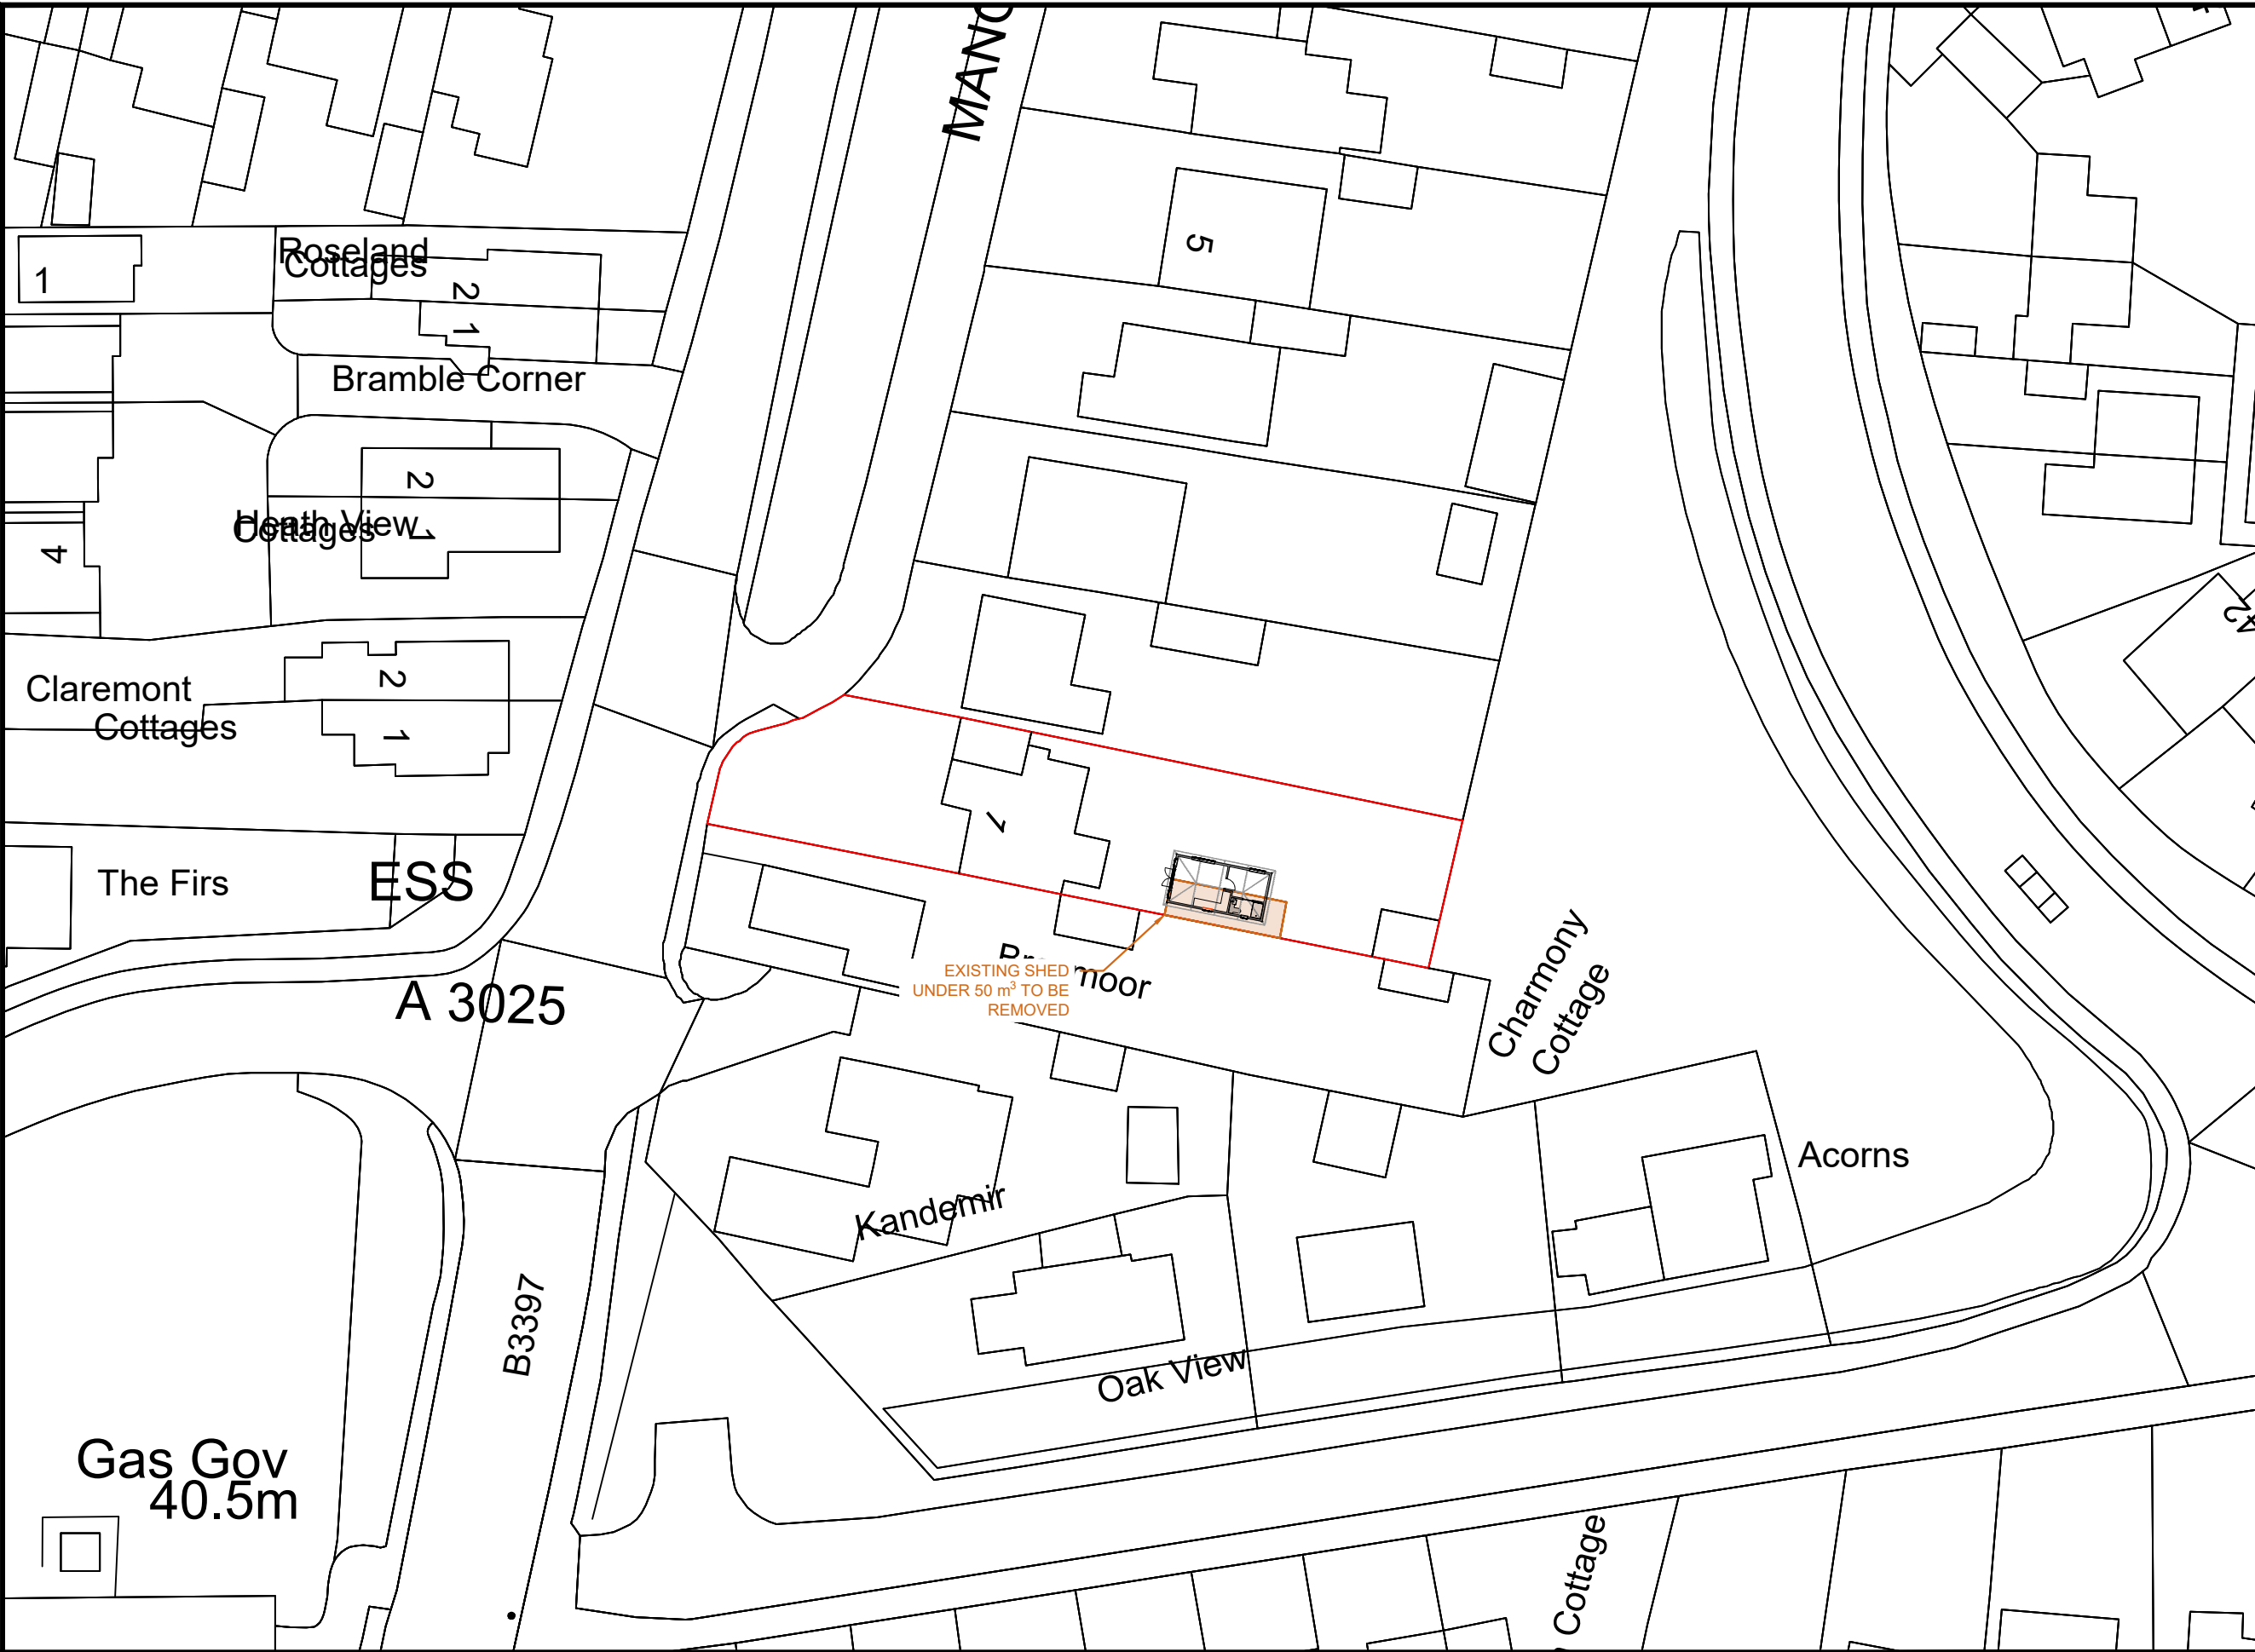

Site Address:

**1 Manor Crescent,
Bursledon,
Southampton, SO31
8DQ**

ADDRESS	INFO
HOMELODGE BUILDINGS LTD. UNIT 2, BEECHES INDUSTRIAL PARK, LITTLETON ROAD, CRAWLEY, WINCHESTER, SO21 2DD	WRITTEN DIMENSIONS ARE IN ALL CASES TO BE PREFERRED TO SCALED DIMENSIONS. CONTRACTORS, SUB-CONTRACTORS AND SUPPLIERS MUST VERIFY ALL DIMENSIONS ON SITE.
TEL:01962 881 480	*FURNITURE IS SHOWN FOR THE PURPOSE OF ILLUSTRATION ONLY, UNLESS OTHERWISE NOTED.

	Drawn by : MISCHA
	Client : MR SKINNER
	Drawing Title : PL BLOCK PLAN
	Scale : 1:500 @ A3
	Date : 25 April 2024 09:29:22
	Drawing Reference : 3493.24 - HA - PLBP - OPT5
	Revision Number : -

