


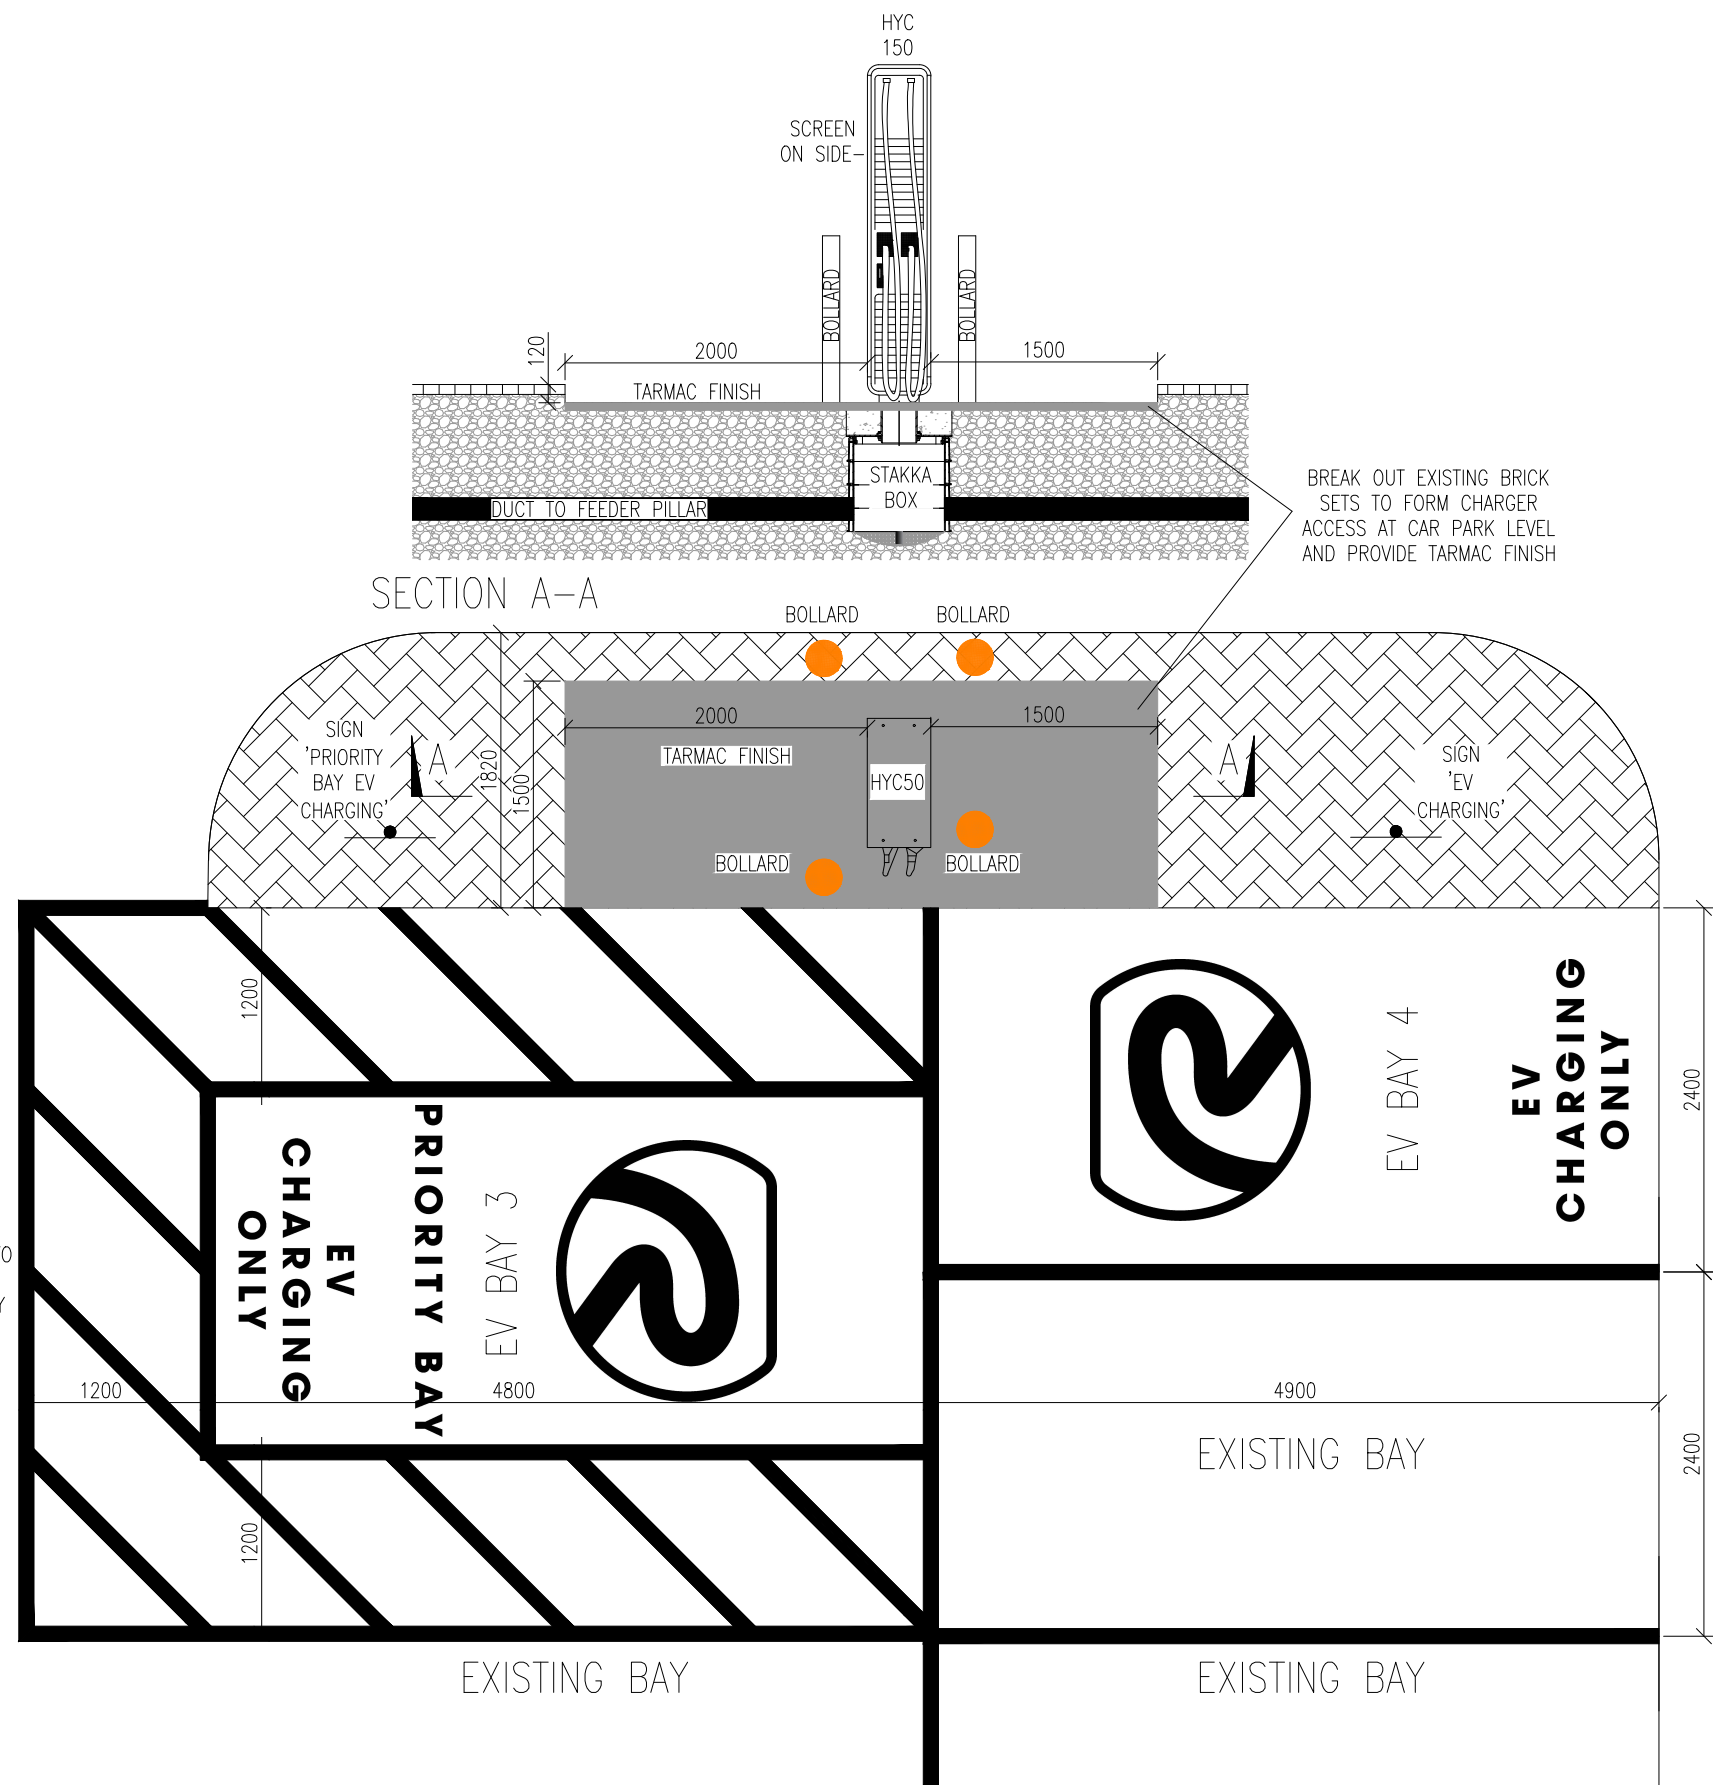

REV	DESCRIPTION	REV BY	APP	DATE
A	SIGNAGE AND BRANDING	TH	-	13/04/24

ADDRESS
HEDGE END RETAIL PARK,
TOLLBAR WAY,
SOUTH HAMPTON
S030 4RT

PROJECT NAME
HEDGE END RETAIL PARK EV CHARGING

DRAWING TITLE
EVCP1 LAYOUT ACCESSIBLE BAY
PLANNING ISSUE

DRAWING NO
070 06

DRAWN BY
KP

SCALE (@ A3)
1 TO 50

REV
A

**CHARGING**

RAW CHARGING NETWORK LTD
BOWCLIFFE HALL
BRAMHAM
WETHERBY
LS23 6LP