


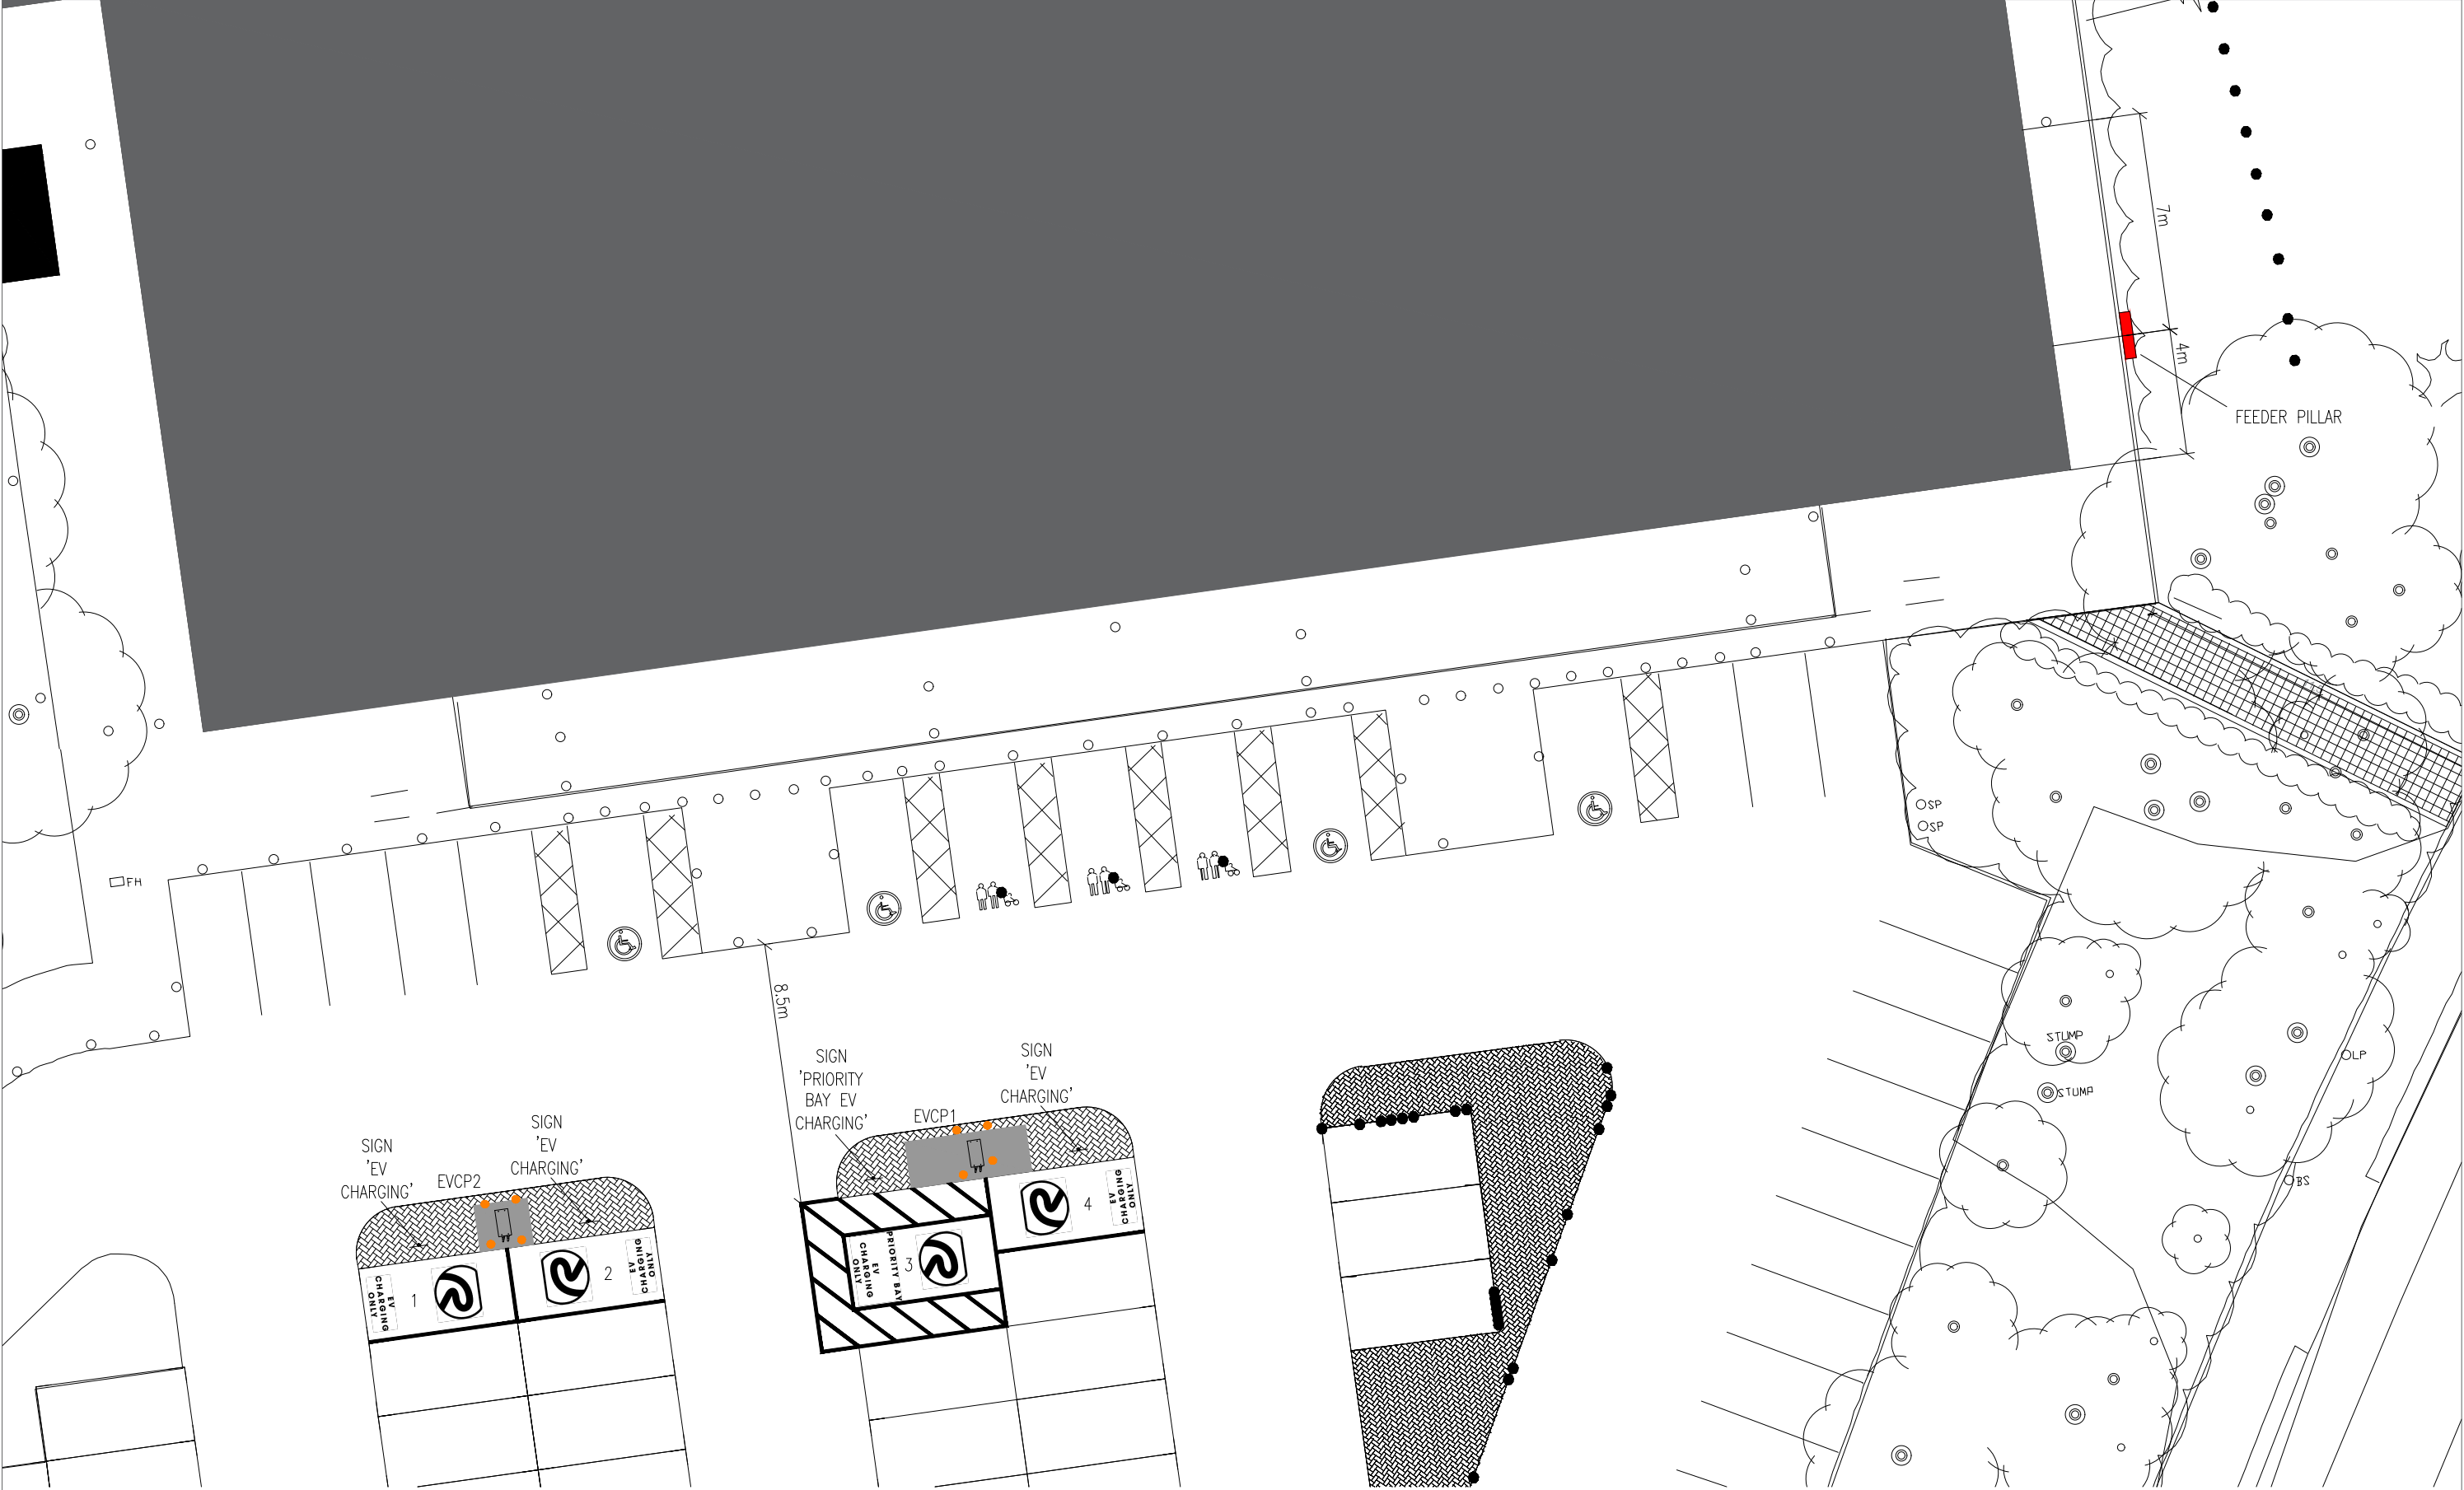

0m 2m 5m 1:50 SCALE BAR <table><tr><th>REV</th><th>DESCRIPTION</th><th>REV BY</th><th>APP</th><th>DATE</th></tr><tr><td>A</td><td>ACCESSIBLE SPACE & FEEDER PILLAR LOCATION</td><td>AM</td><td>-</td><td>30/12/23</td></tr><tr><td>B</td><td>SIGNAGE AND BRANDING</td><td>TH</td><td>-</td><td>13/04/24</td></tr></table>					REV	DESCRIPTION	REV BY	APP	DATE	A	ACCESSIBLE SPACE & FEEDER PILLAR LOCATION	AM	-	30/12/23	B	SIGNAGE AND BRANDING	TH	-	13/04/24	ADDRESS HEDGE END RETAIL PARK, TOLLBAR WAY, SOUTHAMPTON S030 4RT	PROJECT NAME HEDGE END RETAIL PARK EV CHARGING DRAWING TITLE DETAIL PLAN PLANNING ISSUE DRAWING NO 070 03	DRAWN BY KP SCALE (@ A3) 1 TO 200 REV B	 RAW CHARGING NETWORK LTD BOWCLIFFE HALL BRAMHAM WETHERBY LS23 6LP
REV	DESCRIPTION	REV BY	APP	DATE																			
A	ACCESSIBLE SPACE & FEEDER PILLAR LOCATION	AM	-	30/12/23																			
B	SIGNAGE AND BRANDING	TH	-	13/04/24																			