



## 12 Watson Court - Location Plan

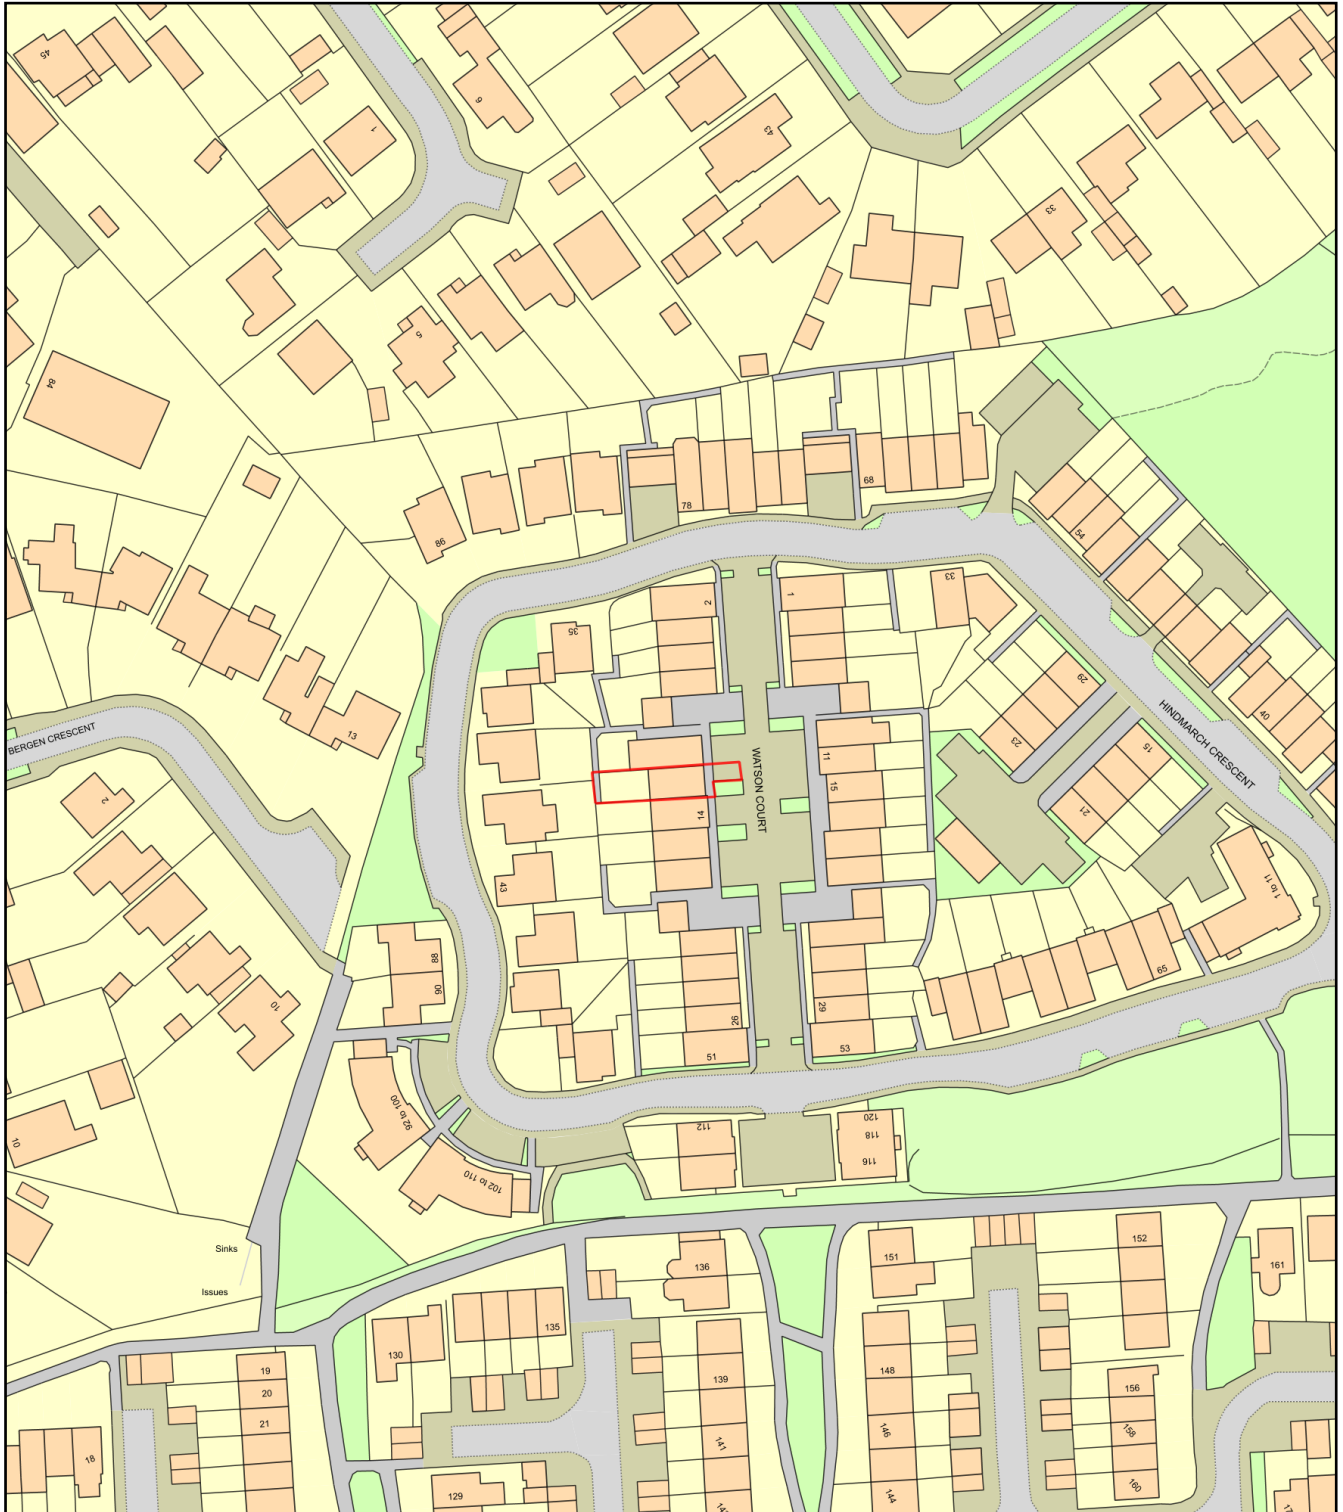

0 50  
Metres

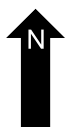

Plan Produced for: James Russell

Date Produced: 27 Sep 2022

Plan Reference Number: TQRQM22270205215176

Scale: 1:1250 @ A4