




as Survey, (c) Crown Copyright 2021. All rights reserved. Licence number 100023432

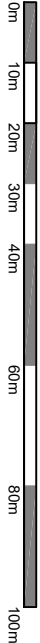

Location Plan 1 : 1250  
Site as existing outlined in red.



Site Layout 1 : 500  
Site as proposed.

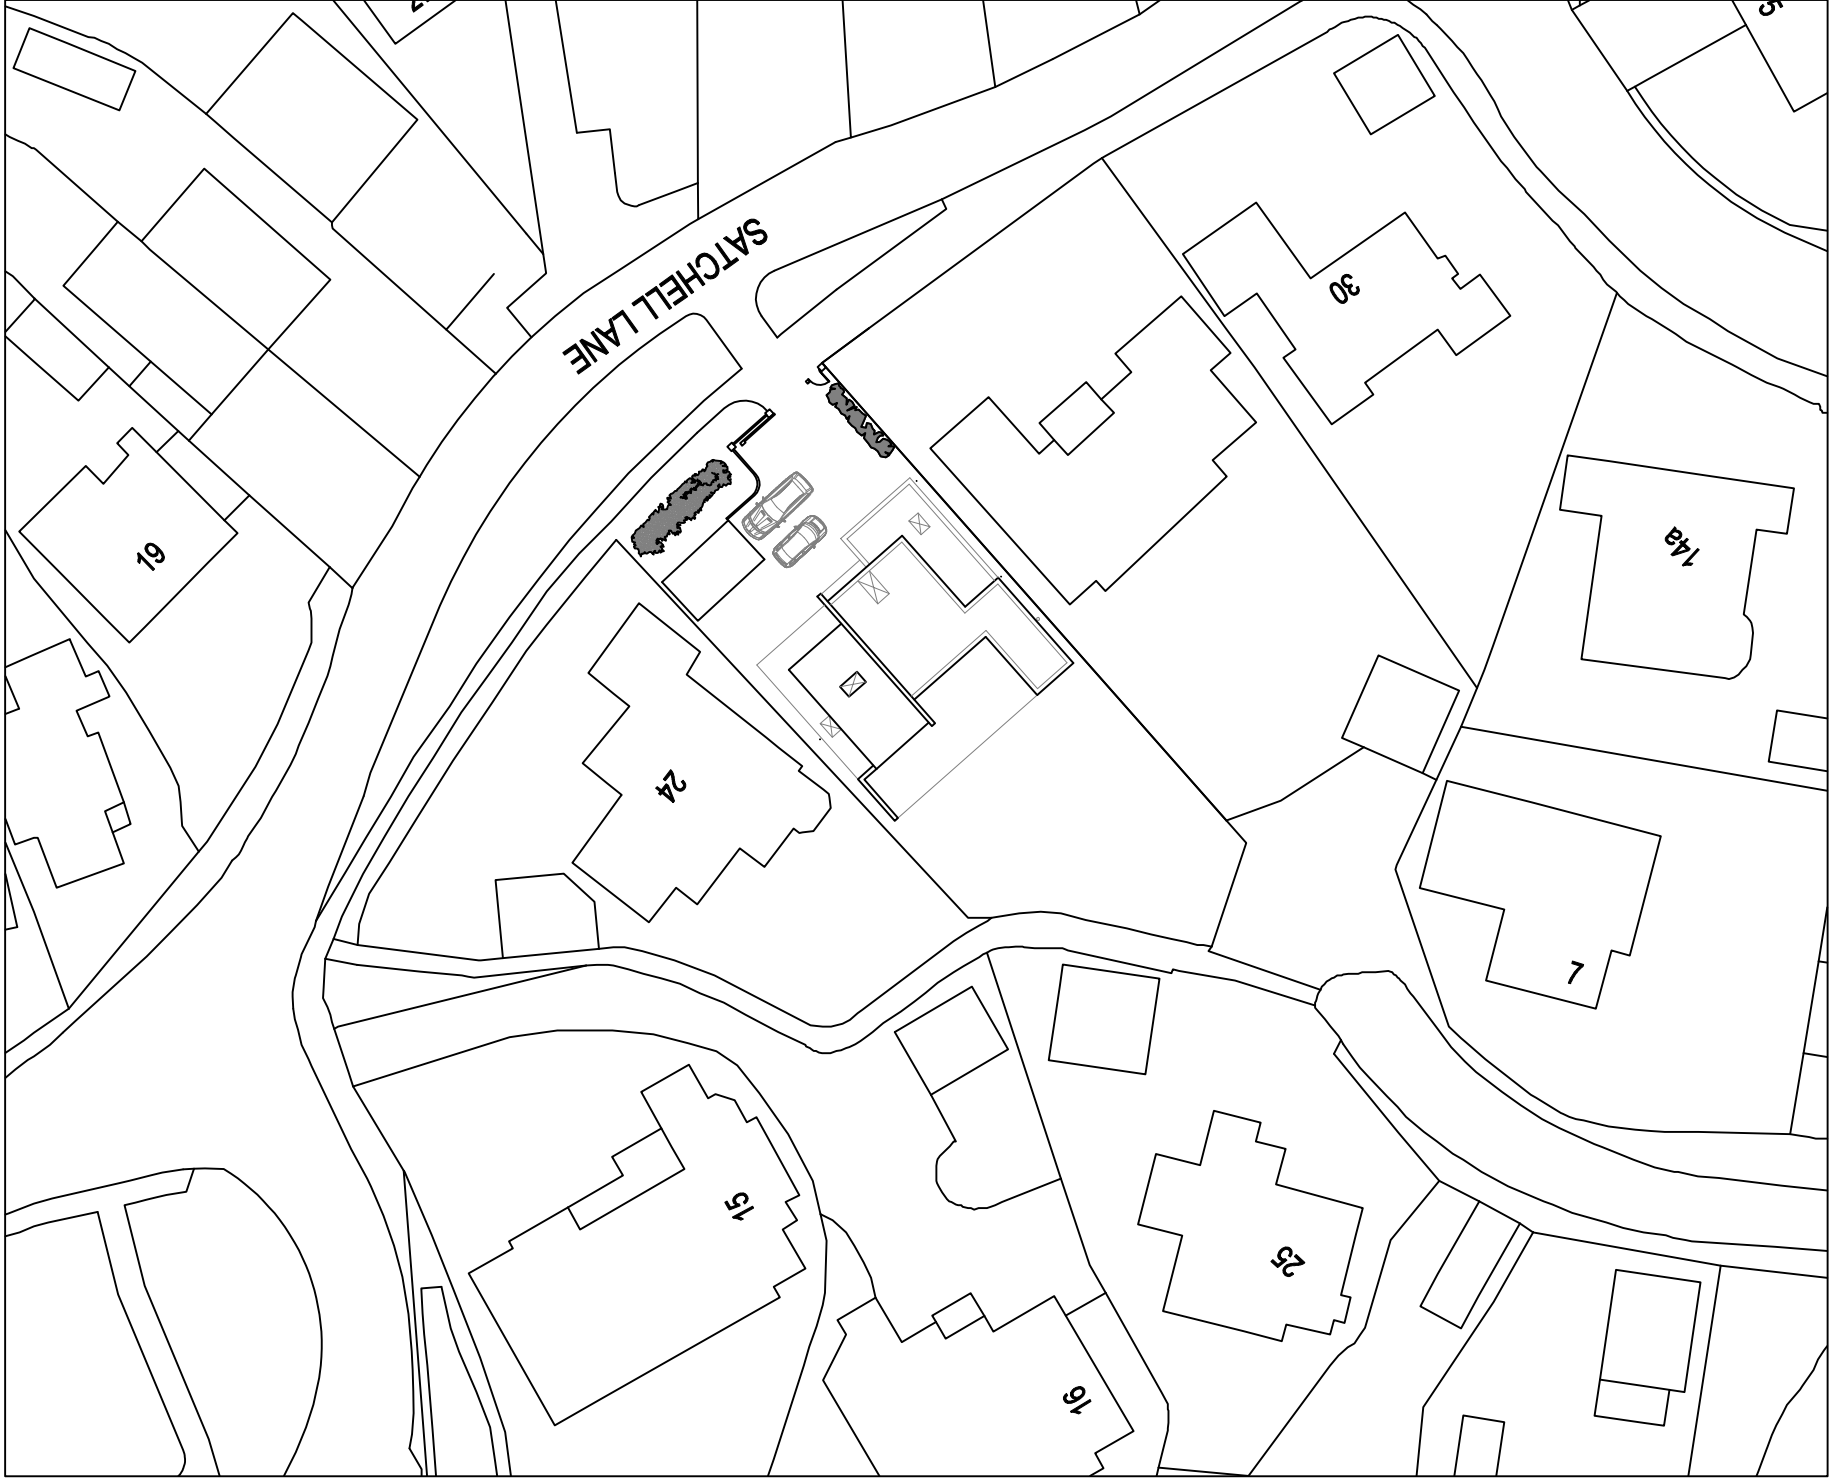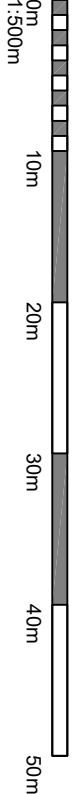

|          |                                                                 |                |                |
|----------|-----------------------------------------------------------------|----------------|----------------|
| Project: | Gates and Boundary Fence                                        | Drawing Title: | Location Plan  |
| Client:  | Mr Andrews & Ms Hudson                                          | Drawing No:    | LP.01          |
| Address: | 26 Satchell Lane<br>Hamble Le Rice<br>Southampton.<br>SO31 4HH. | Scale:         | As stated @ A3 |
|          |                                                                 | Revision:      | A              |
|          |                                                                 | Date:          | January 2024   |