



Notes:

THIS DRAWING IS THE COPYRIGHT OF THE DESIGNER AND MAY NOT BE COPIED, ALTERED OR REPRODUCED IN ANY FORM, OR PASSED TO A THIRD PARTY WITHOUT THE WRITTEN CONSENT OF THE DESIGNER.

DIMENSIONS SHOULD BE CHECKED AND VERIFIED ON SITE AND ANY DISCREPANCIES SHOULD BE REPORTED TO THE DESIGNER.

DO NOT SCALE FROM THIS DRAWING, EXCEPT FOR PLANNING PURPOSES. USE FIGURED DIMENSIONS ONLY.


IF IN DOUBT ASK FOR CONFIRMATION.

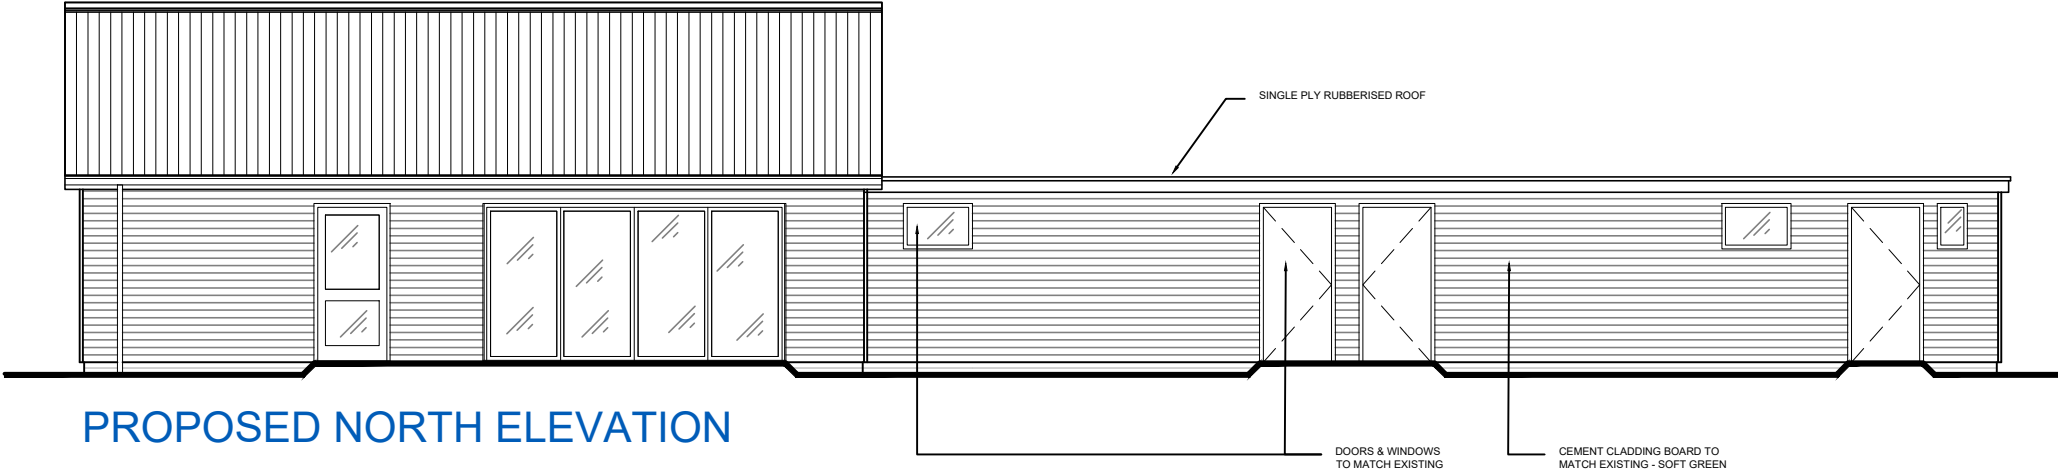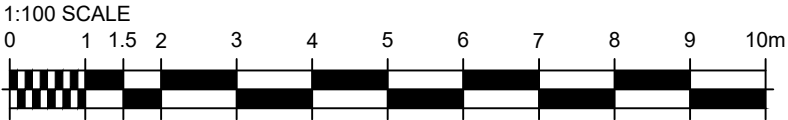

MATERIAL LEGEND

	HARDIPLANK CEMENT CLADDING BOARD IN SOFT GREEN FINISH TO MATCH EXISTING BUILDING
	DOOR AND WINDOW FRAMES TO MATCH EXISTING COLOUR - RAL 7015 SLATE GREY TBC
	RAINWATER GOODS AND GUTTERING TO MATCH EXISTING - BLACK

NOTE:
ALL FASCIAS, SOFFITS, GUTTERS AND RAINWATER GOODS TO MATCH EXISTING

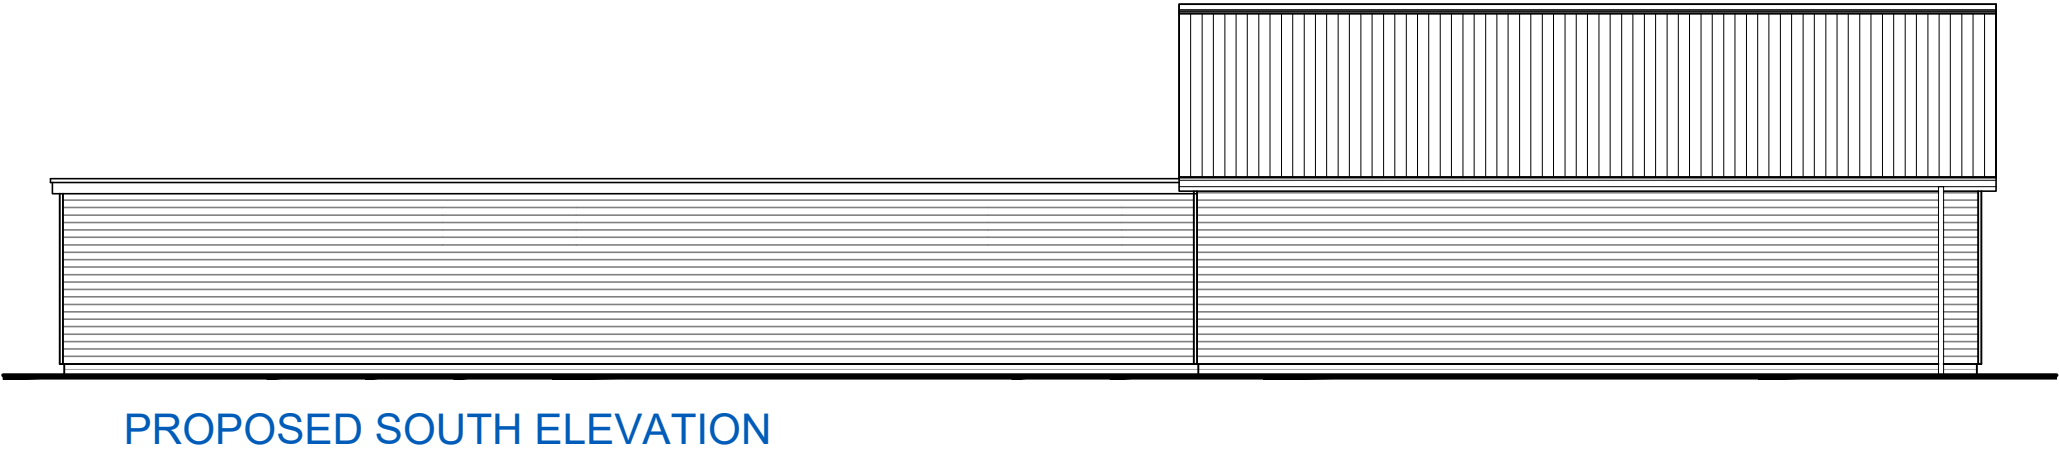

B	SWIFT AND BAT BOXES SWAPPED POSITIONS	ML	17-05-24
A	GENERAL ADJUSTMENTS. BAT & SWIFT BOXES ADDED TO EXISTING BUILDING	ML	09-05-24
REV:	DESCRIPTION:	BY:	DATE:

STATUS: **PLANNING**

ADDRESS: NETLEY & HIGHFIELD CRICKET CLUB
VT SPORTS GROUND, PORTSMOUTH ROAD
SOUTHAMPTON. SO19 9PW

SITE: VT SPORTS GROUND, PORTSMOUTH ROAD. SO19 9PW
TITLE: PROPOSED ELEVATIONS

SCALE AT A3: 1:100	DATE: 05-01-24	DRAWN: ML	CHECKED:
DRAWING NO: 24-001-100			REVISION: B